


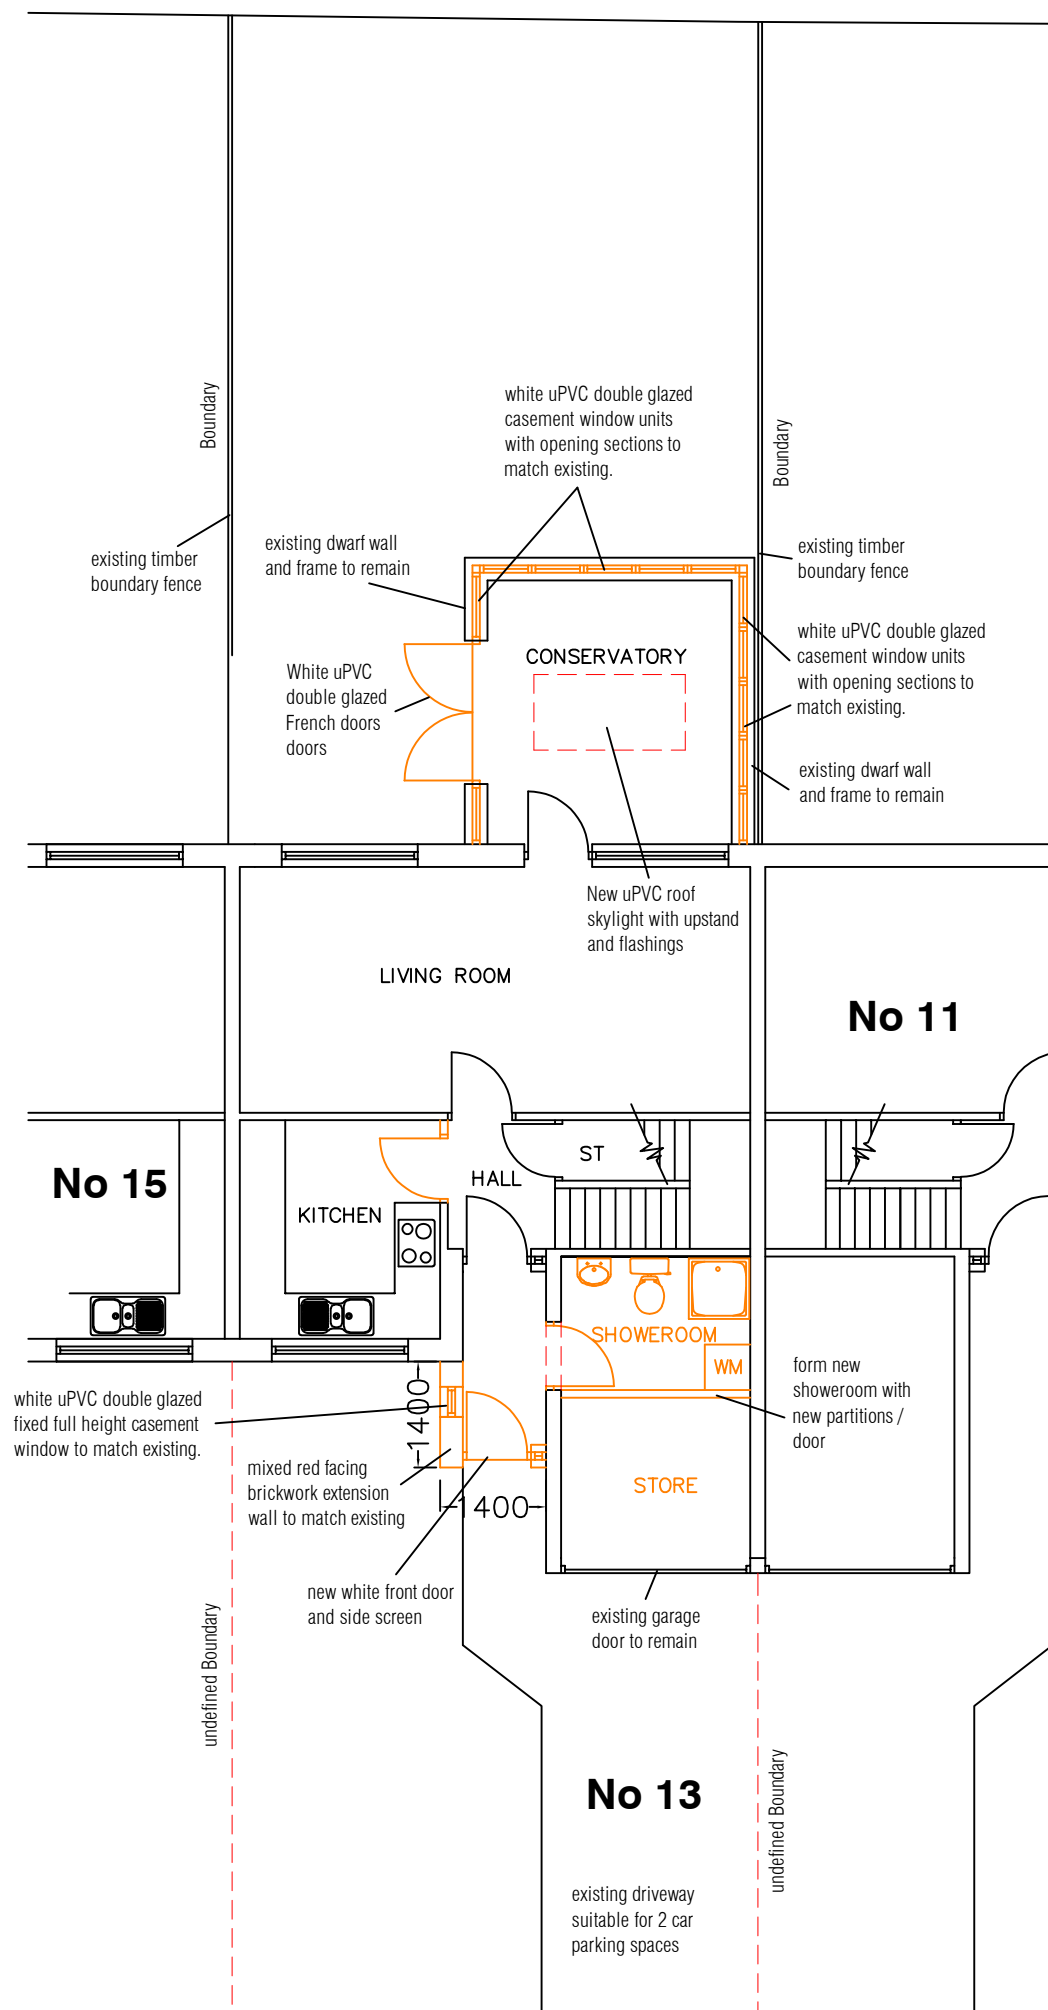


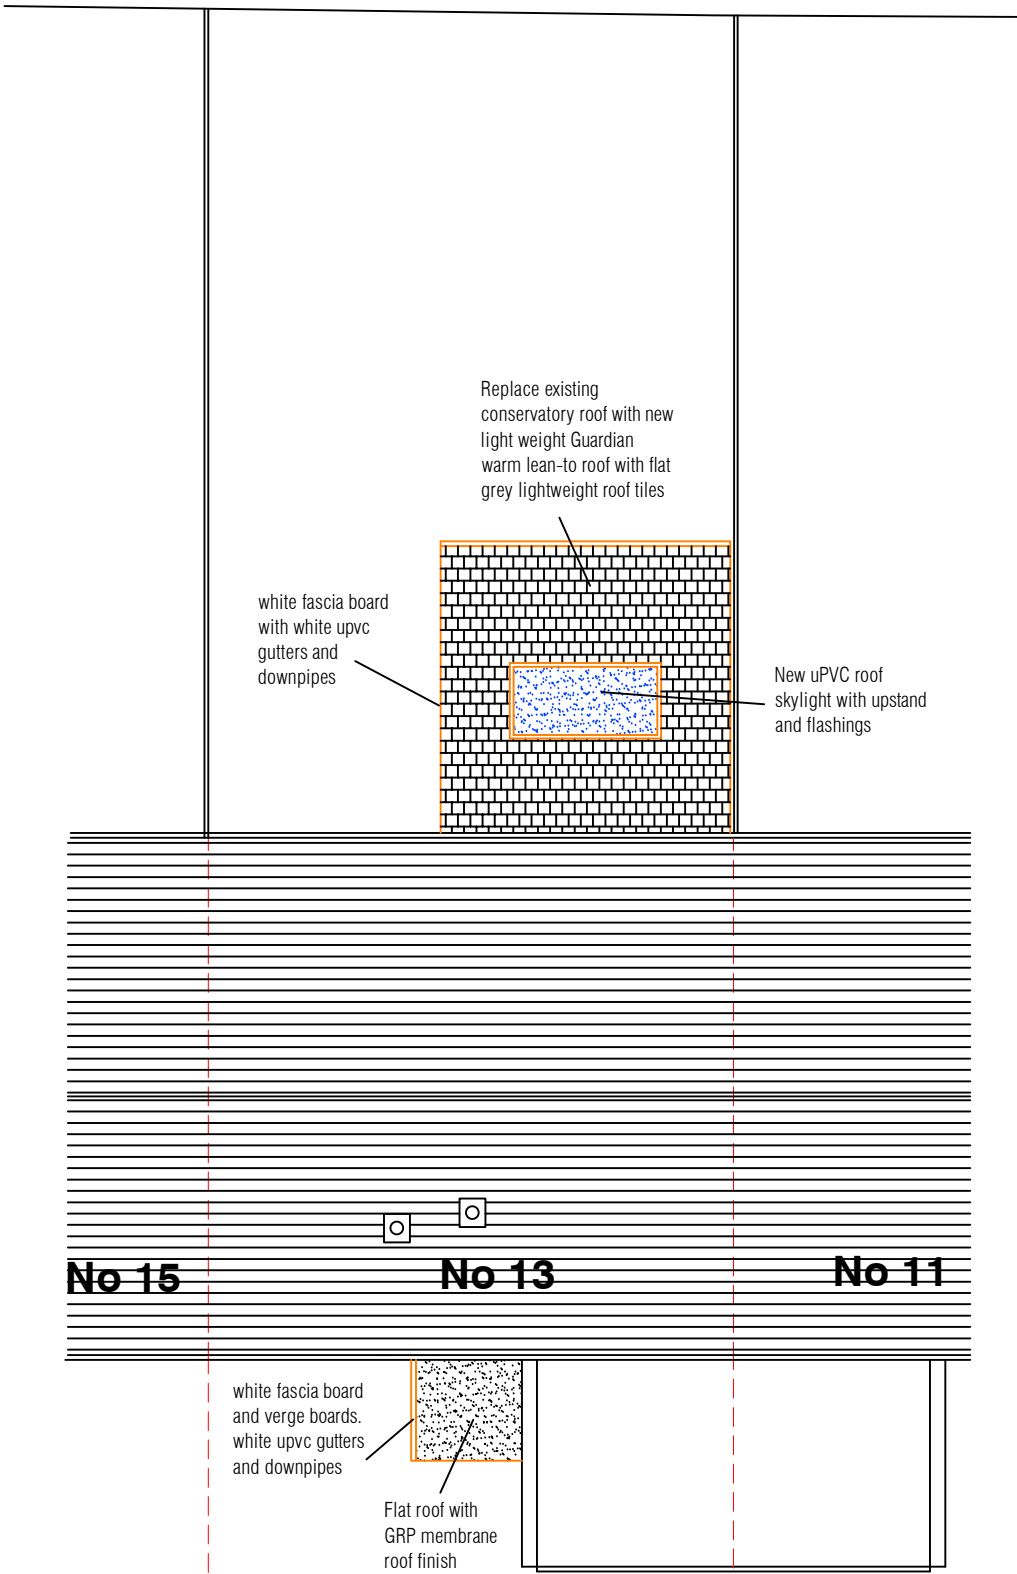

PROPOSED GROUND FLOOR PLAN, 1:100

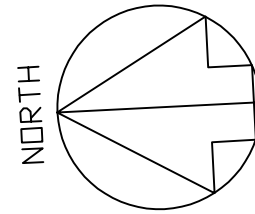

PROPOSED ROOF PLAN, 1:100

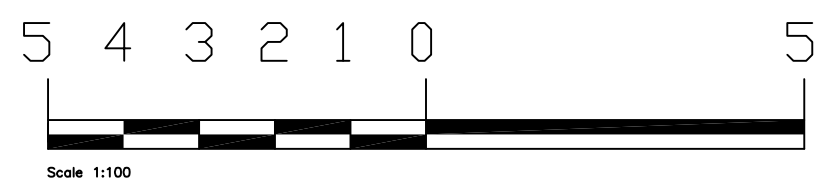

Rev A - rear extension altered
14/07/26 AM

STUDIO CHARRETTE

A: The Clubhouse, 50 Grosvenor Hill, London, W1K 3QT
W: www.studiocharrette.co.uk

Client

Benjamin Napper

Project Title

13 Parsonage Road, Henfield BN5 9JG

Drawing Title

Proposed porch and rear extension

proposed floor and roof plans

Drawing No.
SC / 26 / 629 - 201

Rev
A

Scale
1:100 @ A3

Date April 2026

Created By
A Mc

Check By

Planning

Building Control

Client

Sketch

Information

This drawing and the copyright, design rights and all other intellectual property rights in it belong to Studio Charrette Ltd. No licence or assignment of any such rights is granted hereunder. This drawing is not to be copied or divulged to a third party without written permission.