

- SURVEY
- FEASIBILITY
- PLANNING
- BUILDING REGULATIONS
- CONSTRUCTION

Notes

Do not scale, use figured dimensions only.


All dimensions to be verified on site prior to the commencement of any work or the production of any shop drawing. All discrepancies to be reported to the Architect.

This drawing is to be read in conjunction with all related Architect's and Engineer's drawings and any other relevant information. It is the contractors responsibility to ensure that all works are in compliance with Building Regulations.

This drawing is copyright of David Jenkins Design.

Date	Revision
L	
K	
J	
I	05/03/2026 Existing rear path shown
H	04/03/2026 Updated existing patio
G	04/03/2026 Updated roof form
F	16/02/2026 Detached Dwelling Shown
E	10/02/2025 Footprint Altered in response to Planning Officer's Feedback
D	27/11/2024 Fence along South Boundary updated to accommodate Visibility Splay
C	08/11/2024 Whole site for existing and proposed dwellings are under applicant's ownership
B	24/09/2024 Visibility Splay Shown
A	22/07/2024 Amended roof plan

Client	Ms M Hasanaj		
Project	99 BLACKBRIDGE LANE HORSHAM RH12 1RU		
Title	SITE LAYOUT PROPOSED		
Date	Scales	Dwg. No.	Rev.
07/24	1:100 @ A3	766/05	I

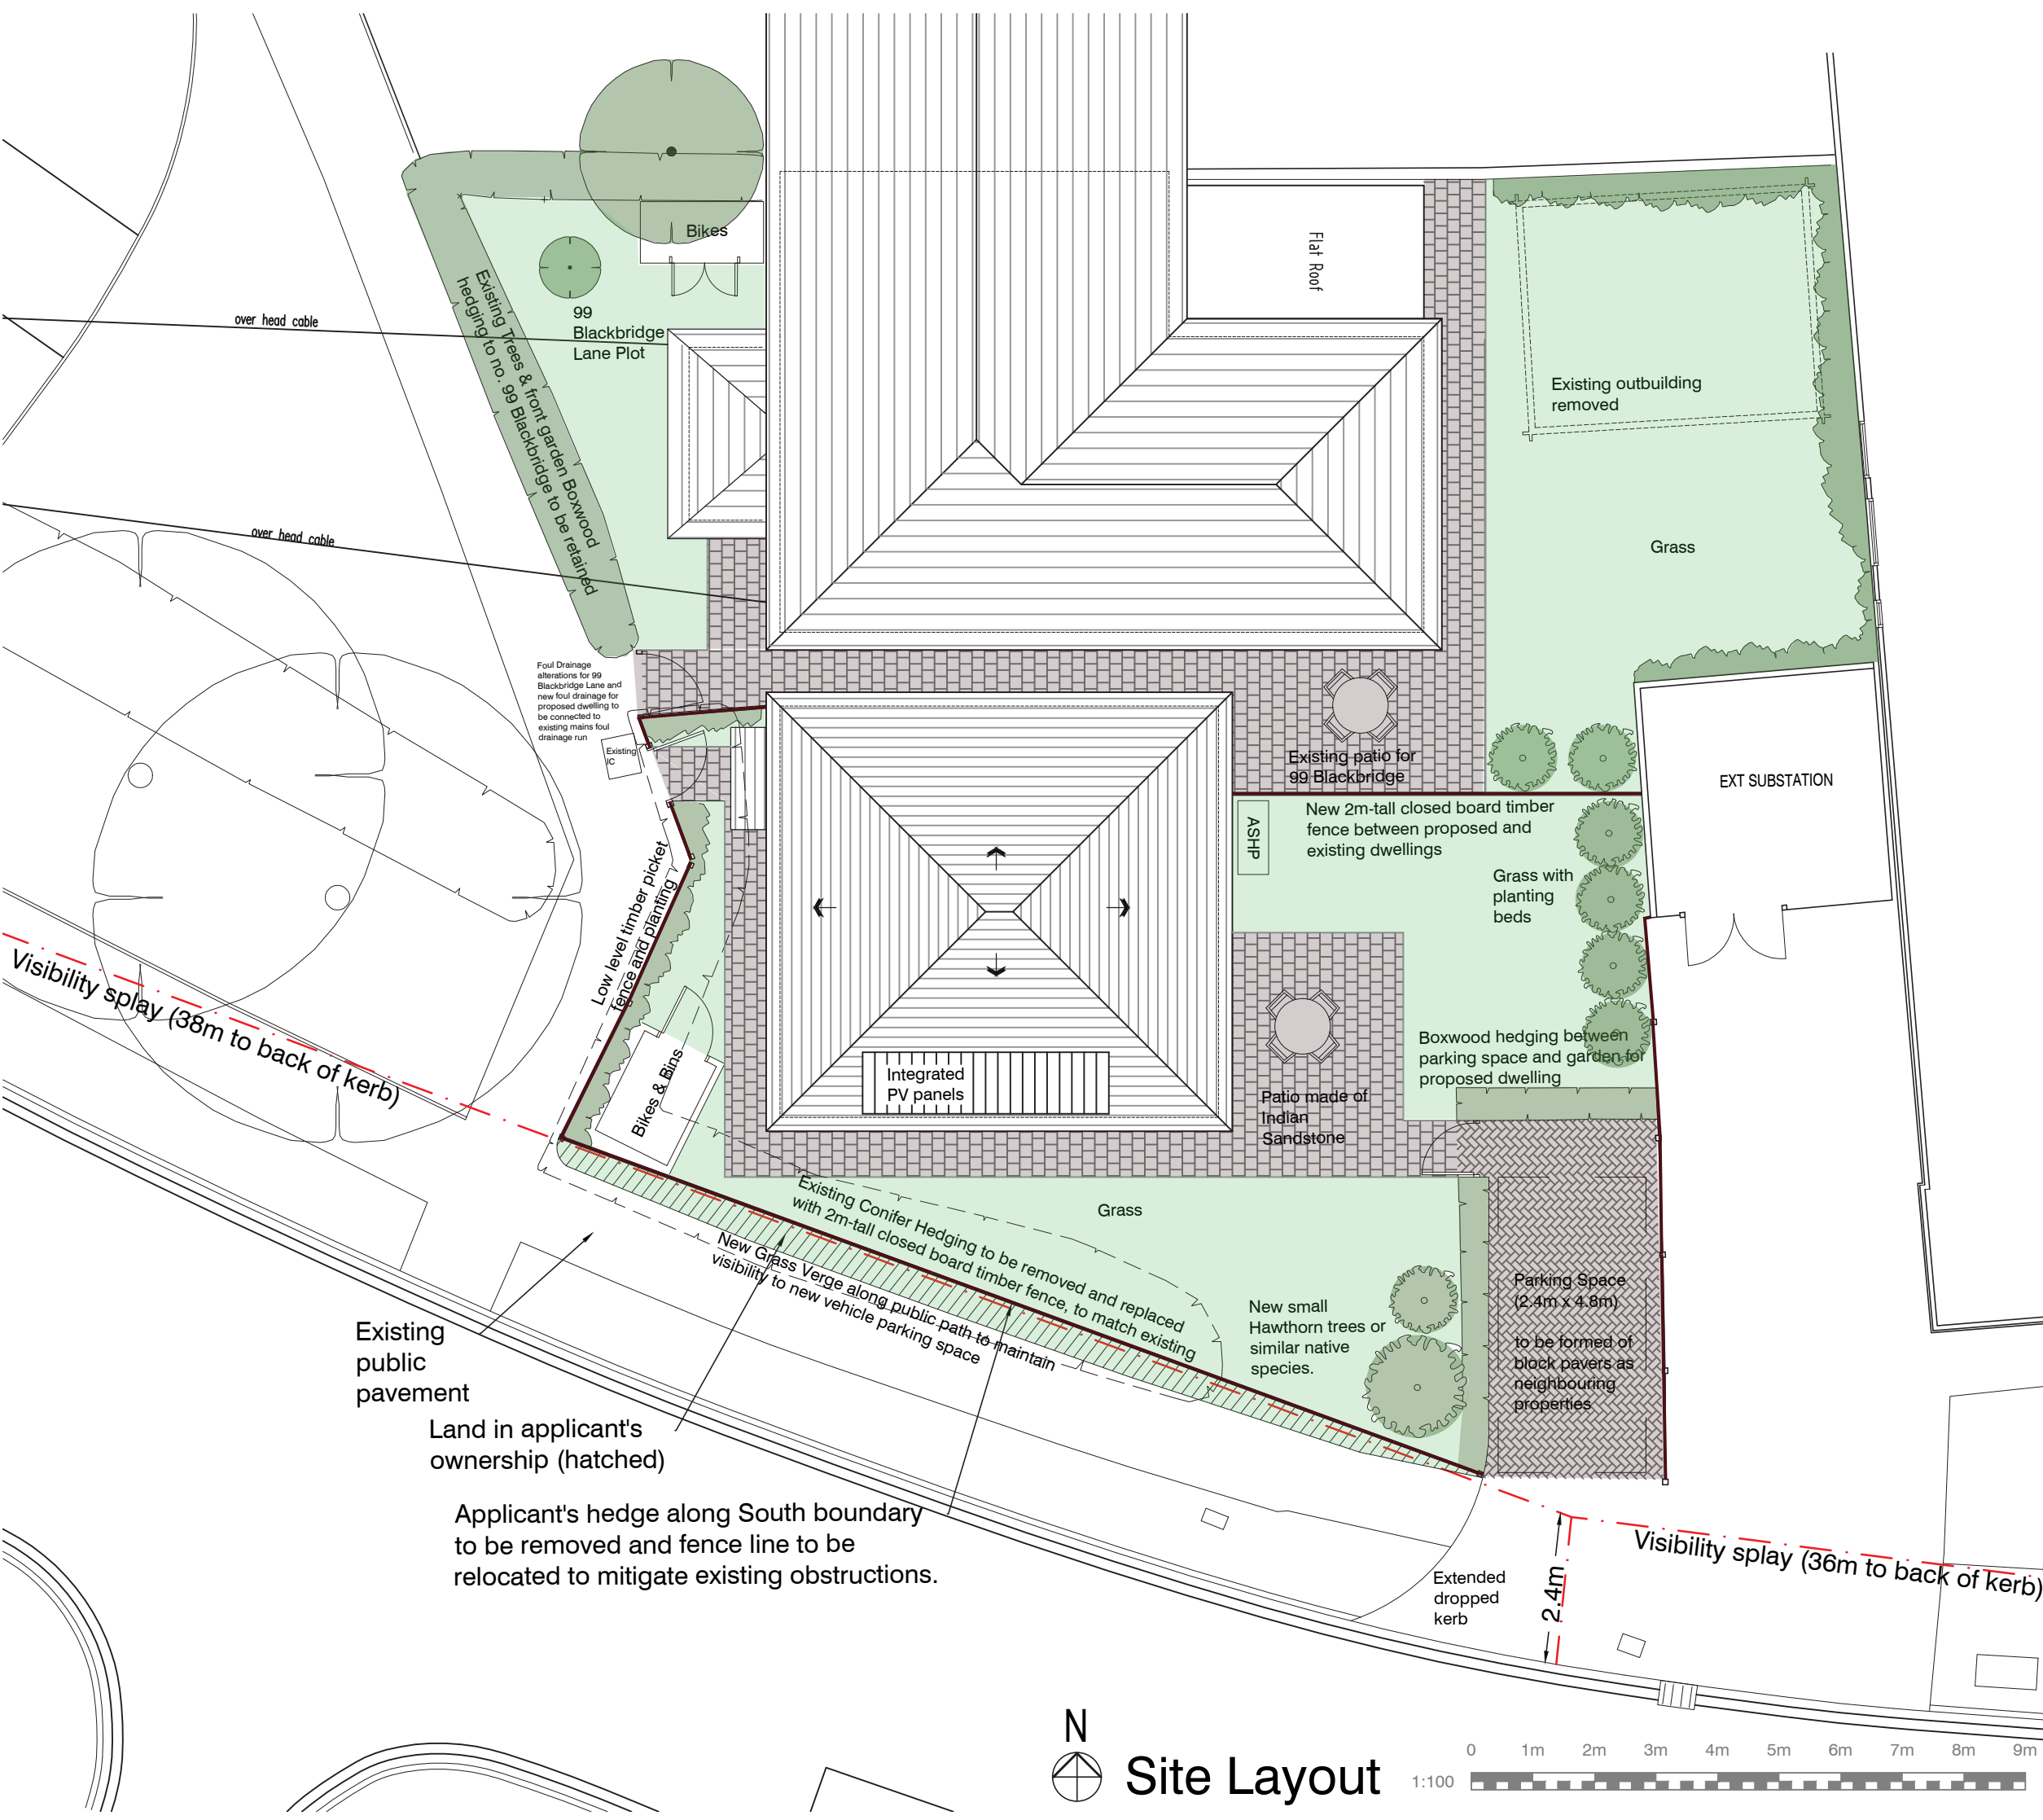

N
Site Layout