


This drawing is the property of Helen Gaffney and may not be reproduced without permission.

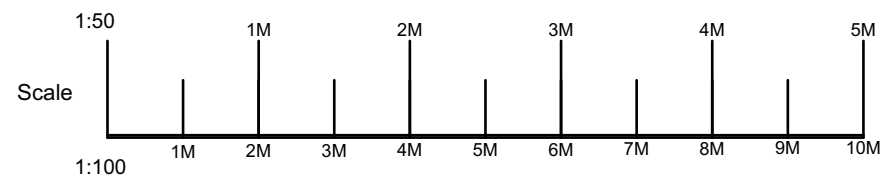

drawing status: EXISTING PLANS			project ref: 673/26	drawing no: 101P	revision:
title: Ground, first + roof plans			project: Orvello, Southwater Road, Horsham RH13 9BN		
date: Feb '26	scale: 1:100 @ A3	drawn: HG	client: Mr and Mrs Shears		



Gaffney Architecture
Chartered Architects

Kinsale Blue, Compton's Brow Lane, Horsham, West Sussex RH13 6BX
T 01403 265003 **M** 07881 922145 **E** helen@gaffneyarchitecture.com