


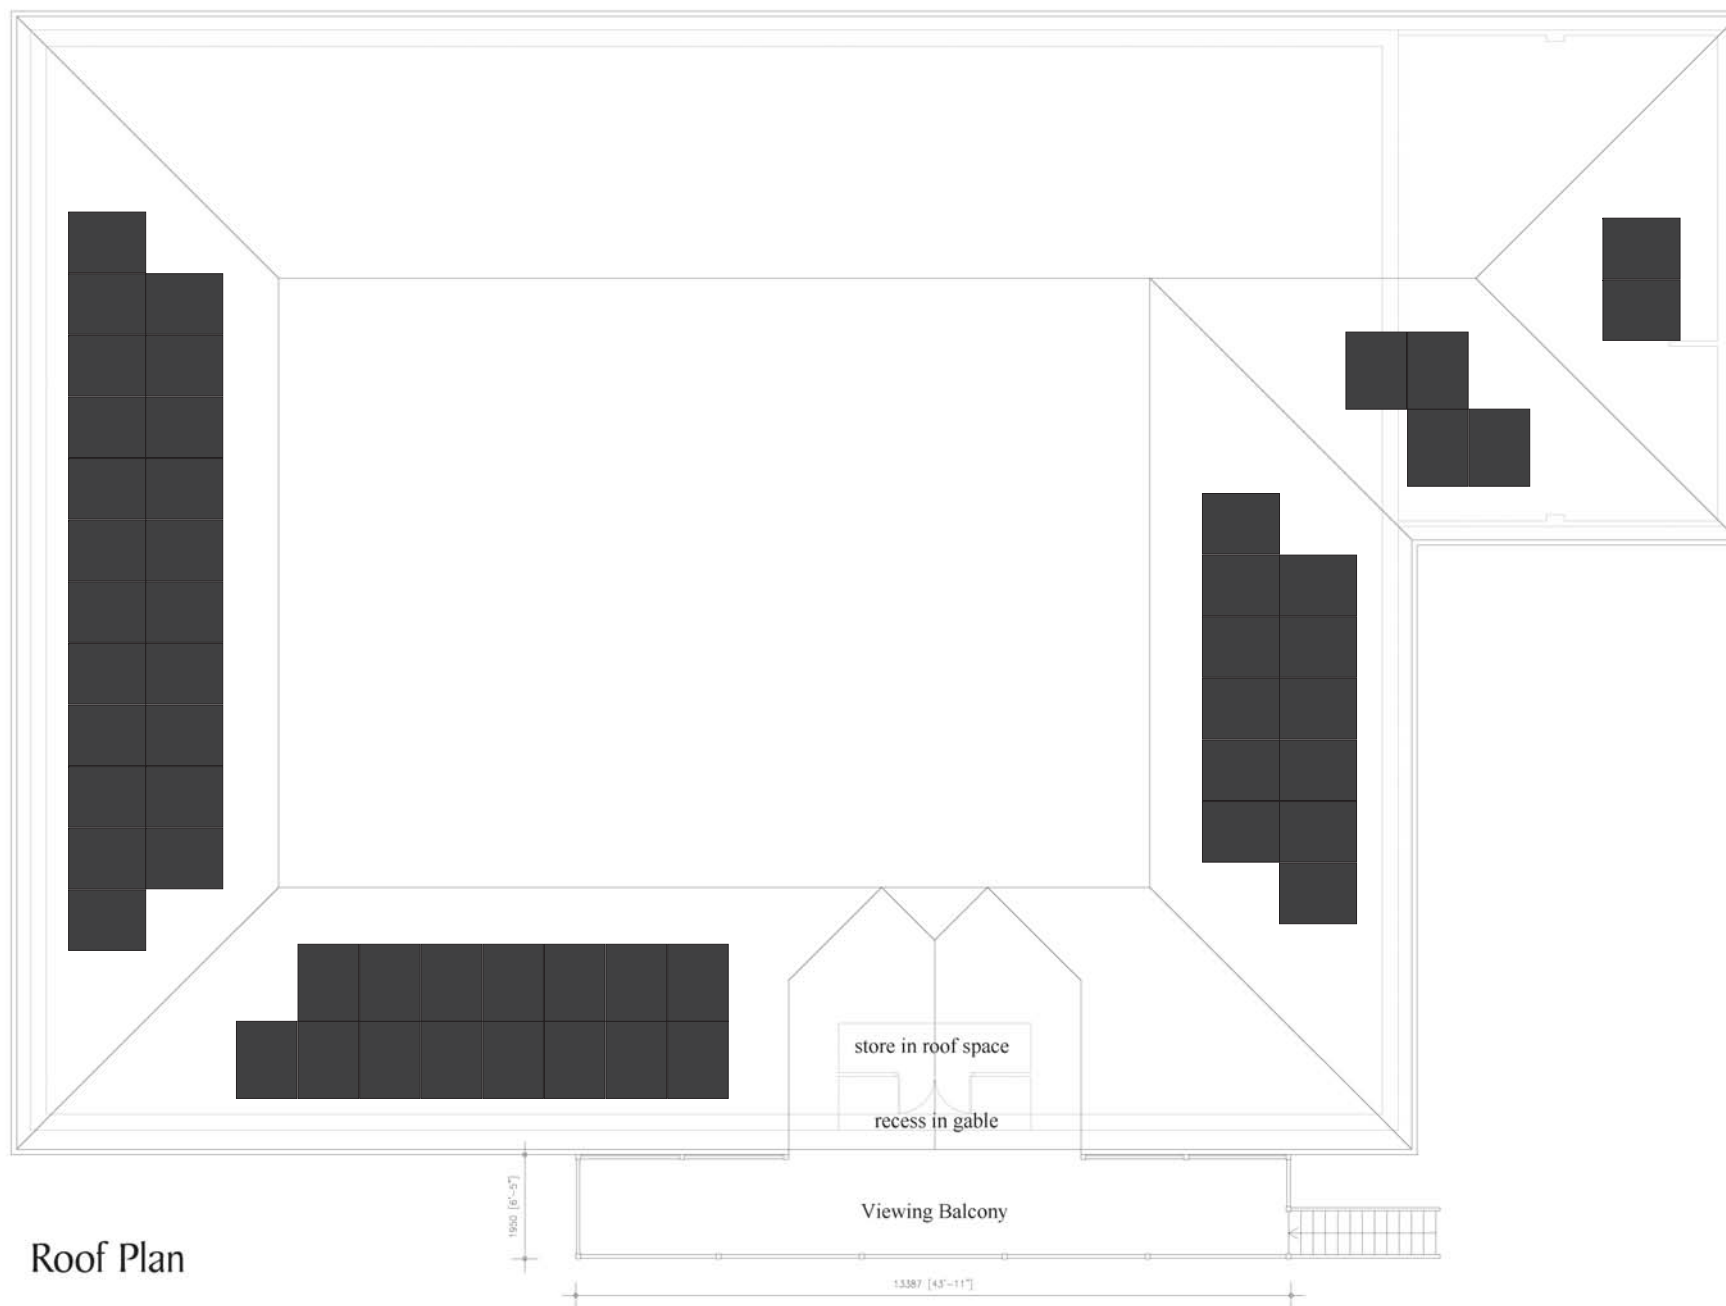

Roof Plan

REF	DATE	REVISION
-----	------	----------

DEVELOPMENT
PHASE 1
SOUTHWATER
WEST SUSSEX

DRAWING TITLE
SPORTS BUILDING OPTION 3
ROOF PLAN PLANWITH PV

Berkeley
Designed for life

Berkeley Homes (Southern) Limited
Berkeley House, Ray Tree Avenue
Leatherhead,
Surrey, KT22 7UE
Tel: 01372 370400

DRAWN	CHECKED
RW	
DATE	SCALE
MARCH 26	1:50@A1

DRG No.	REV
S831/SB/OP3/02	B