


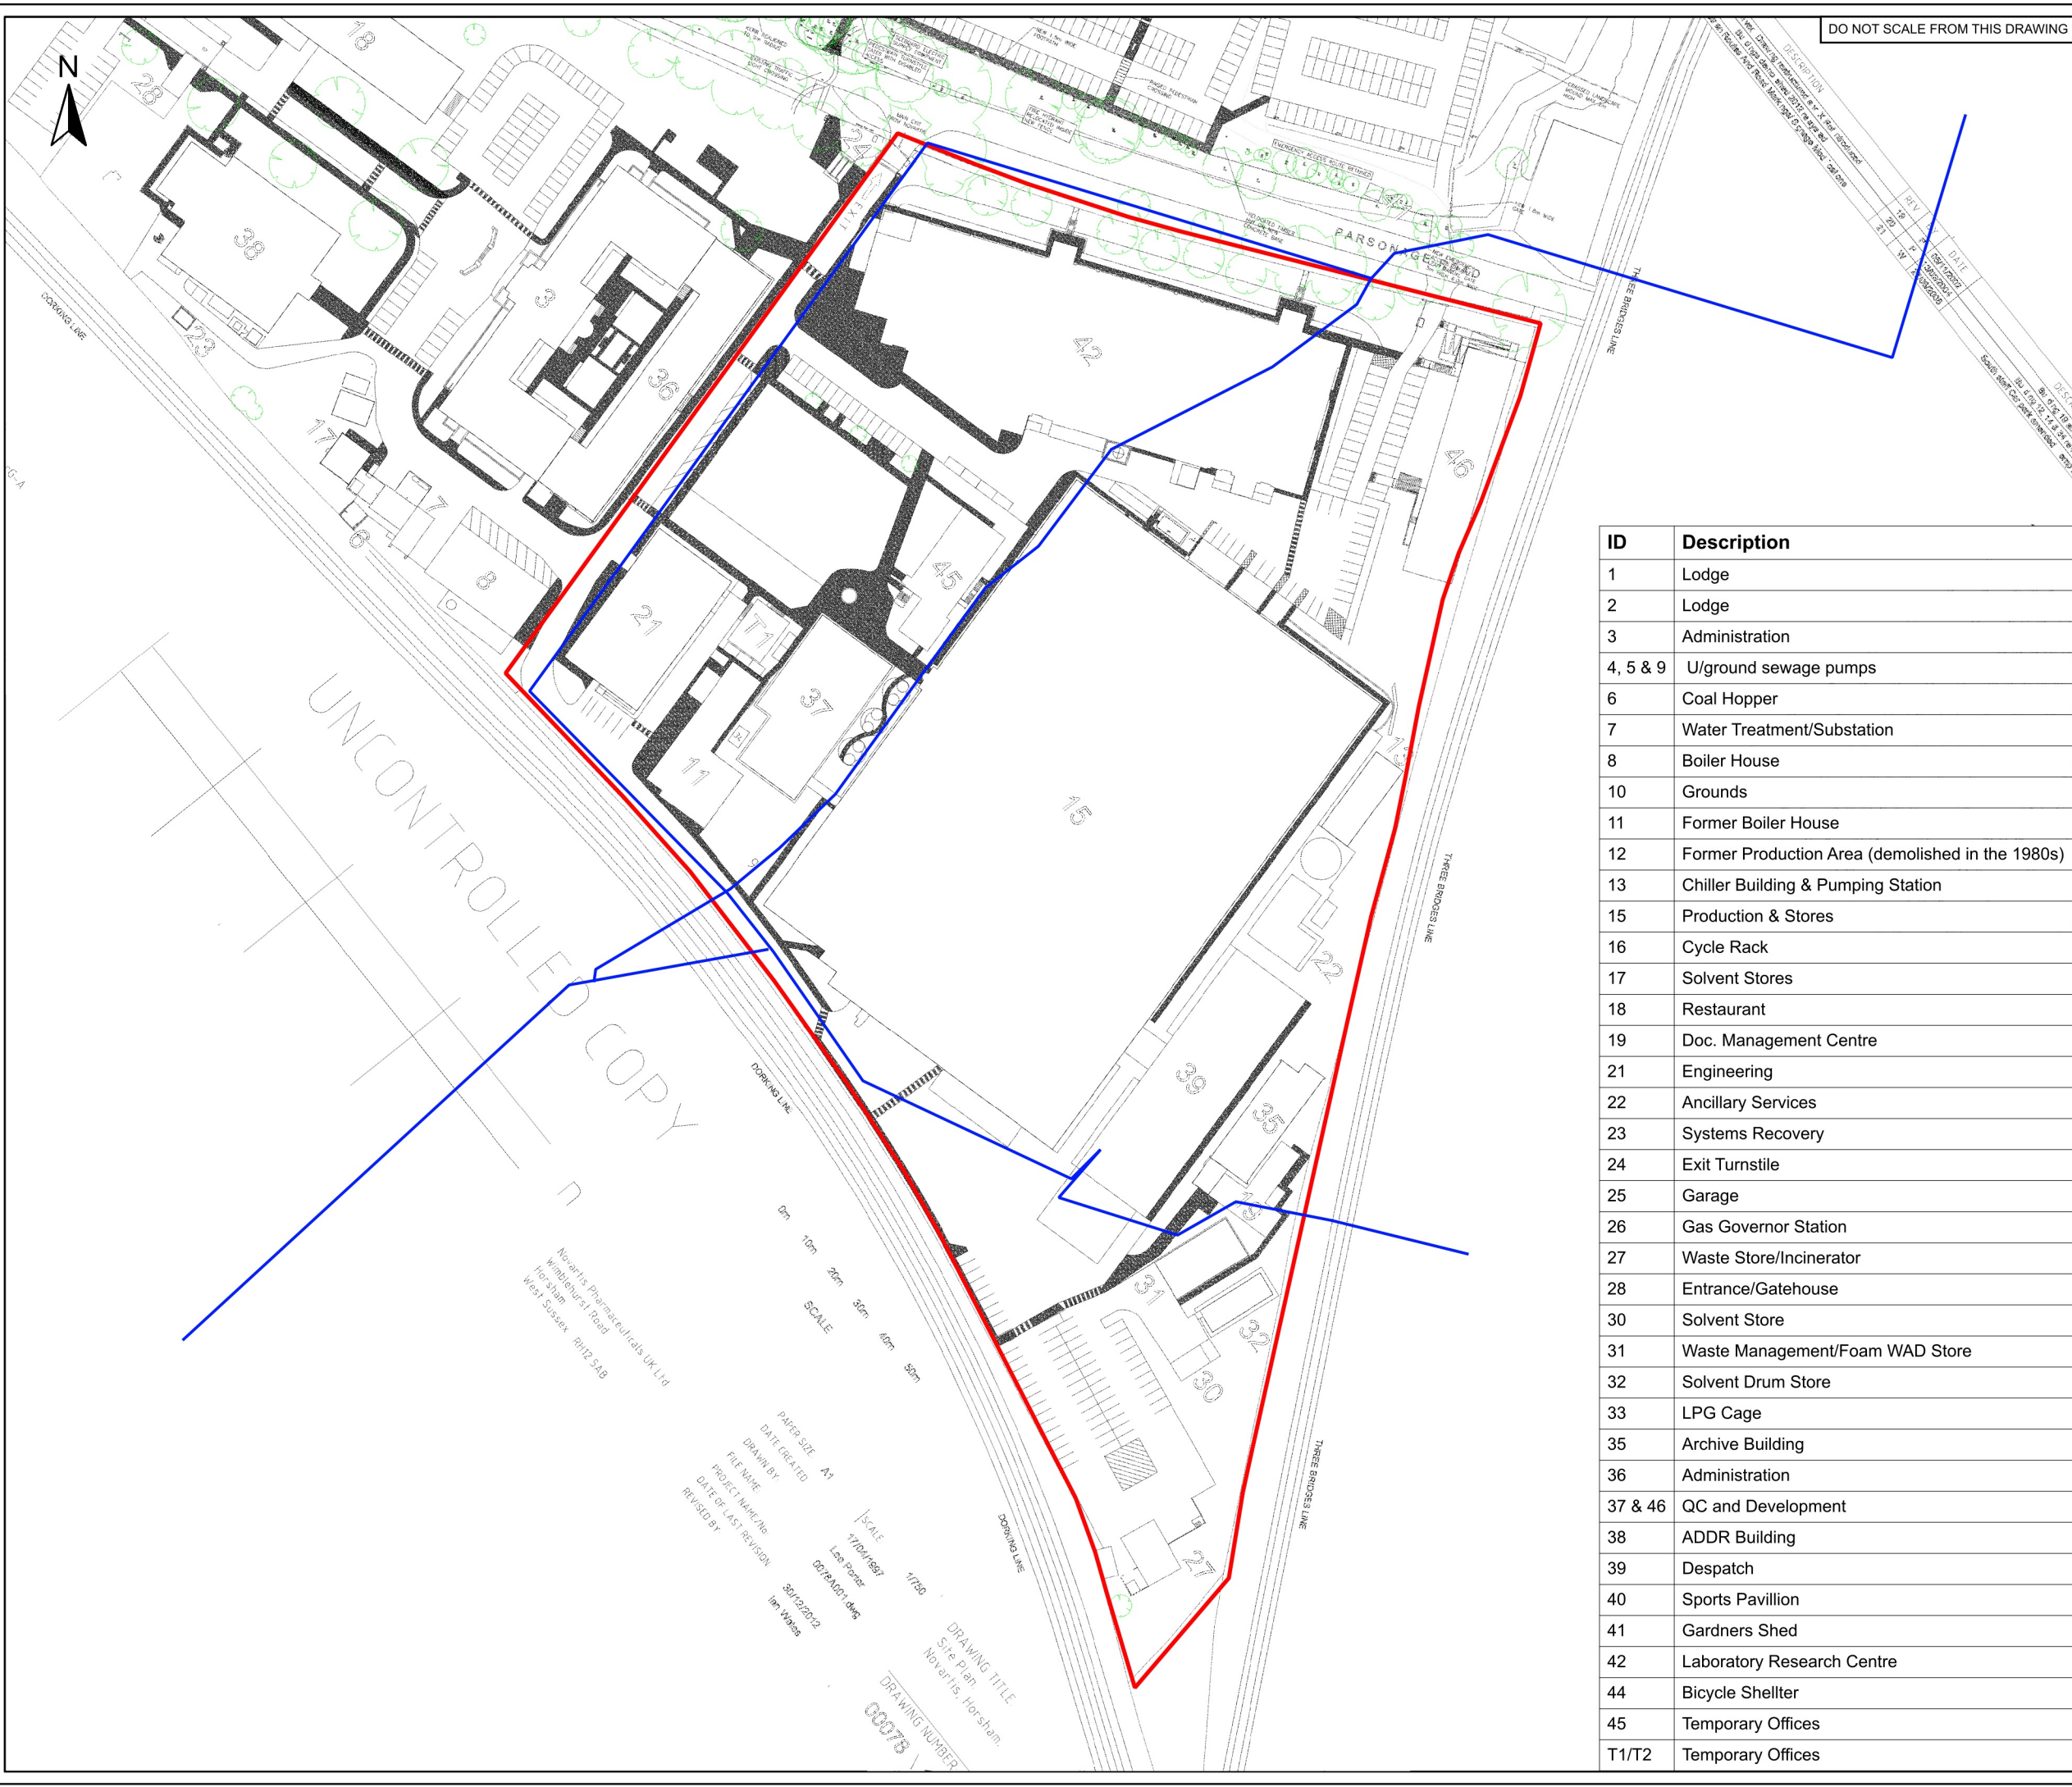

LEGEND

- Site Boundary
- Surface Water Drains

ID	Description
1	Lodge
2	Lodge
3	Administration
4, 5 & 9	U/ground sewage pumps
6	Coal Hopper
7	Water Treatment/Substation
8	Boiler House
10	Grounds
11	Former Boiler House
12	Former Production Area (demolished in the 1980s)
13	Chiller Building & Pumping Station
15	Production & Stores
16	Cycle Rack
17	Solvent Stores
18	Restaurant
19	Doc. Management Centre
21	Engineering
22	Ancillary Services
23	Systems Recovery
24	Exit Turnstile
25	Garage
26	Gas Governor Station
27	Waste Store/Incinerator
28	Entrance/Gatehouse
30	Solvent Store
31	Waste Management/Foam WAD Store
32	Solvent Drum Store
33	LPG Cage
35	Archive Building
36	Administration
37 & 46	QC and Development
38	ADDR Building
39	Despatch
40	Sports Pavillion
41	Gardners Shed
42	Laboratory Research Centre
44	Bicycle Shellter
45	Temporary Offices
T1/T2	Temporary Offices

Notes:
Base plan provided by the Client
Drawing Ref.:00078/10 A 001/A 'Site Plan'


C01	22.05.25	First Issue	MW	SH	SH
Rev	Date	Amendment	Drawn	Chkd	Appd



1 Forest Park Way, Pease Pottage,
West Sussex, RH11 9ZG

Client Muse Places Ltd		
Project Name Horsham Enterprise Park (previously Novartis)		
Description Historical Layout		
Project ID 3750963	Drawing no. 12601	Revision C01
File name 3750963-LW-126-XX-D-G-12601- C01		
Dimensions m	Scale 1:1,500	Size A3
0 10 20 30 40 50 m		

DO NOT SCALE FROM THIS DRAWING

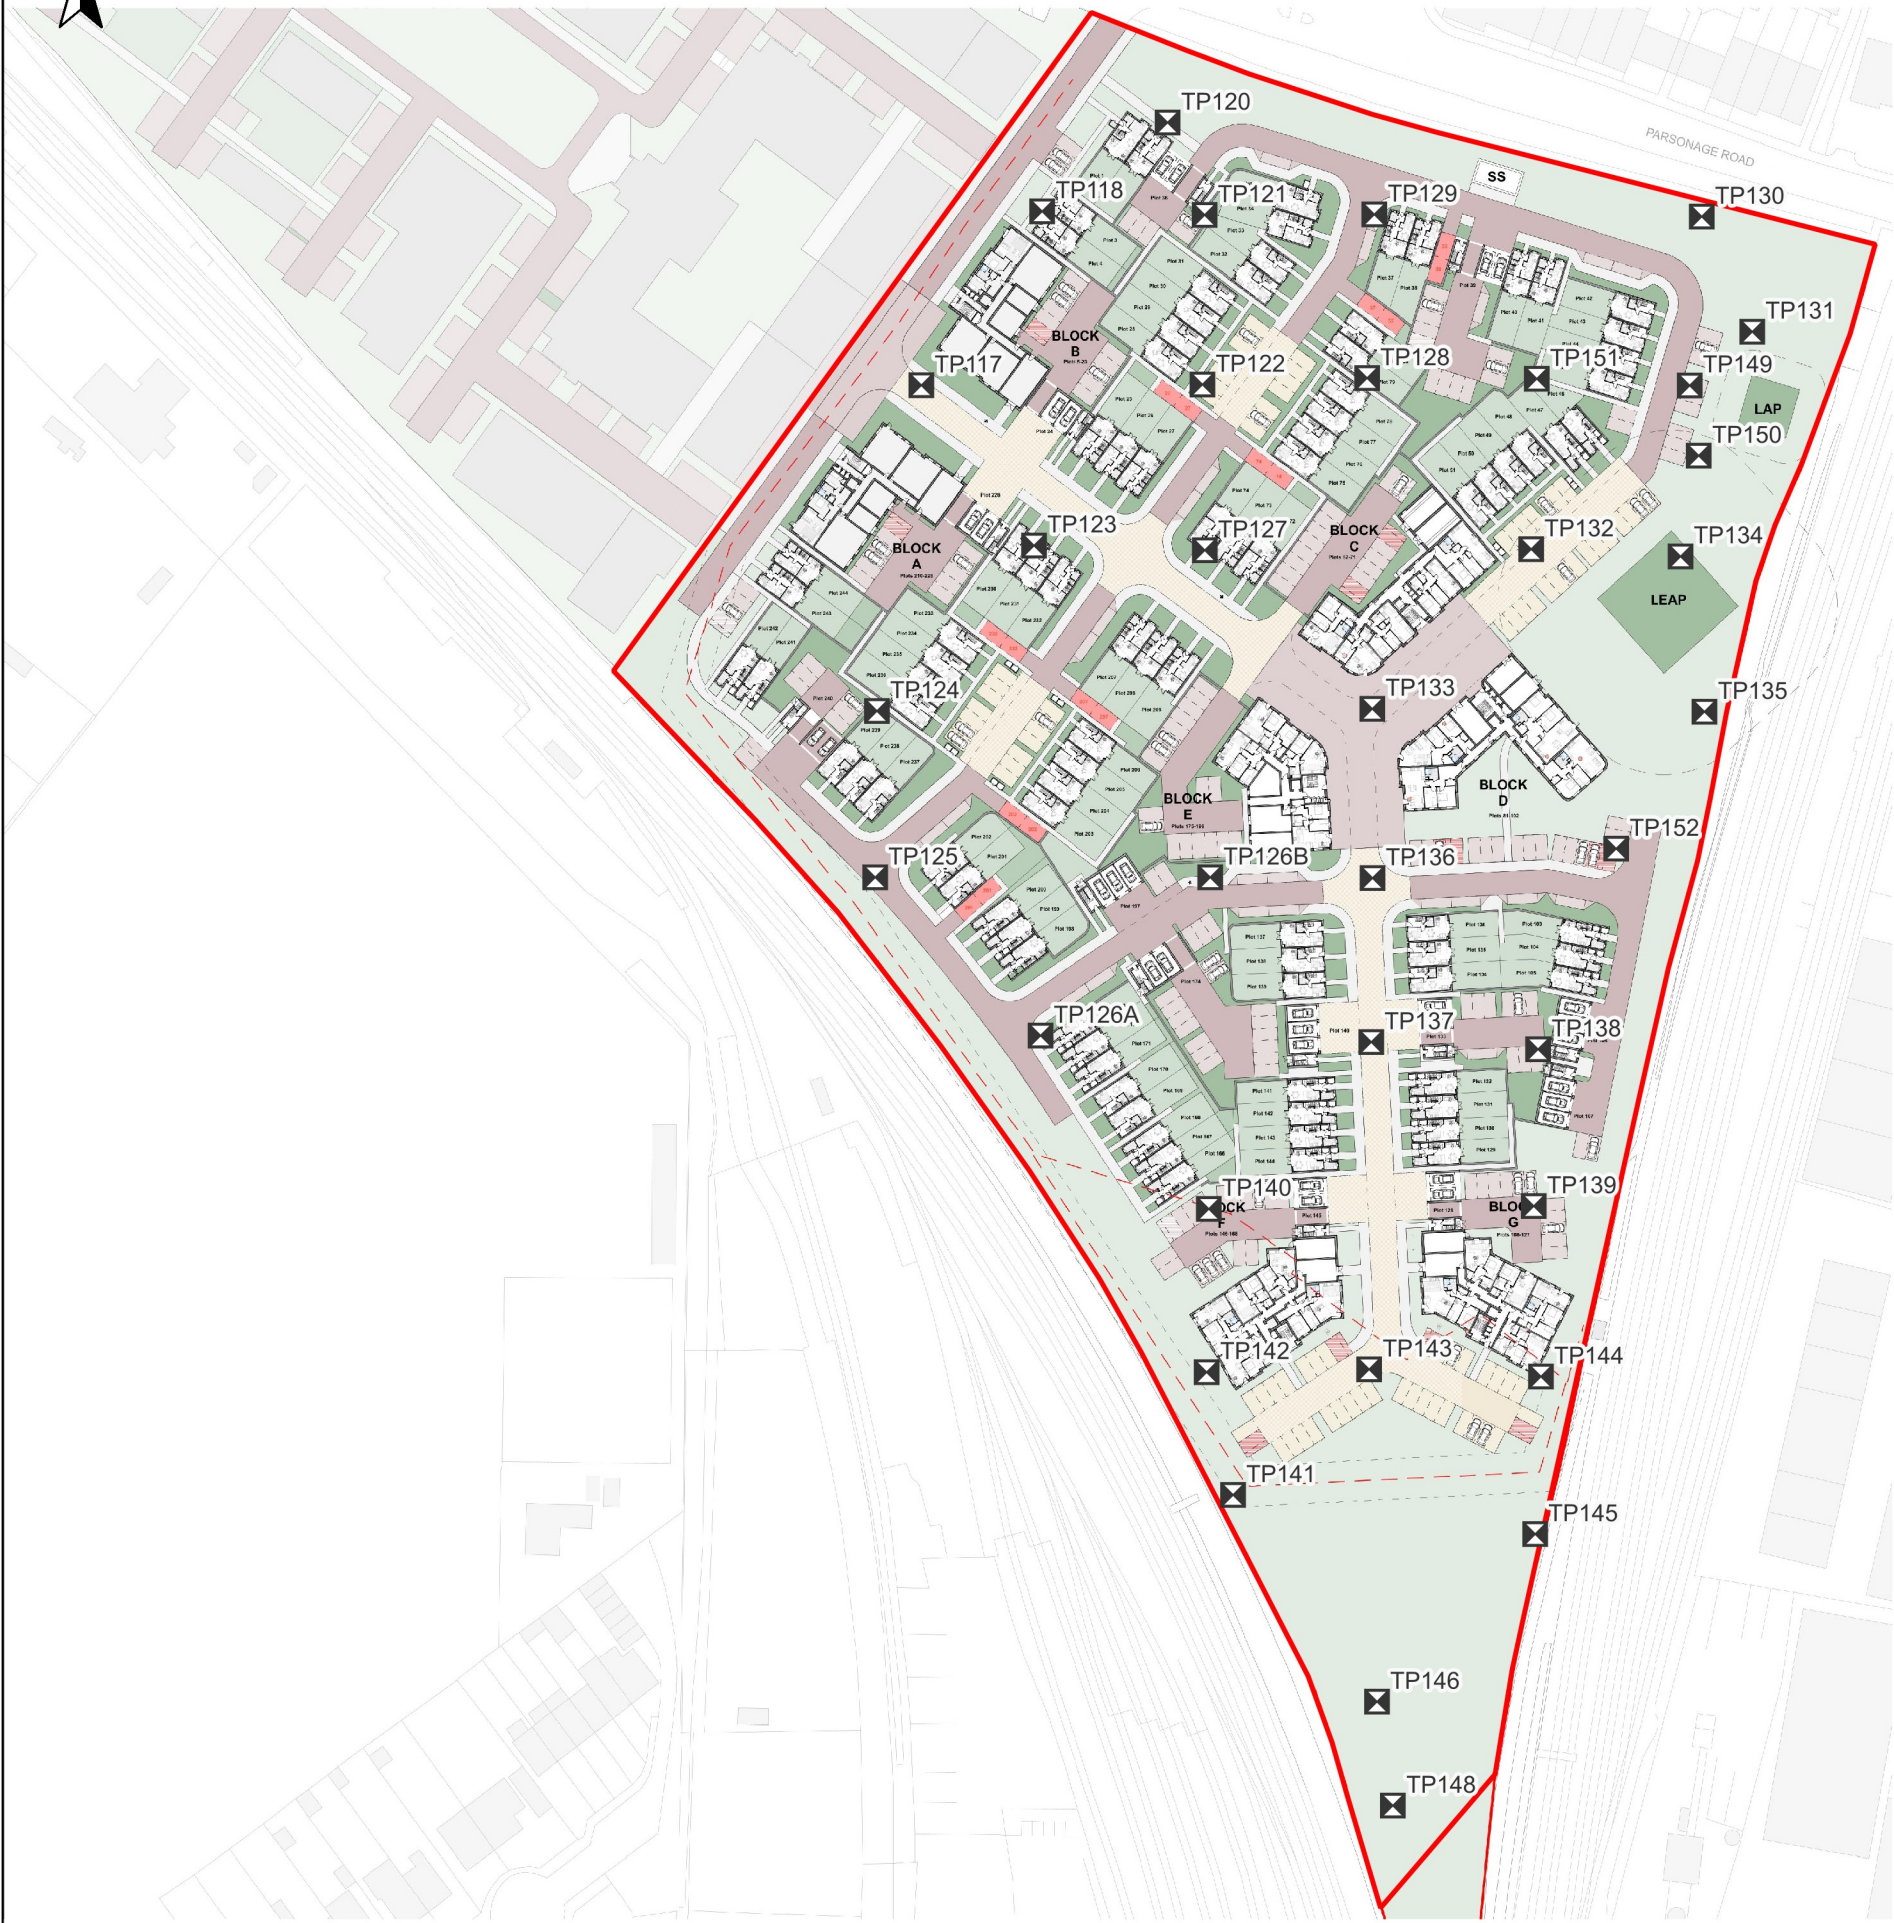

LEGEND

- Site Boundary
- LP2441 SI Locations
- Trial Pit Location (TP)

Notes:
Base plan provided by the Client
Drawing Ref.: 17100-HGP-XX-XX-D-A-0102 'Proposed Site Layout'

C01	22.05.25	First Issue	MW	SH	SH
Rev	Date	Amendment	Drawn	Chkd	Appd



Client		
Muse Places Ltd		
Project Name		
Horsham Enterprise Park (previously Novartis)		
Description		
Site Investigation Locations Trial Pits LP2441		
Project ID	Drawing no.	Revision
3750963	22201	C01
File name		
3750963-LW-222-XX-D-G-22201-C01		
Dimensions	Scale	Size
m	1:1,500	A3
0 10 20 30 40 50 m		
		

DO NOT SCALE FROM THIS DRAWING



LEGEND

- Site Boundary
- LP2441 SI Locations
- Window Sample Location (WS)

Notes:
Base plan provided by the Client
Drawing Ref.: 17100-HGP-XX-XX-D-A-0102 'Proposed Site Layout'

C01	22.05.25	First Issue	MW	SH	SH
Rev	Date	Amendment	Drawn	Chkd	Appd



1 Forest Park Way, Pease Pottage,
West Sussex, RH11 9ZG

Client		
Muse Places Ltd		
Project Name		
Horsham Enterprise Park (previously Novartis)		
Description		
Site Investigation Locations Windowless Boreholes LP2441		
Project ID	Drawing no.	Revision
3750963	22201	C01
File name		
3750963-LW-222-XX-D-G-22201-C01		
Dimensions	Scale	Size
m	1:1,500	A3
0 10 20 30 40 50 m		
		