


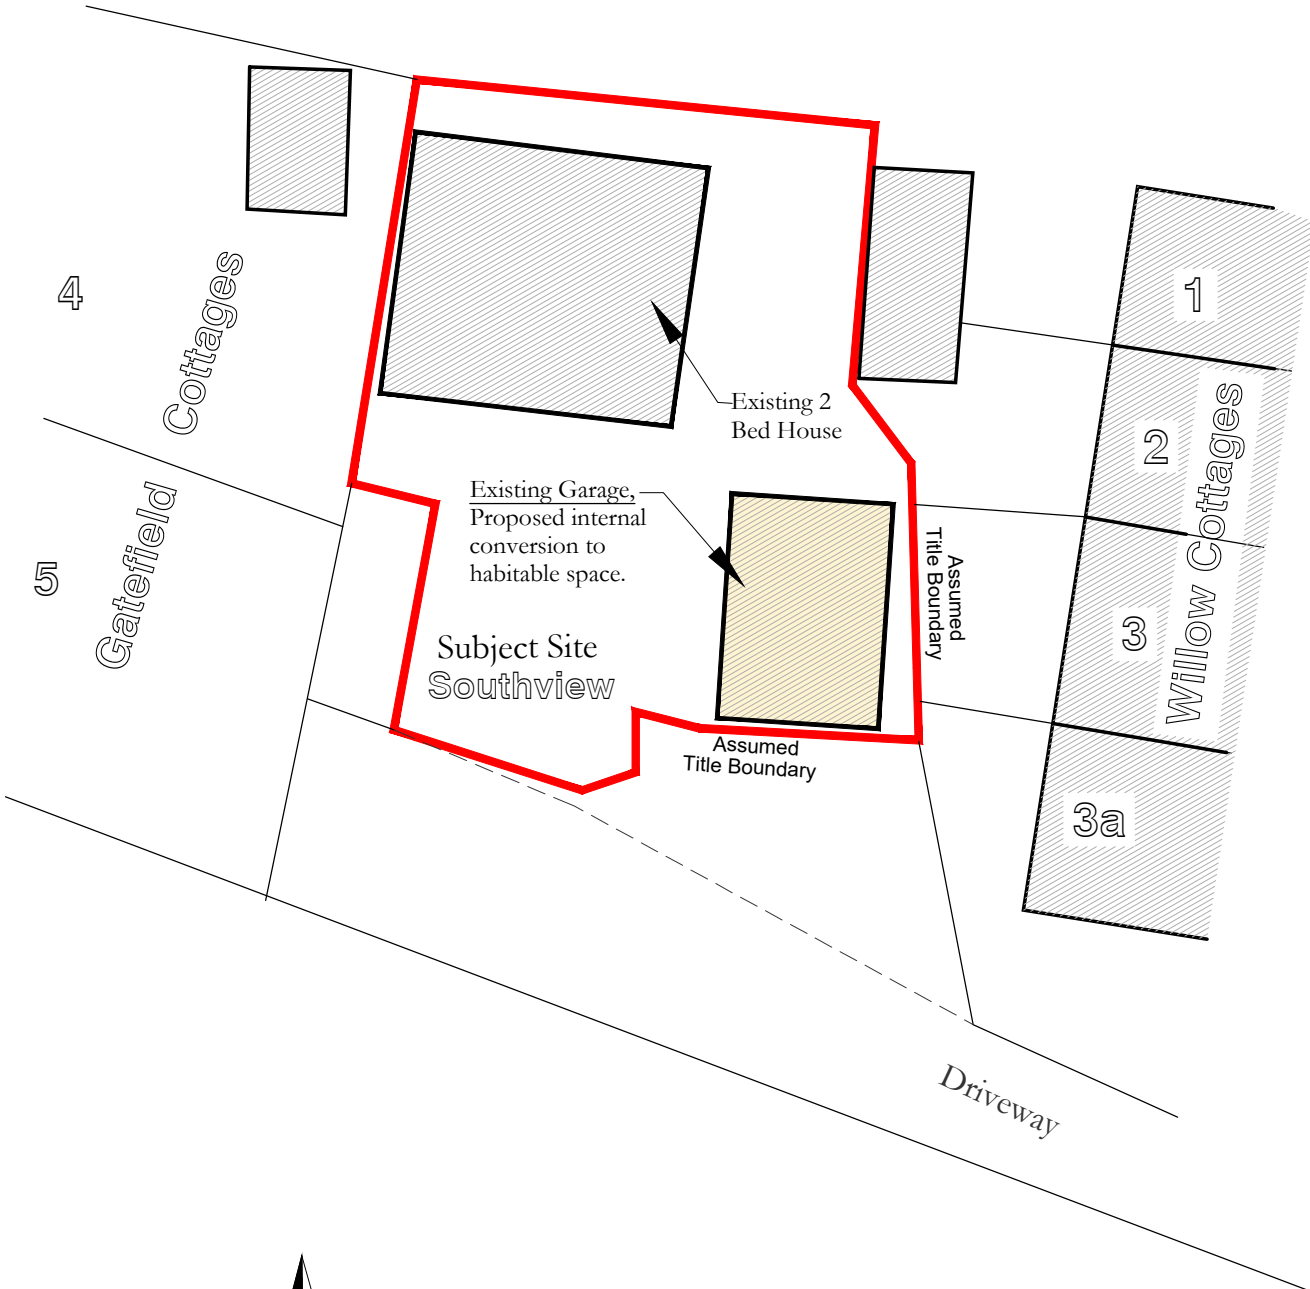

PROPOSED SITE/BLOCK PLAN
SCALE 1 : 200 @ A3


General Project Notes and Caveats.

OS Map and Title Plan-Deed:


The site plan, title boundaries and adjoining properties drawn are based on the OS map, Title plan & visual inspection on site.

Planning Permit- Permitted Development:

This proposal is subject Deemed to be under Permitted Development Rights. A LDC Application is being lodged for Approval.

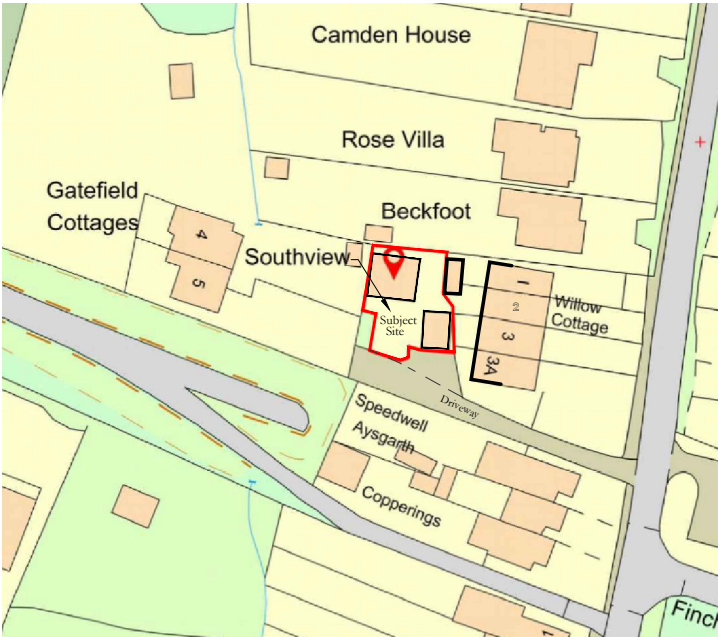

LOCALITY PLAN
SCALE 1 : 1250 @ A3

 

Marlon Haus Ltd
Architecture - Sustainability

M: 07591 936671
E: mark@marlonhaus.com
W: www.marlonhaus.com
A: 25 Depot Road, Horsham RH13 5HE West Sussex

PROJECT: Proposed Garage Conversion
CLIENT: Luke and Sophie Simpson
AT : Southview, Hayes Lane, Slinfold, RH13 0SQ
West Sussex

Job No: 26-24
Date: 18-03-26
Drawn By: M. Long
Issue: WD1-LDC1

PAGE 08

Issue amendment notes:

21-04-26 Final Working Drawings & LDC Plan set issued for lodgment and approval.

© Owned by 'Marlon Haus Ltd'