




FRONT ELEVATION


SIDE ELEVATION

REAR ELEVATION


SIDE ELEVATION

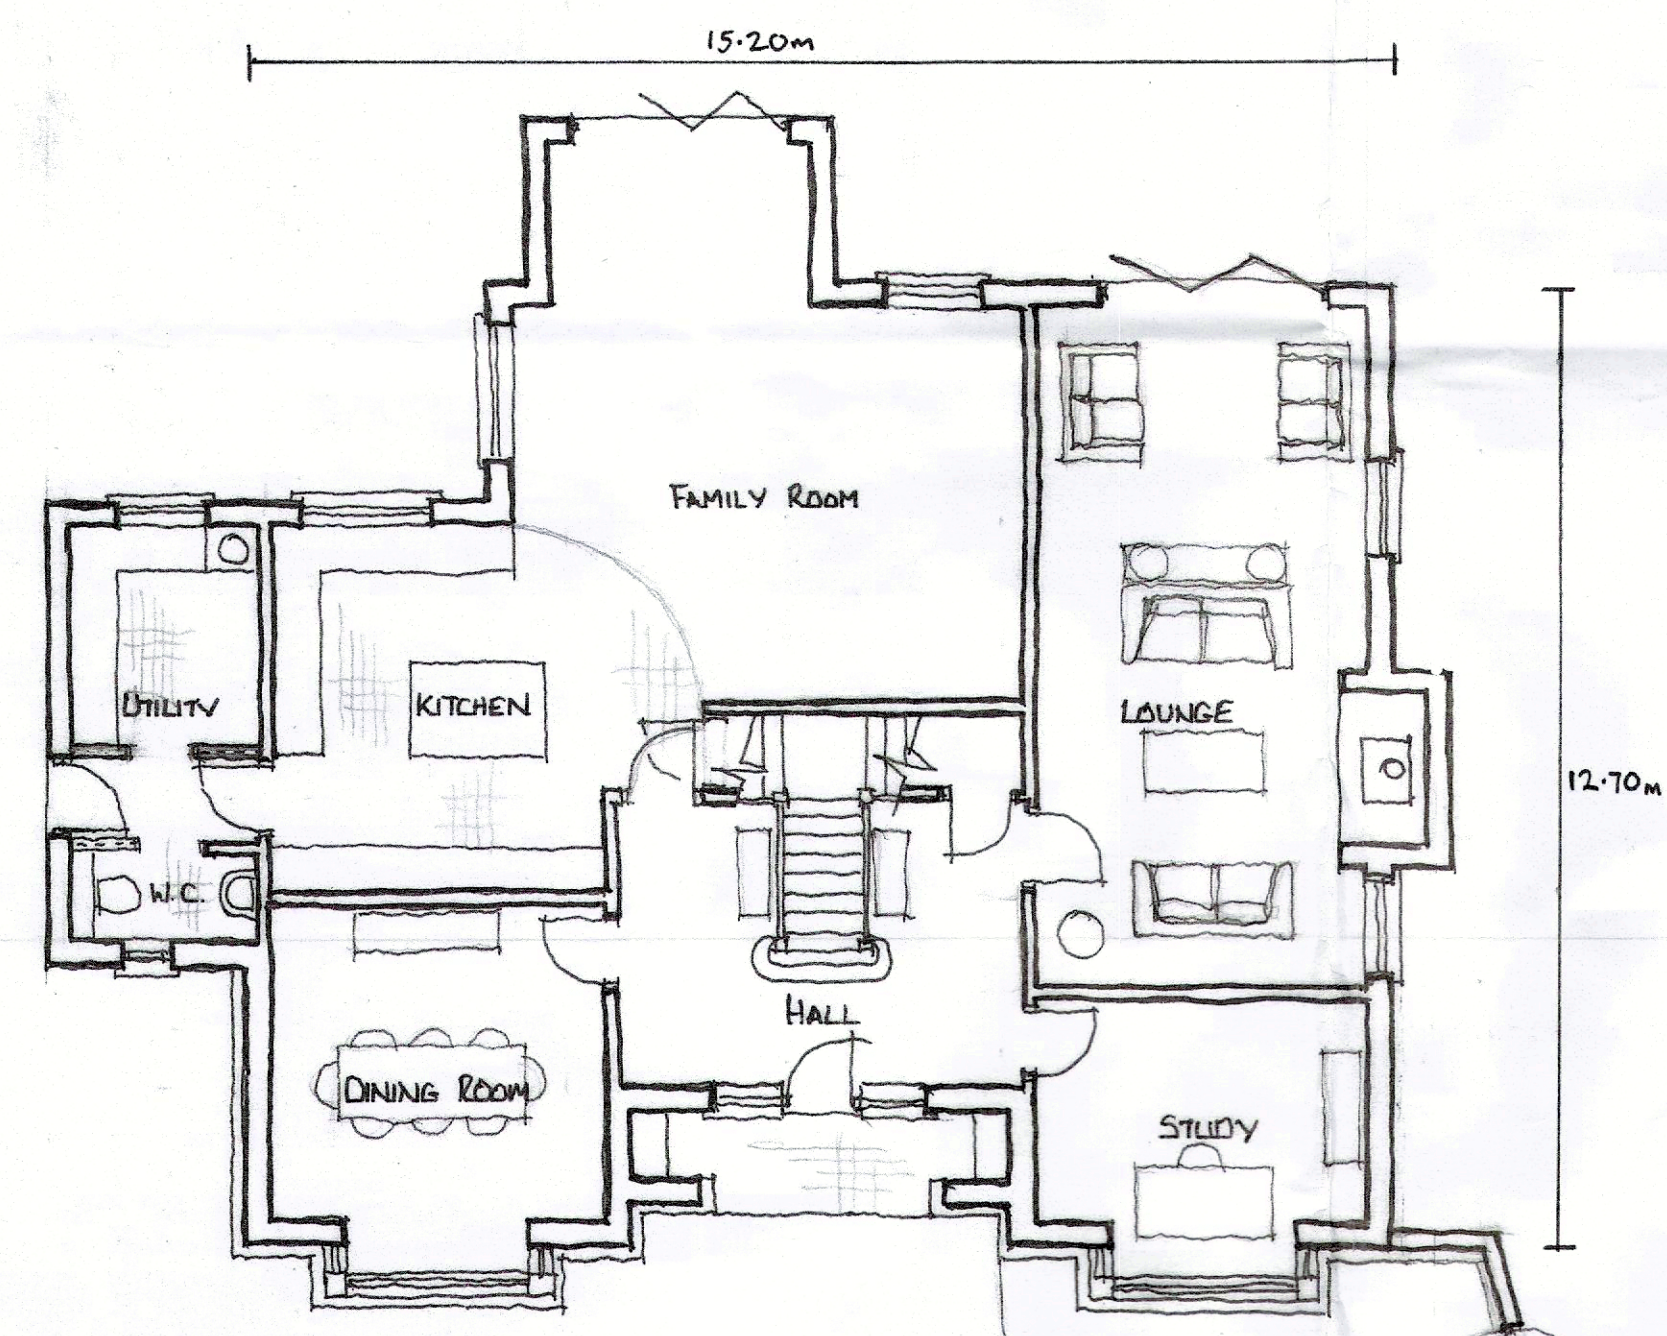


GROUND FLOOR PLAN

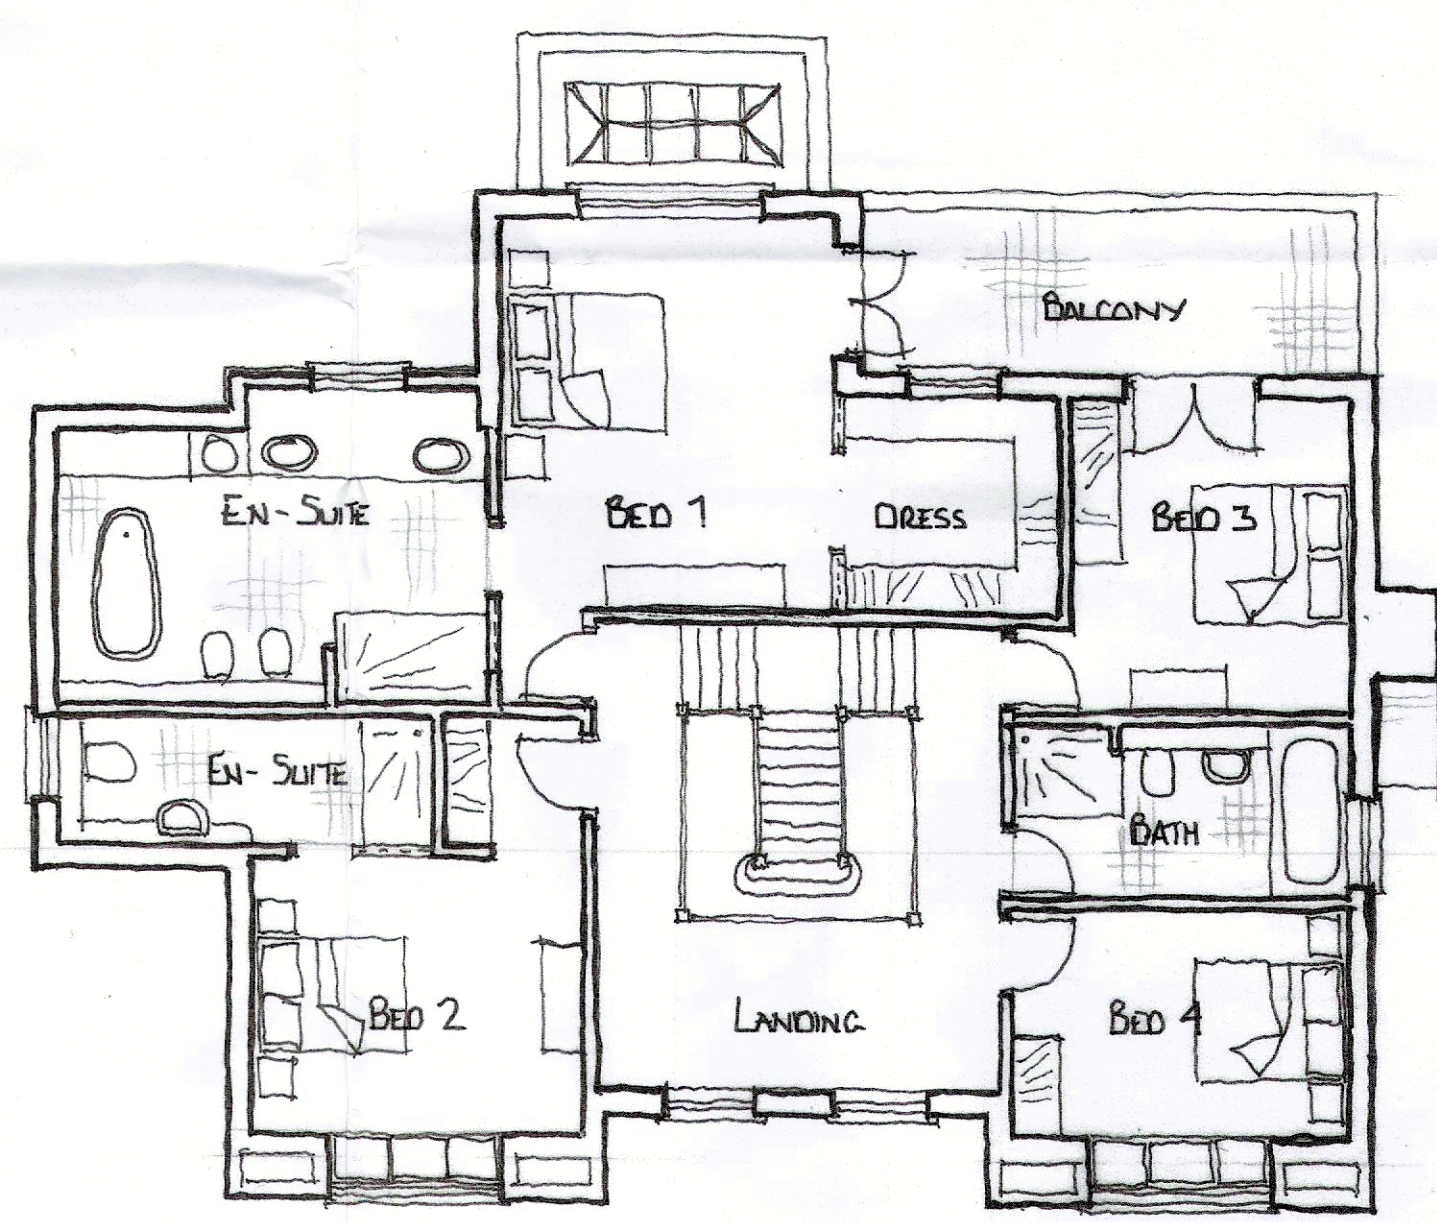


FIRST FLOOR PLAN

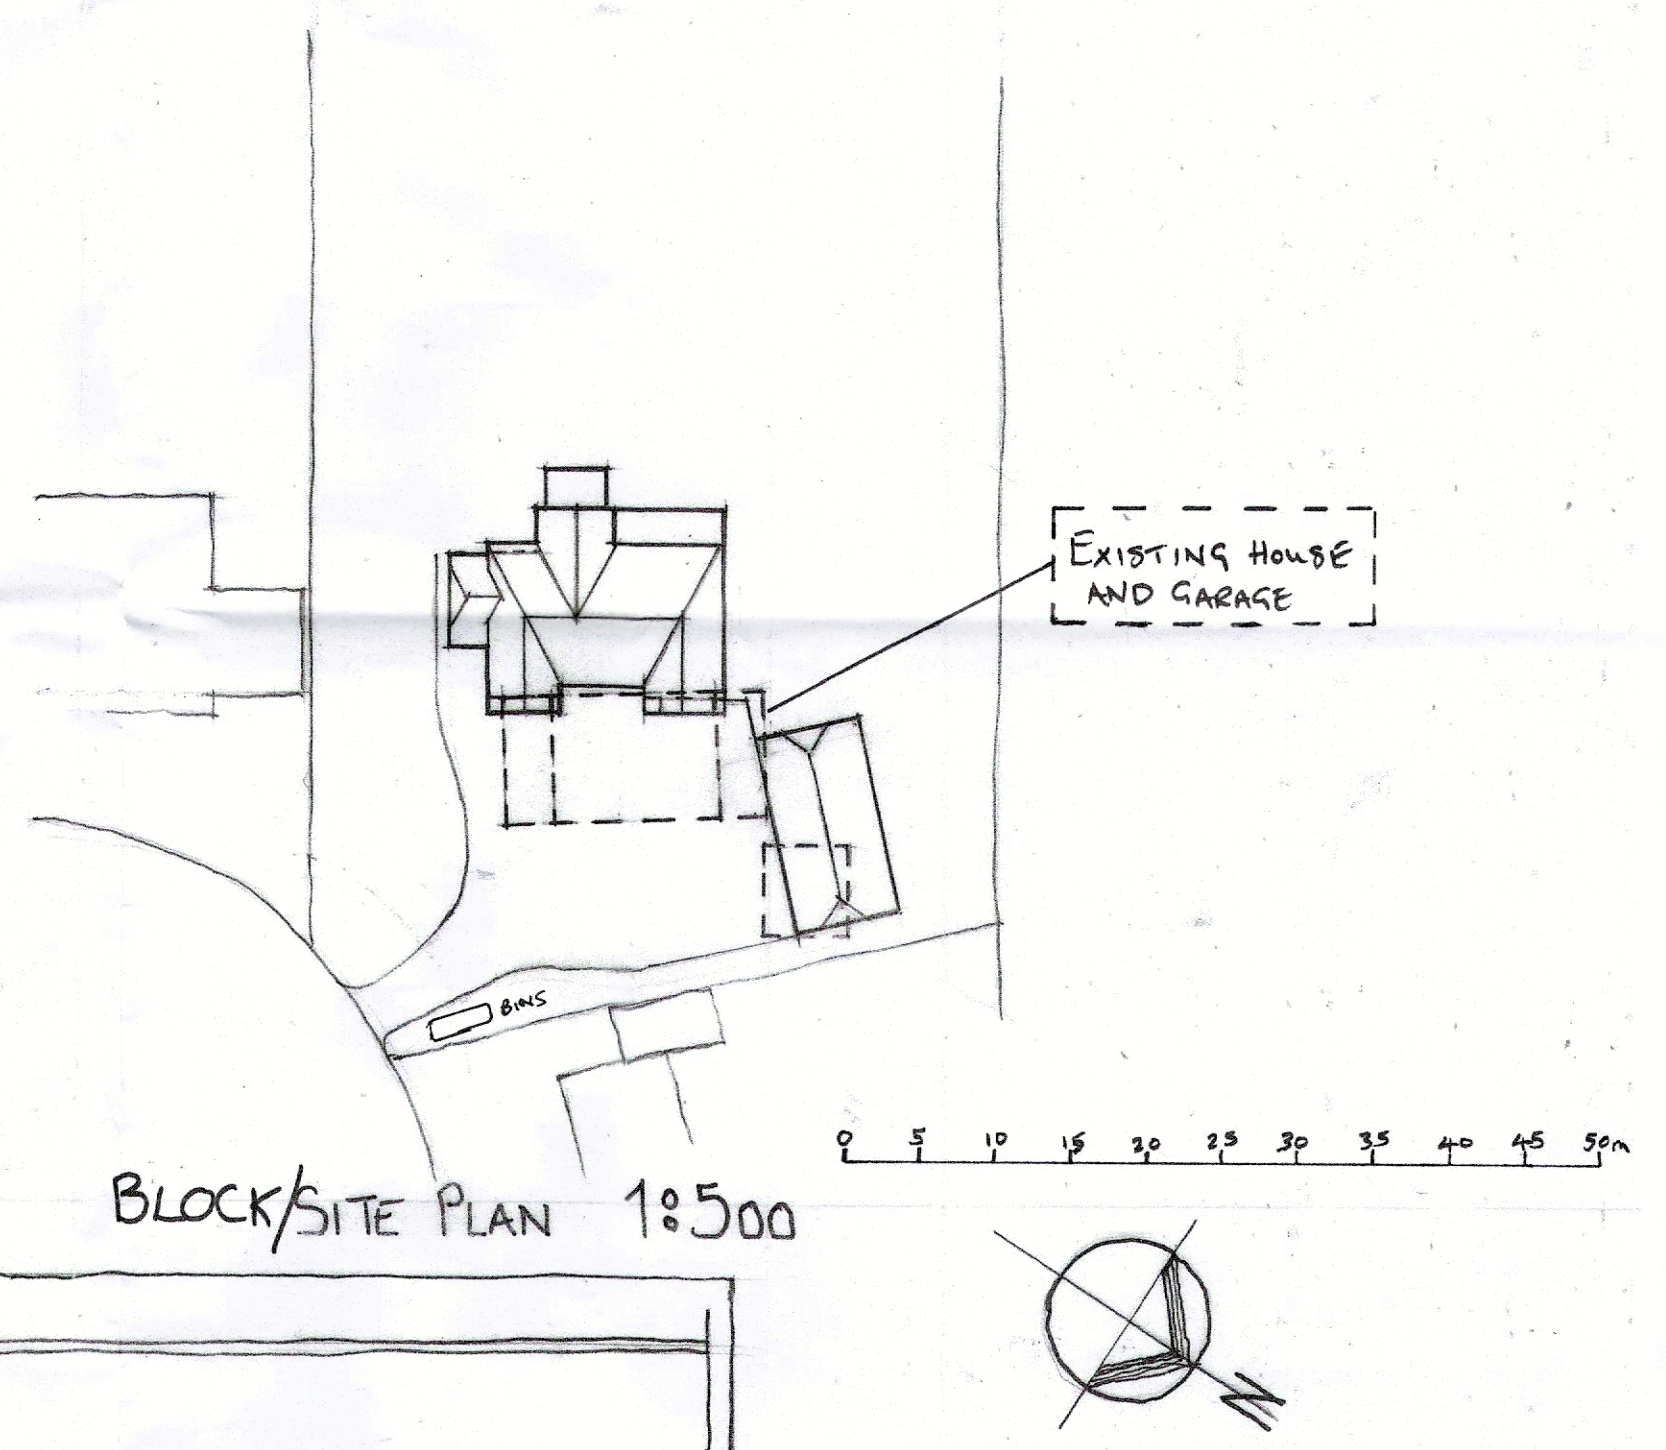


BLOCK/SITE PLAN 1:500

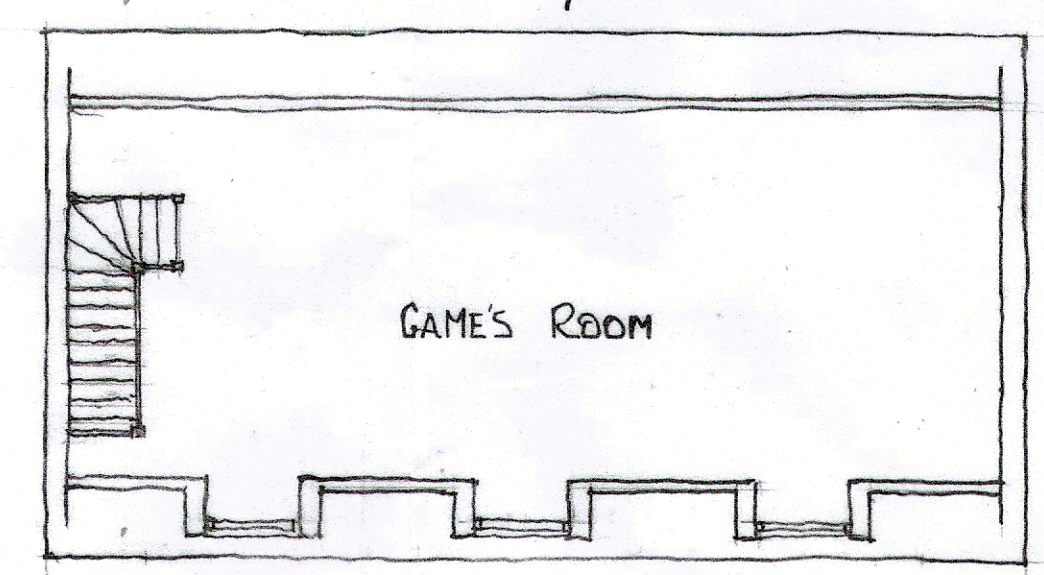

GARAGE FIRST FLOOR

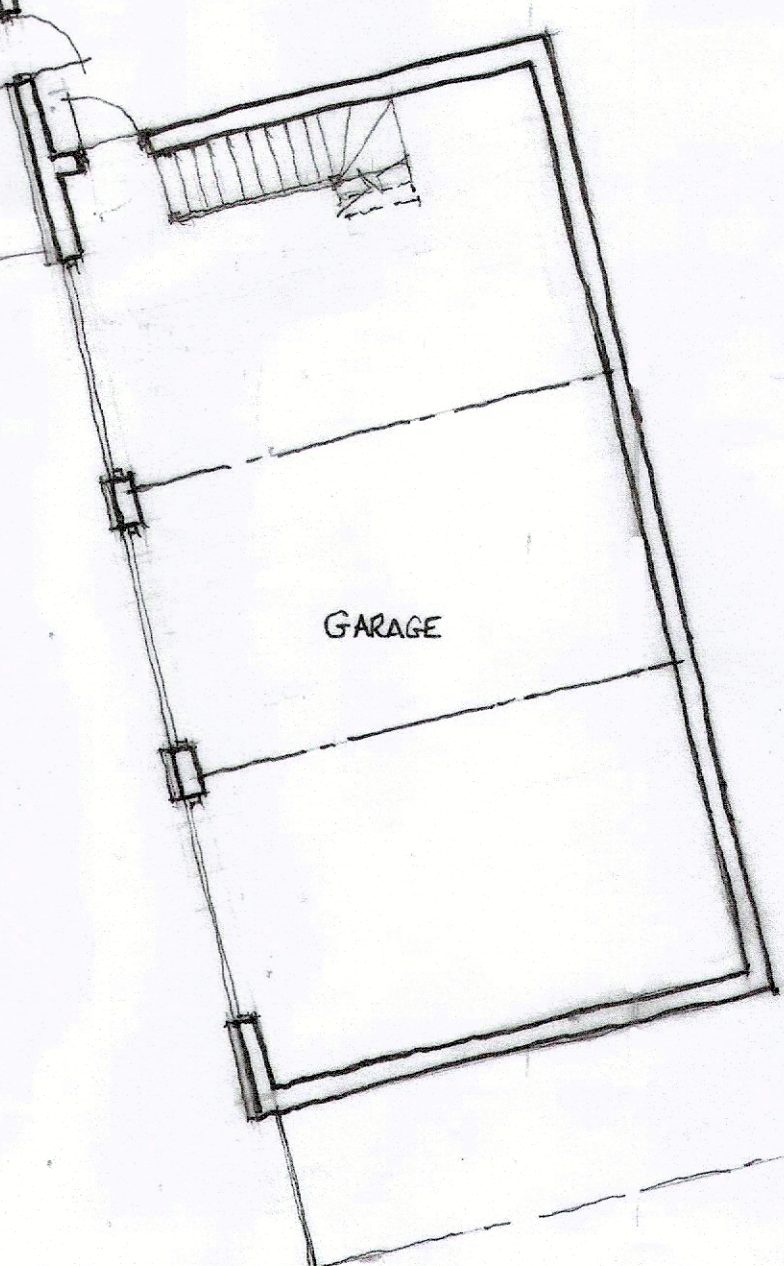

GARAGE

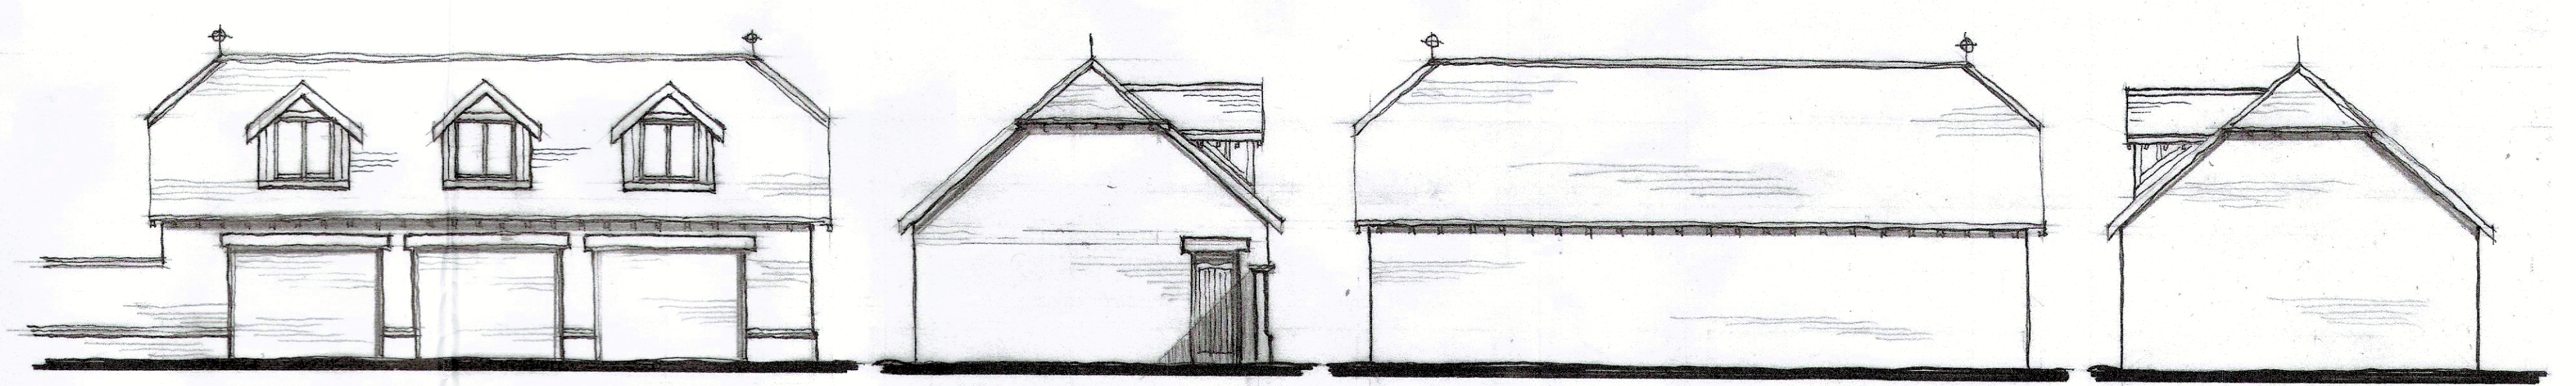

FRONT ELEVATION

SIDE ELEVATION

REAR ELEVATION

SIDE ELEVATION

ELEVATIONS AND PLAN SCALE 1:100

PROPOSED ELEVATIONS AND PLANS
AND BLOCK/SITE PLAN
SANDYCROFT
CHESWORTH CLOSE
HOLSHAM
RH13 5AL