




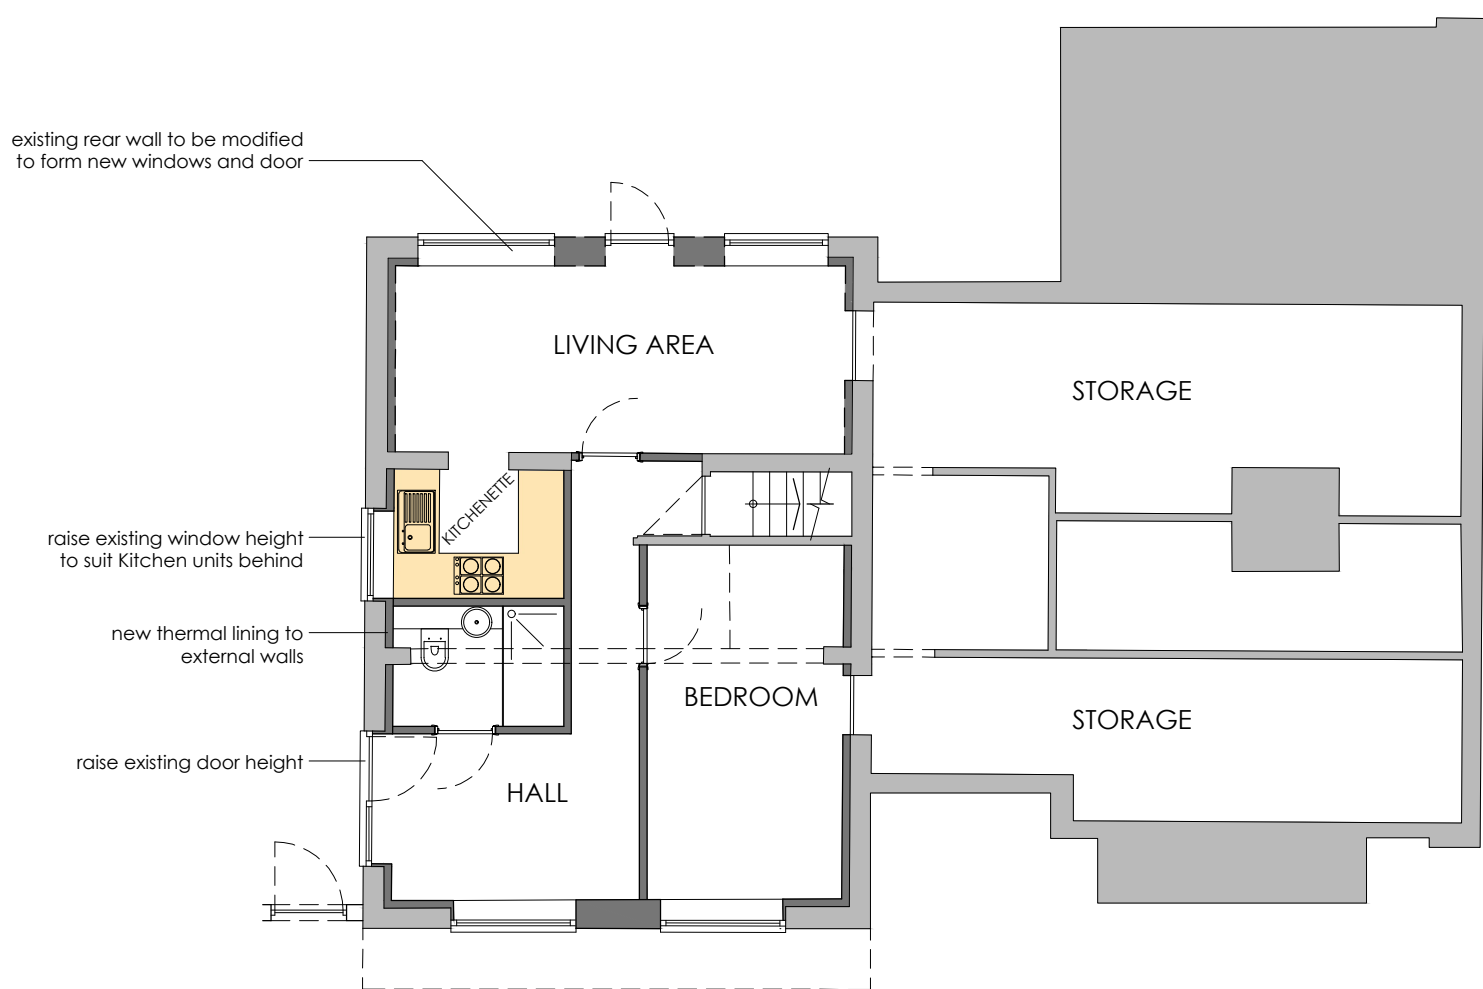


1 GROUND FLOOR PLAN
SCALE 1:100 @ A1

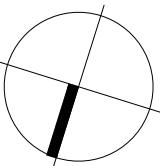

2 FIRST FLOOR PLAN (no change)
SCALE 1:100 @ A1

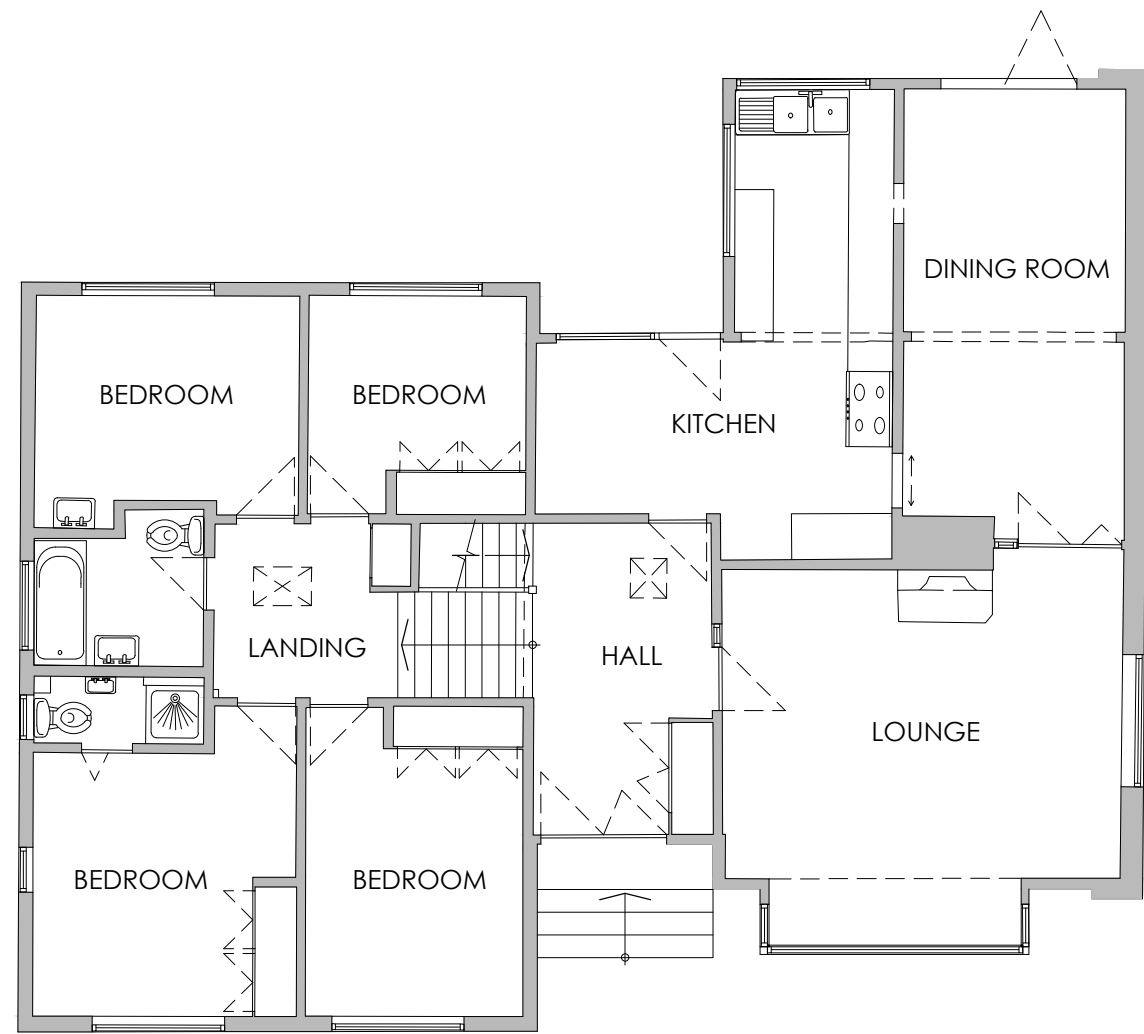


3 NORTH (FRONT) ELEVATION
SCALE 1:100 @ A1

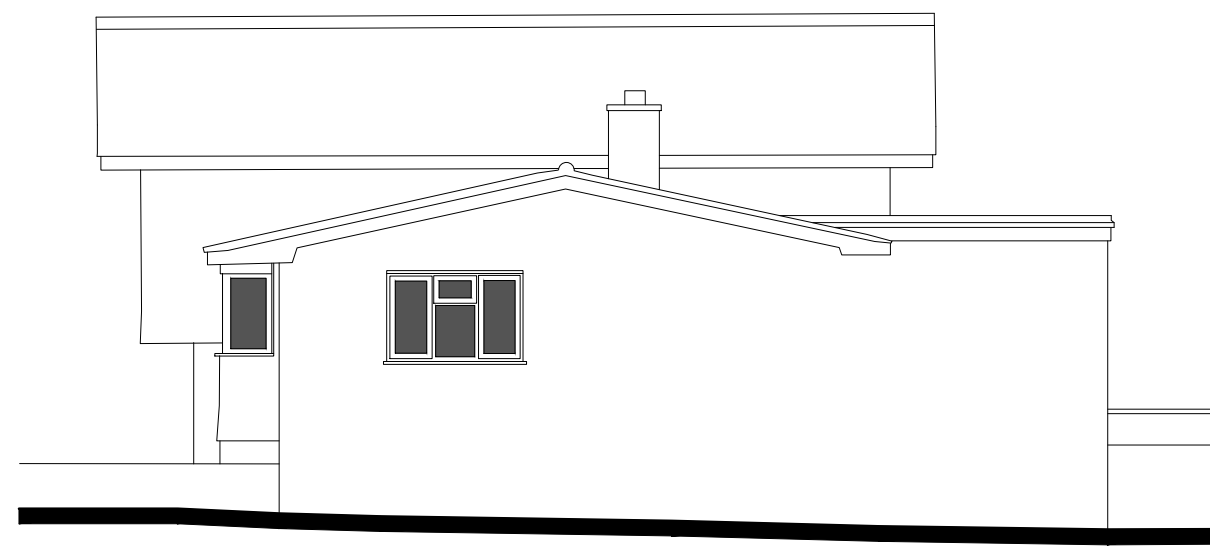


4 WEST ELEVATION (no change)
SCALE 1:100 @ A1




5 SOUTH (REAR) ELEVATION
SCALE 1:100 @ A1

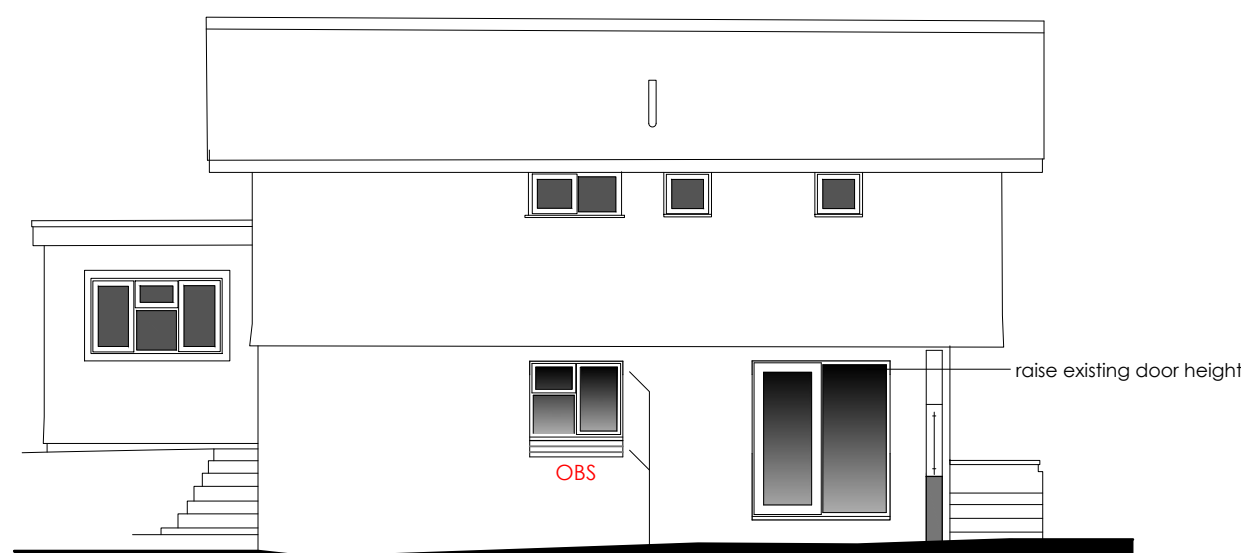


6 EAST ELEVATION
SCALE 1:100 @ A1

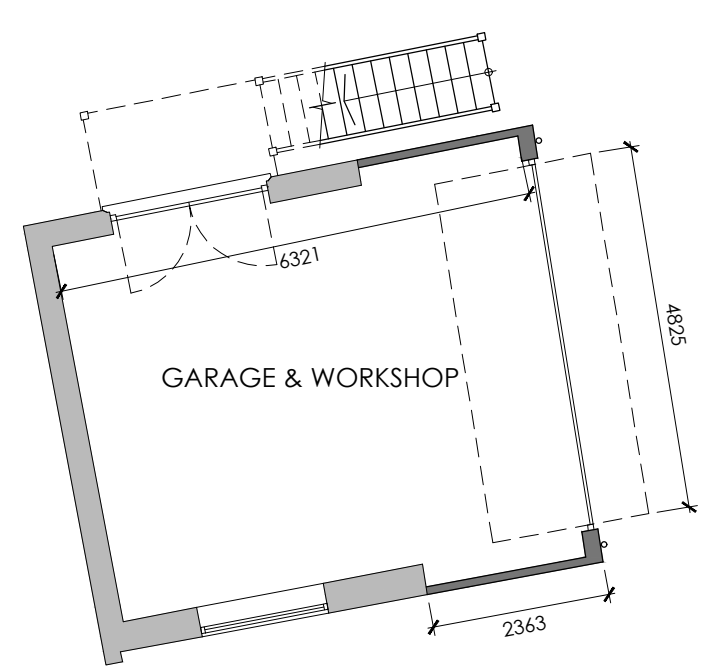


7 GROUND FLOOR PLAN
SCALE 1:100 @ A1

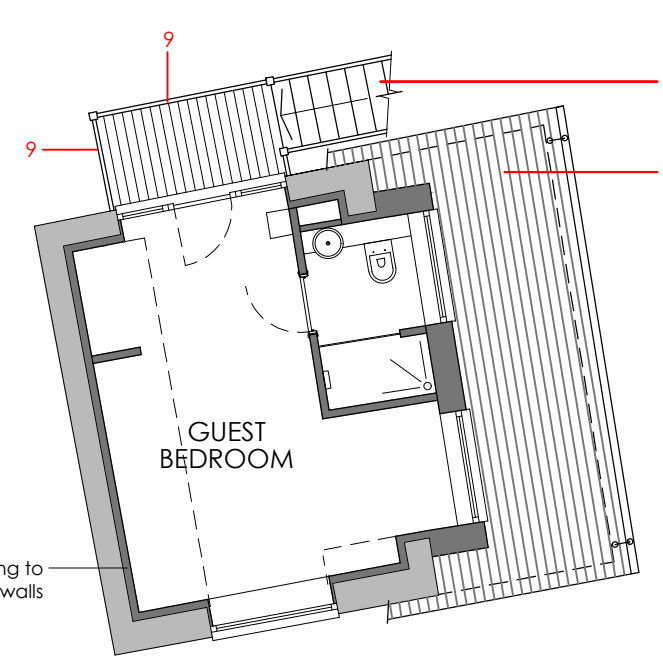


8 FIRST FLOOR PLAN
SCALE 1:100 @ A1

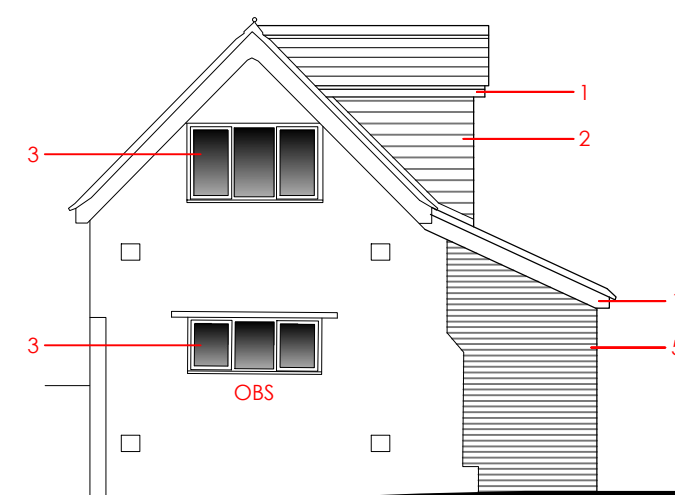


9 NORTH ELEVATION
SCALE 1:100 @ A1

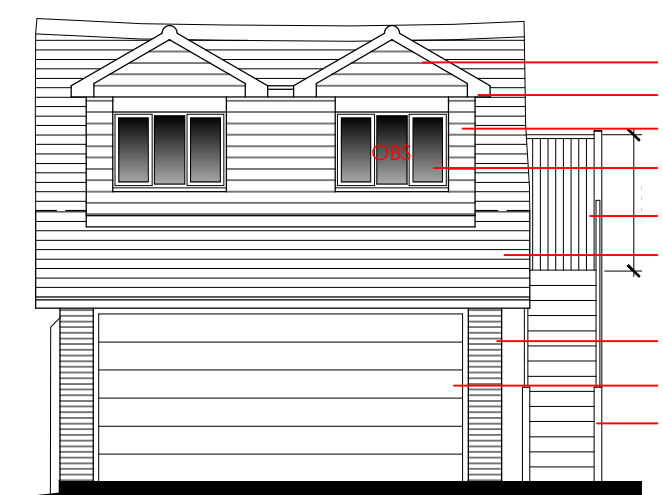

10 WEST ELEVATION
SCALE 1:100 @ A1

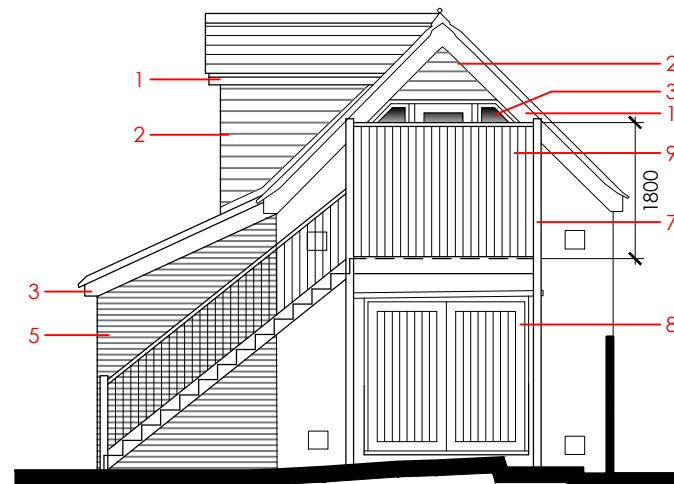


11 SOUTH ELEVATION
SCALE 1:100 @ A1

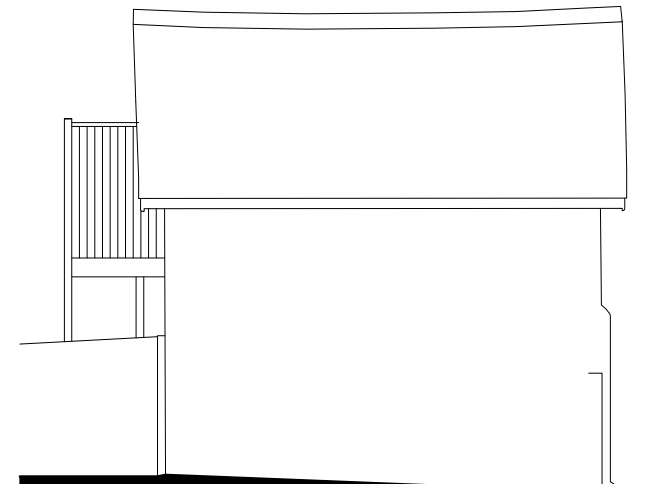

12 EAST ELEVATION (no change)
SCALE 1:100 @ A1

- KEY
- 1 white uPVC fascia
 - 2 tile hanging
 - 3 white uPVC windows to match existing house
 - 4 roof tiles to match existing
 - 5 facing brick to match existing
 - 6 new garage door
 - 7 timber staircase
 - 8 solid timber door
 - 9 1.8m high hit+miss timber balustrade to stair landing to provide obscure screening
- OBS Denotes obscure glass
- Existing walls to be retained
- New walls

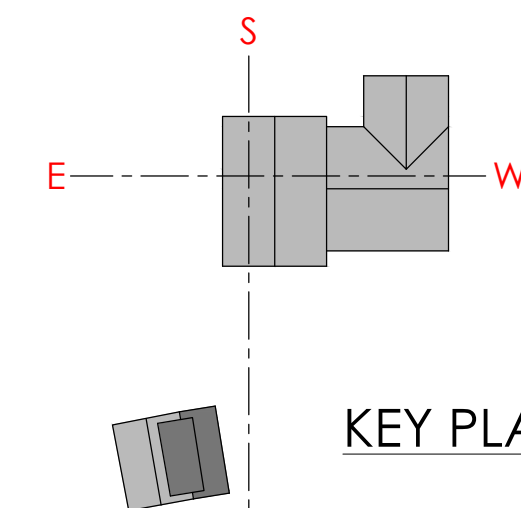

C	STAIR BALUSTRADE HEIGHT INCREASED TO 1.8m. KITCHENETTE WINDOW CHANGED TO OBSCURE GLASS	21.5.26
B	FLAT ROOF TO DORMER CHANGED TO DOUBLE-PITCHED GABLE. TIMBER CLADDING CHANGED TO TILE HANGING. HIT+MISS BALUSTRADE ADDED TO STAIR LANDING	8.4.26
A	PLANNING SUBMISSION	11.2.26
Rev.	Revision Details	Date

PAUL JACOB
CHARTERED ARCHITECT

Project:	HASSOCKS HOUSE COMPTONS BROW LANE
Drawing:	AS PROPOSED
Drawing No:	184 - 003
Revision:	C
Scale:	1:100 @ A1
Date:	Jan '26