


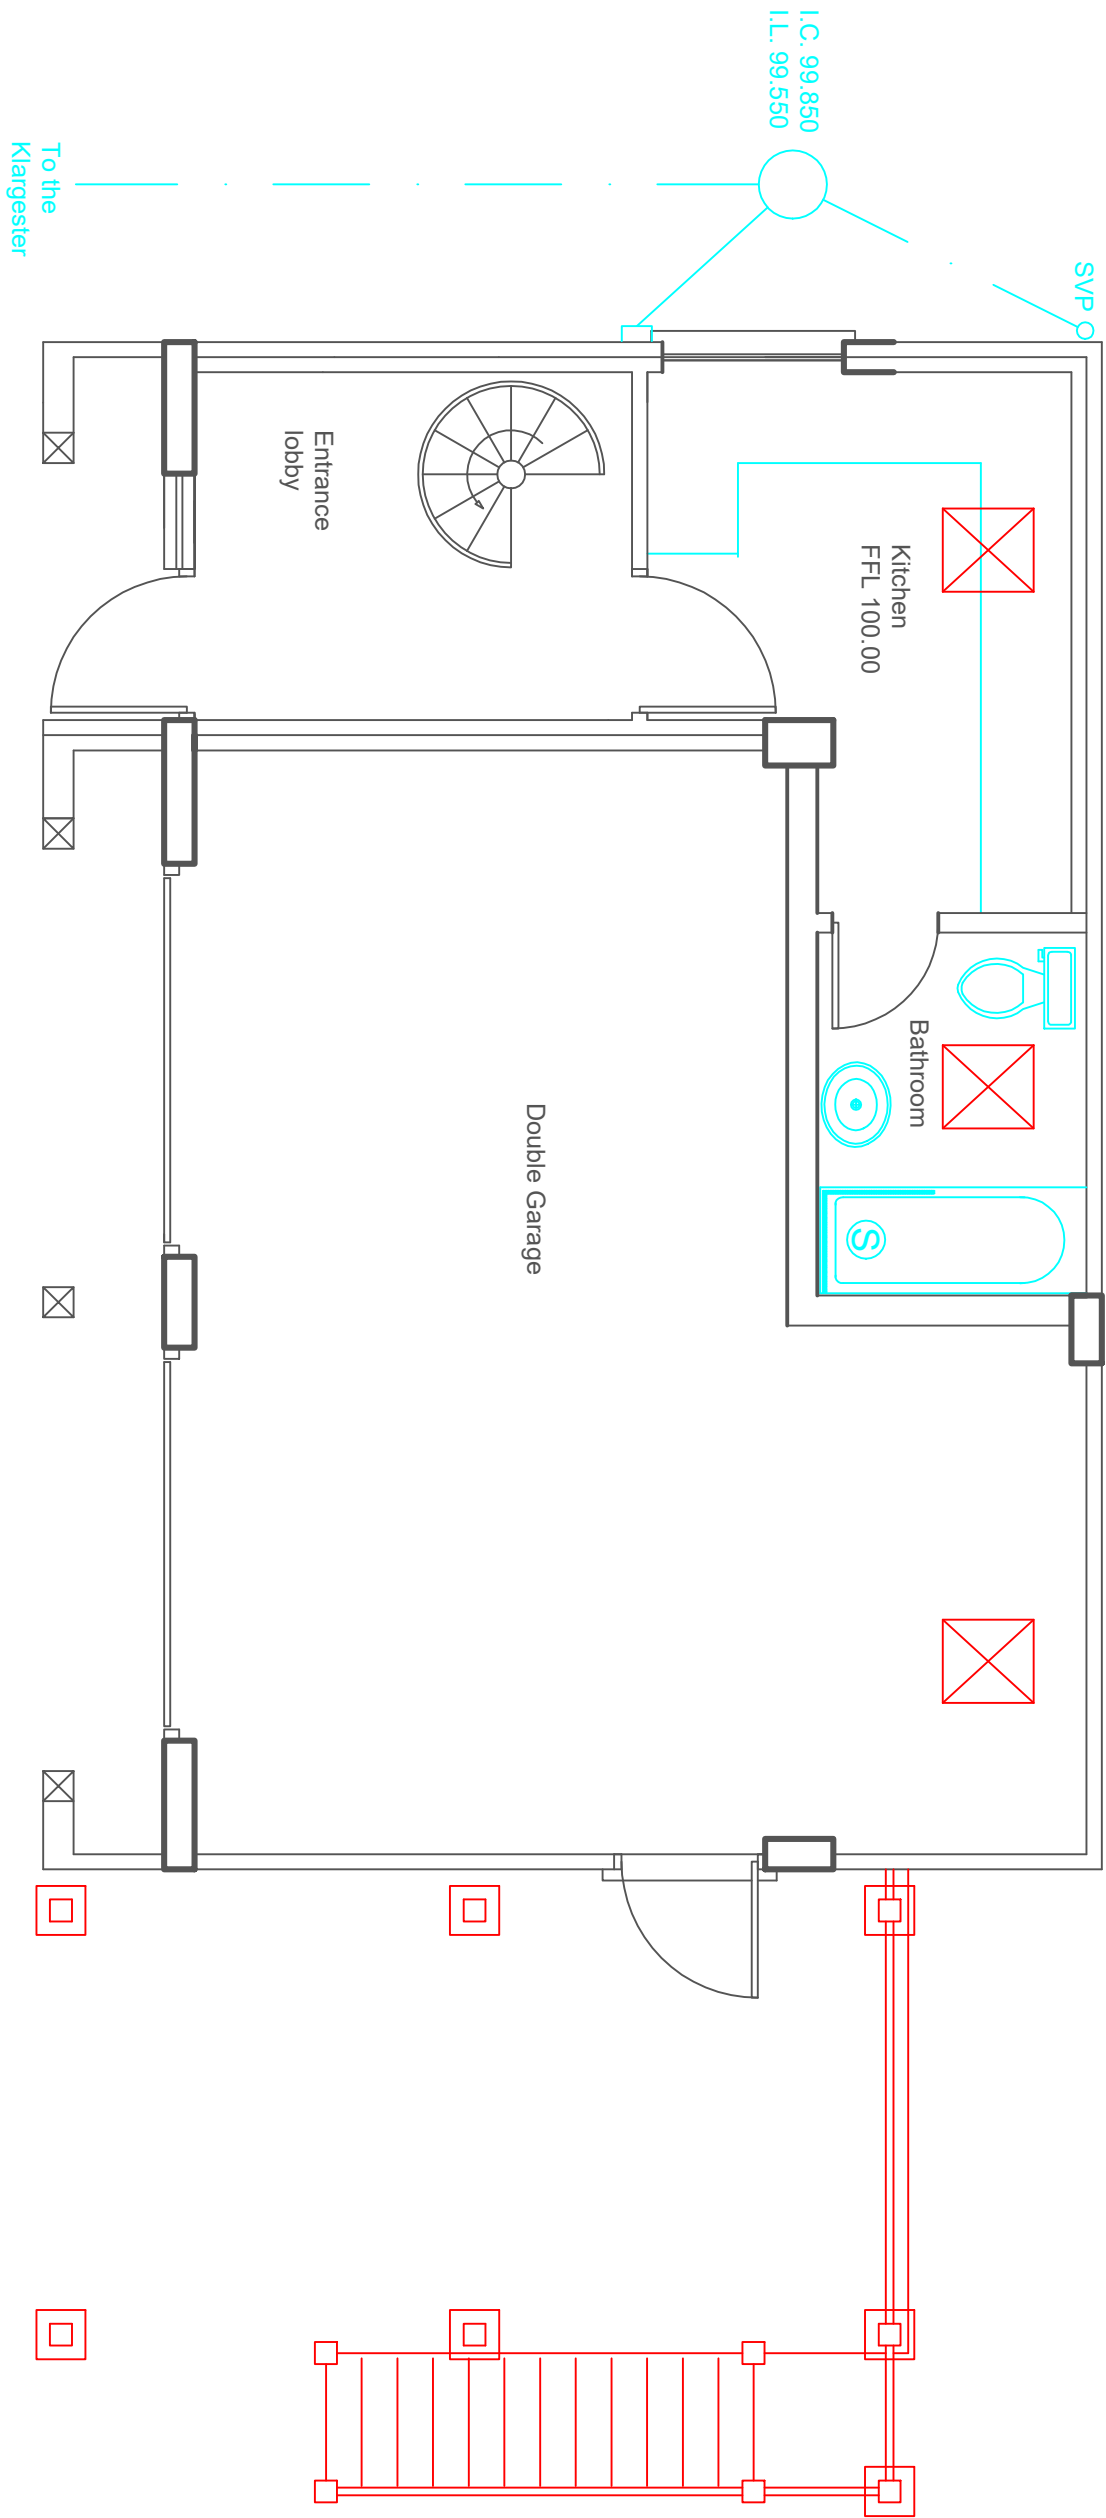
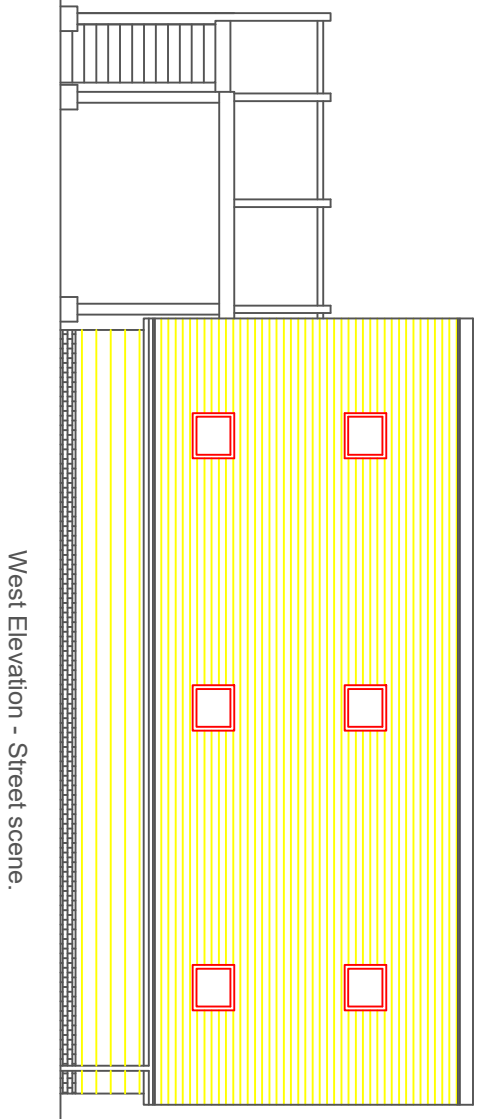
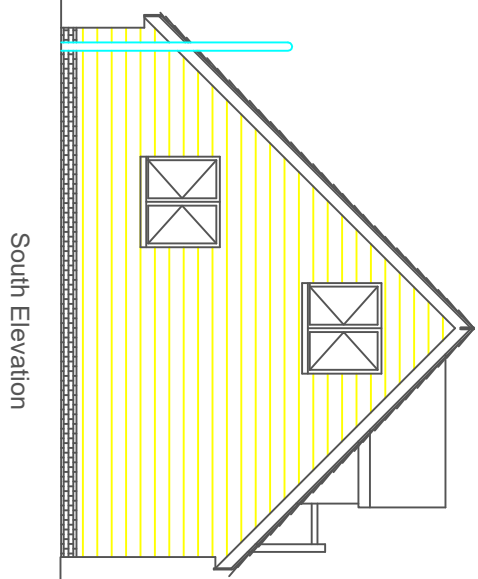


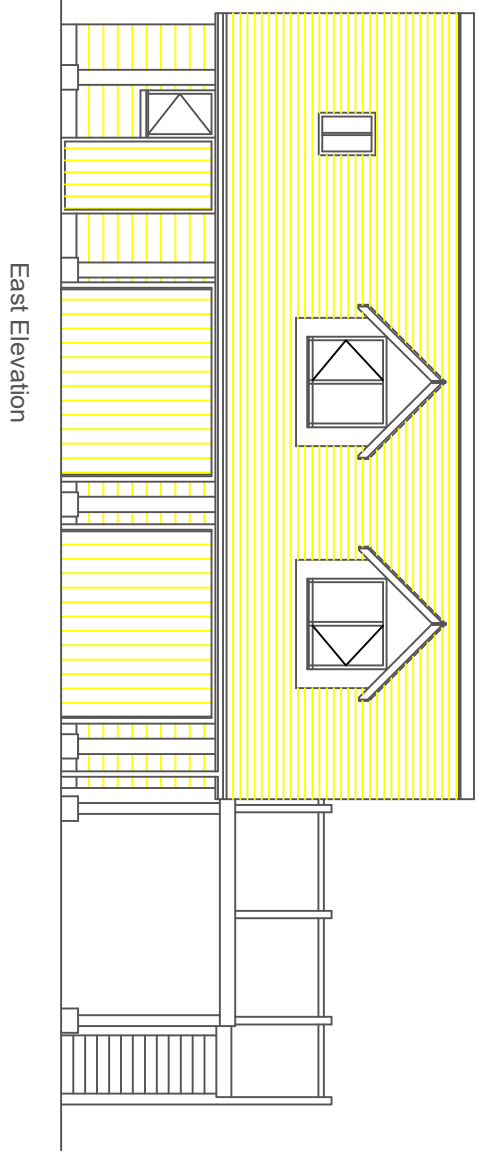


Ground Floor Plan

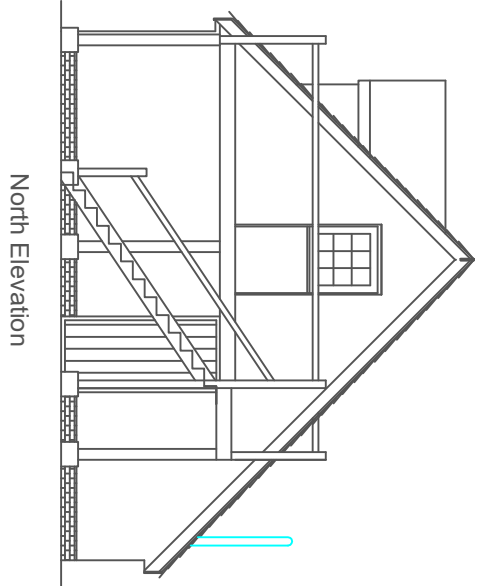

First Floor Plan

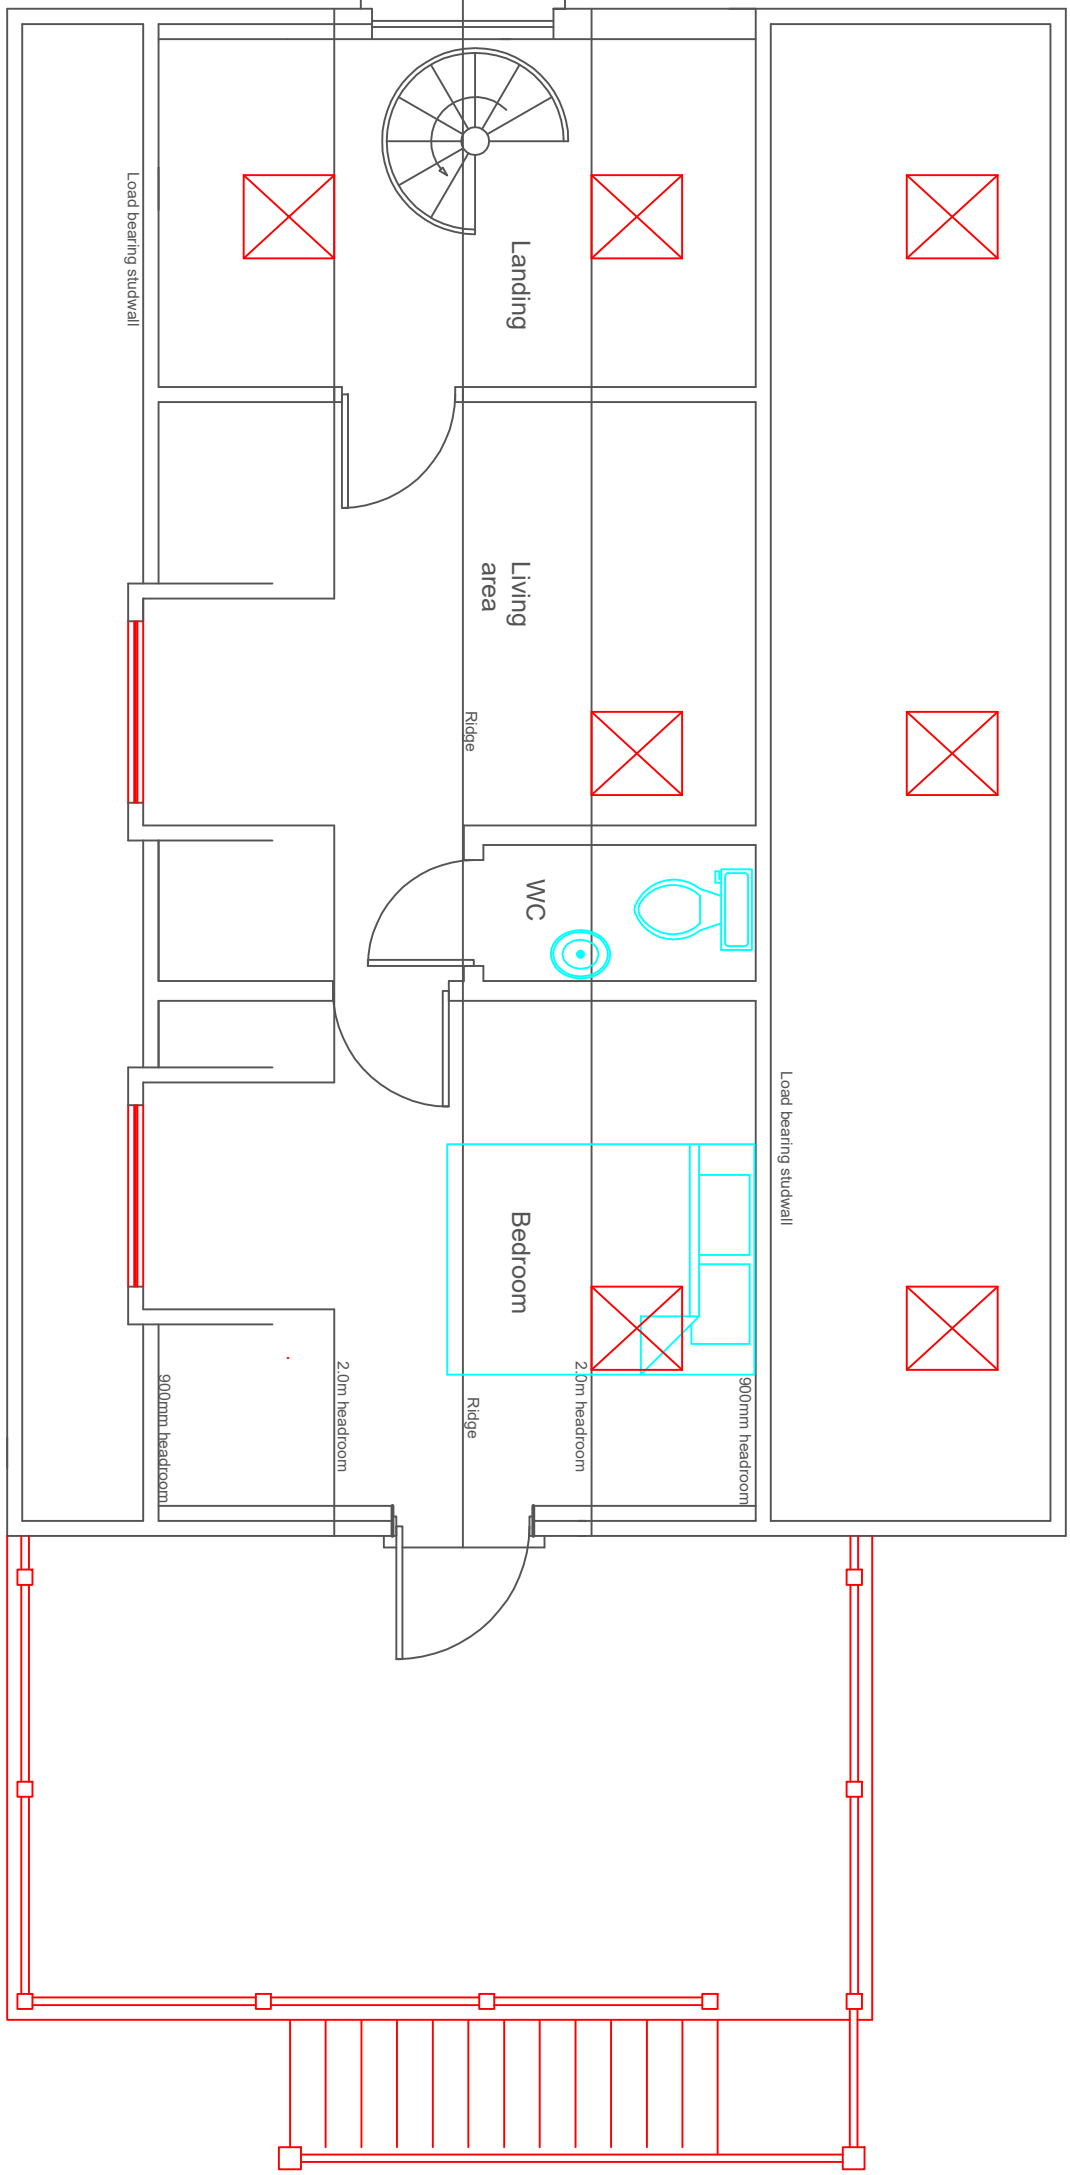

Scale bar

 

Date	Revisions

Copyright
Graham Askew
Chartered Building Surveyor
Principal: Graham Askew MRICS
Bay Tree Cottage,
5 Hazton Grove,
Horton, West Sussex, RH20 4HQ,
Tel/Fax: (01903) 742331
email: askewsurveyor@outlook.com

Client
Mr & Mrs C Marshall

Job Title
**1 Oakwood Cottages,
Hooklands Lane,
Shipley, Horsham,
West Sussex
RH13 8PY**

Drawing Title
**New garage & fenestration
alterations. Existing floor plans
& elevations.**

NOTE:
All dimensions must be checked on
site and not scaled from this drawing

Scale **1:50 & 1:100**

Date **06.05.2026** Drawn by **K.L.Carter**

Dwg No.	In conjunction with:-	Rev.
2026/1/1		