


PROPOSED GROUND FLOOR PLAN
SCALE 1:200 AT A3

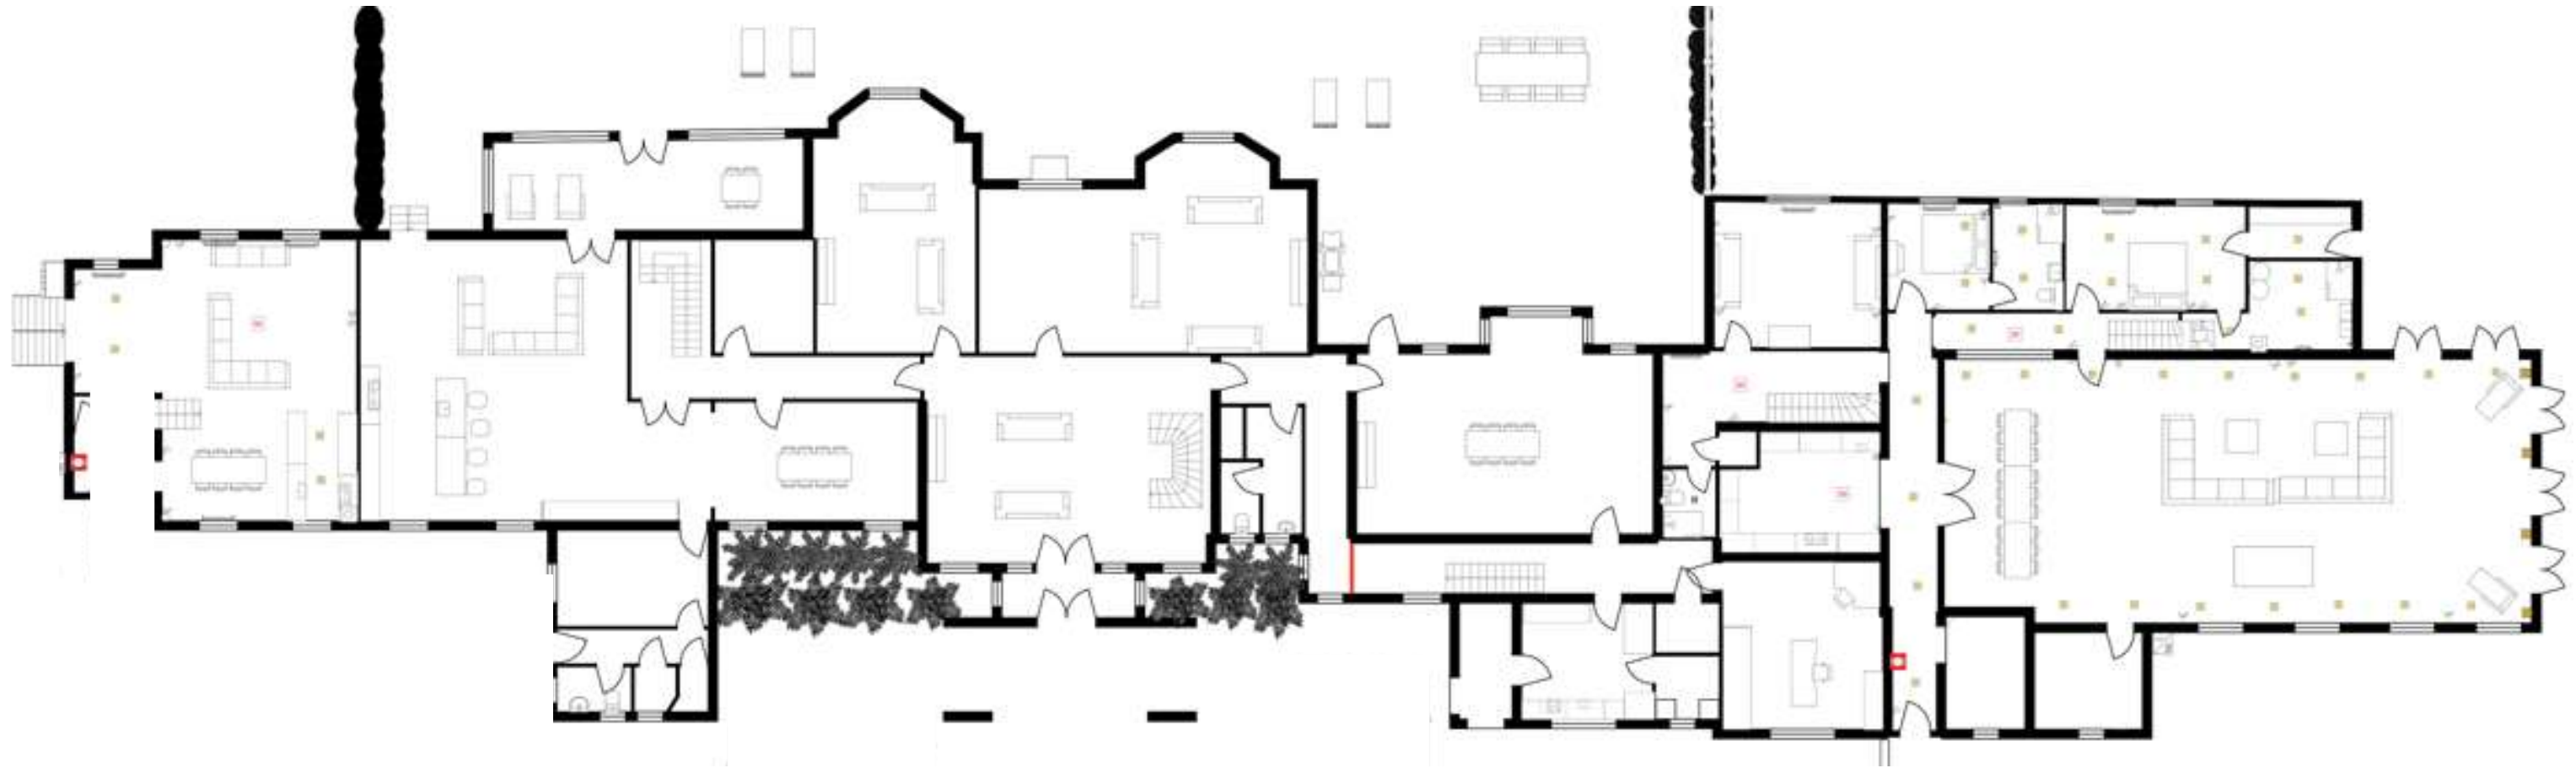

Scale Bar

0 5



N