




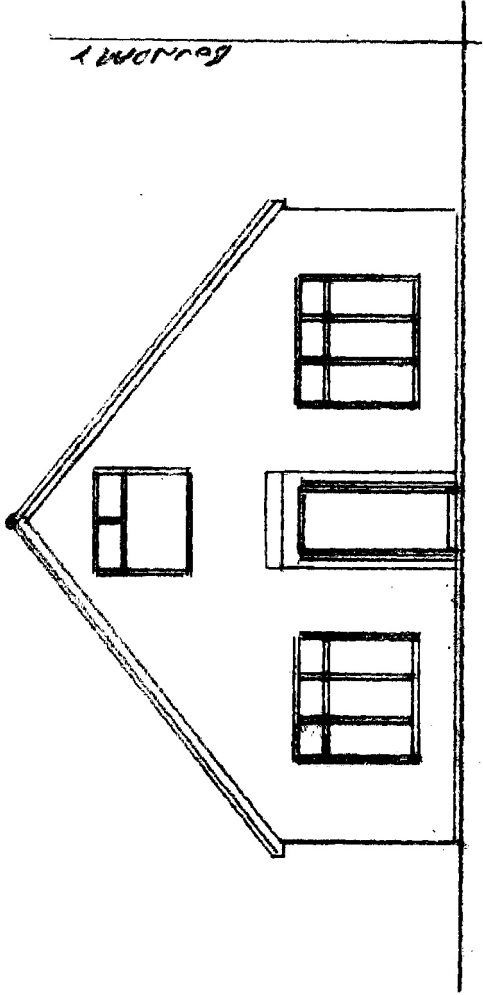


EXISTING FRONT ELEVATION (N)

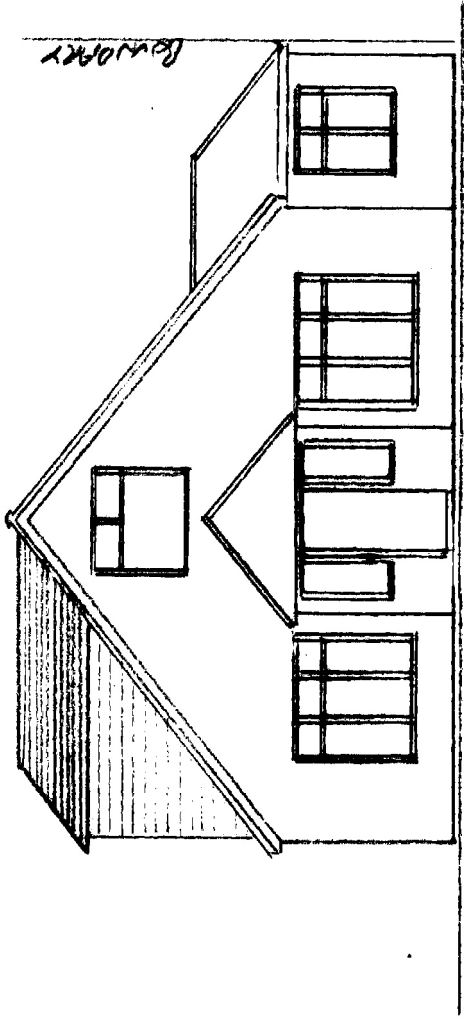

PROPOSED FRONT ELEVATION (N)

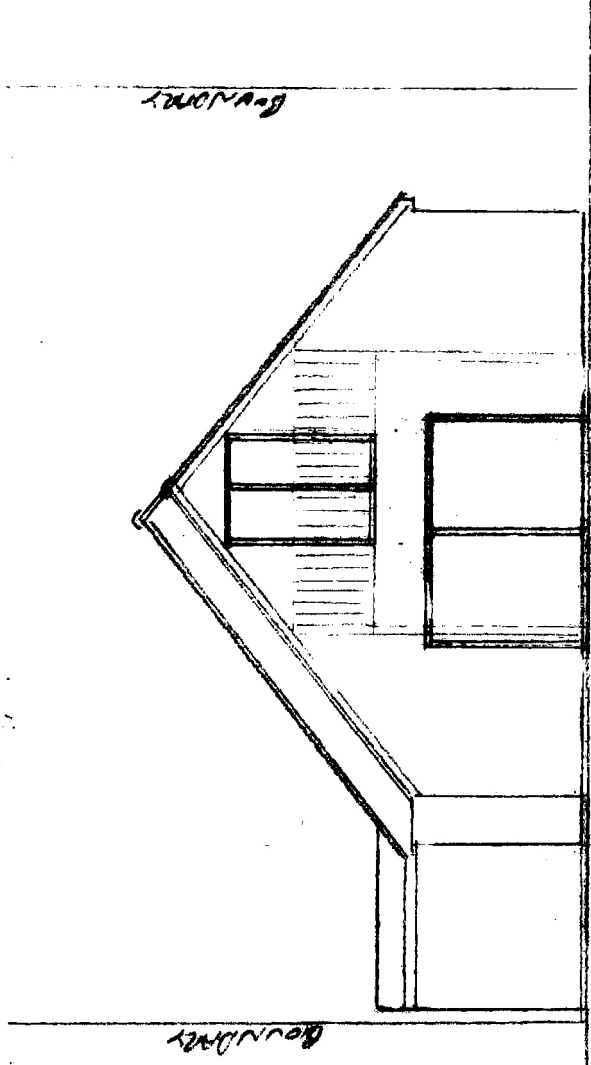

EXISTING REAR ELEVATION(S)

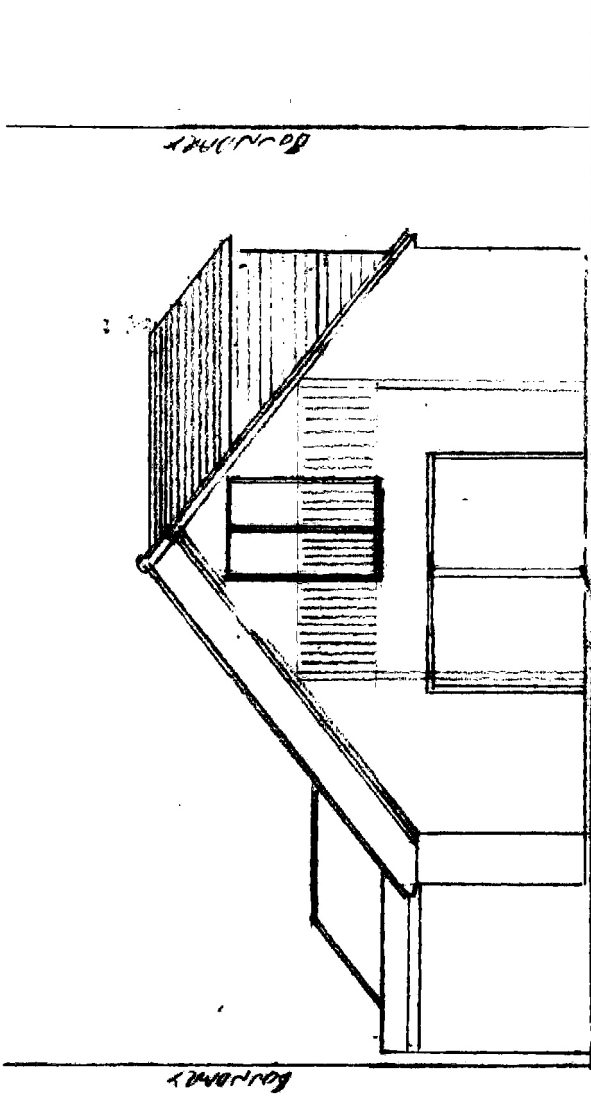

PROPOSED REAR ELEVATION(S)

ALL MATERIALS AND FINISHES TO MATCH EXISTING

0 1 2 3 4 5
SCALE (ft)

PROPOSED DWG. NO. 2/A, PORCH + SIDE EXTENSION
S, CHICHESTER RD, HORSHAM, RH12 1TE
Scale 1:100
17/11/2026
FRONT AND REAR ELEVATIONS
DWG NO 2/A AMENDED 14/11/26