


PROPOSED GROUND FLOOR PLAN
SCALE 1:200 AT A3

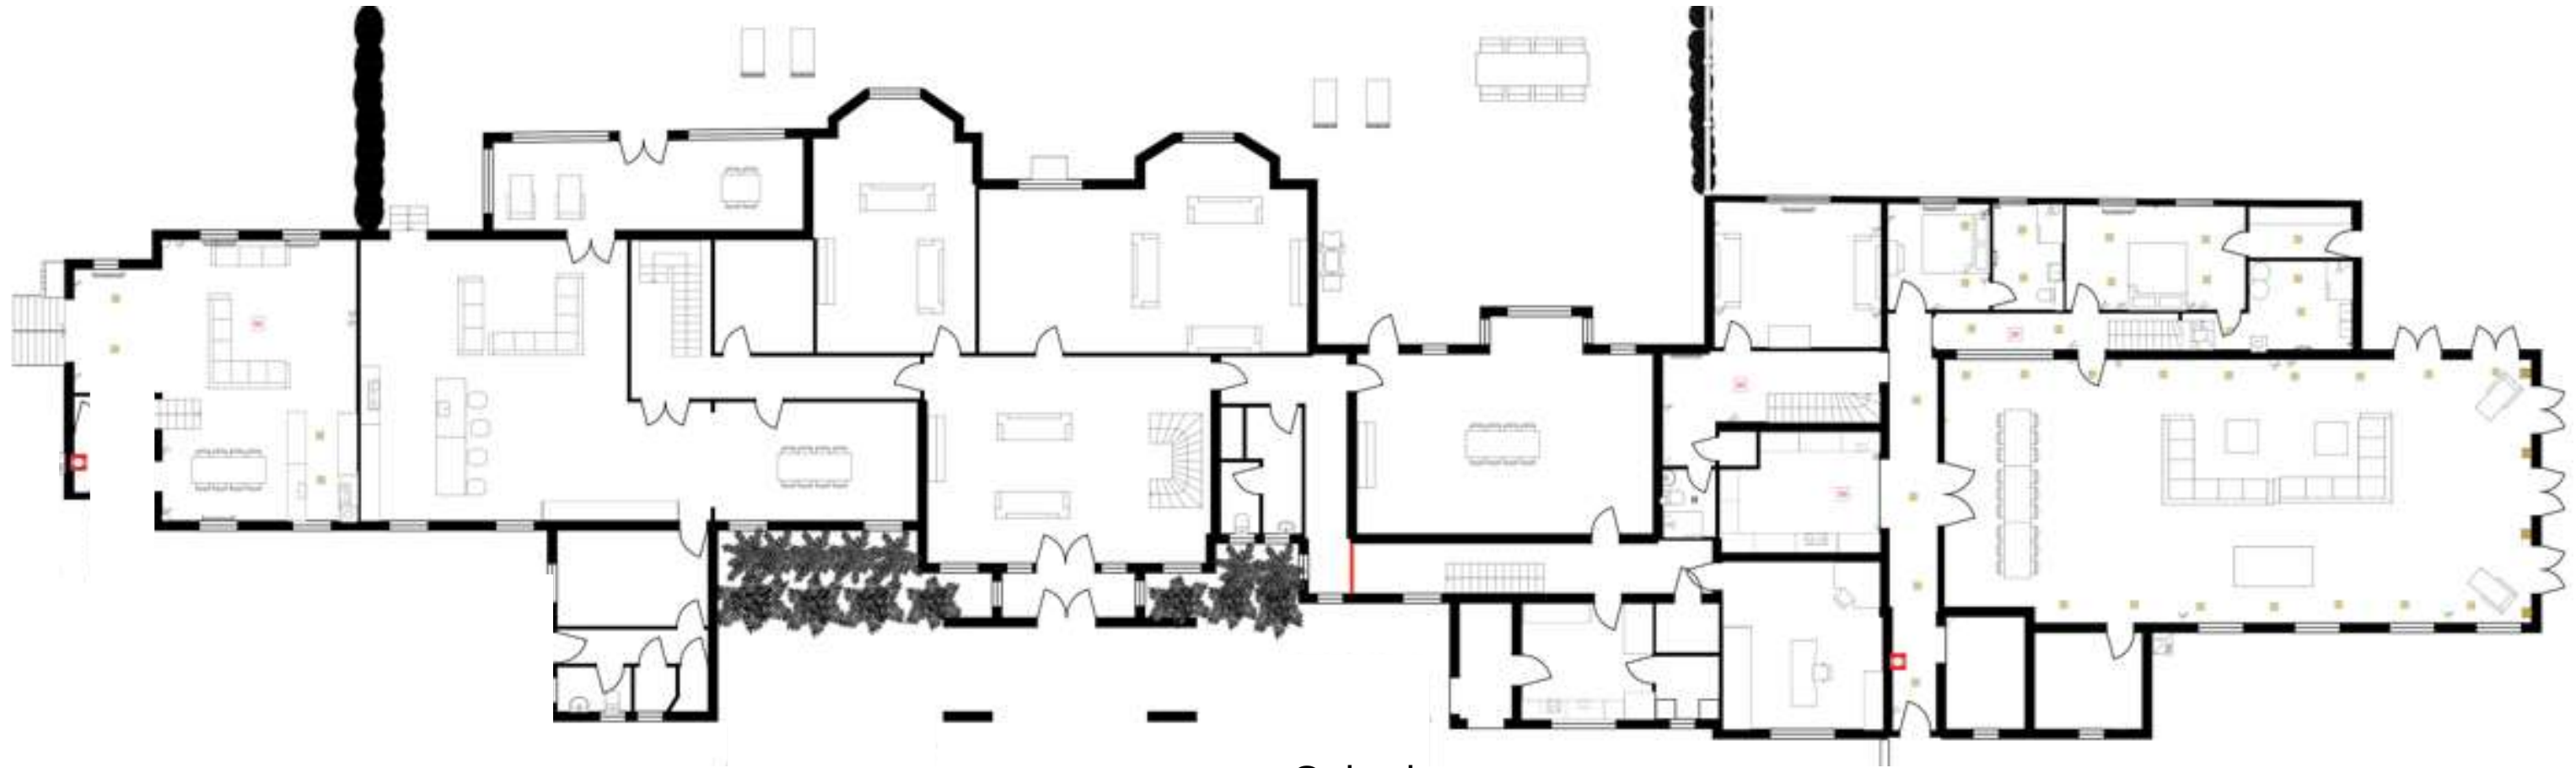

Only changes
Partition in
Corridor and stair
To 1st floor

Scale Bar

0 5



N