

Drawing Specific Notes:


Red lines indicates boundary of property.
Blue line indicates site boundary of the proposed works .

All dimensions and particulars are to be checked on site before work commences and any discrepancy to be reported to PM Home Consultants.

This drawing can be scaled for Planning purposes. **DO NOT SCALE** this drawing for setting out, use written dimensions only. Any work commenced before local authority approval is at the Clients risk

This drawing may only be used for the client and location specified in the title block. It may not be copied or disclosed to any other third party without prior written consent from Proteus Management.

Proteus Management accept no responsibility for any unknown factors which either preclude the works from construction or add additional costs, ie location of Public sewers and underground services, abnormal foundation designs, due to trees, ground conditions or any underground structure or obstruction, condition of the existing building.

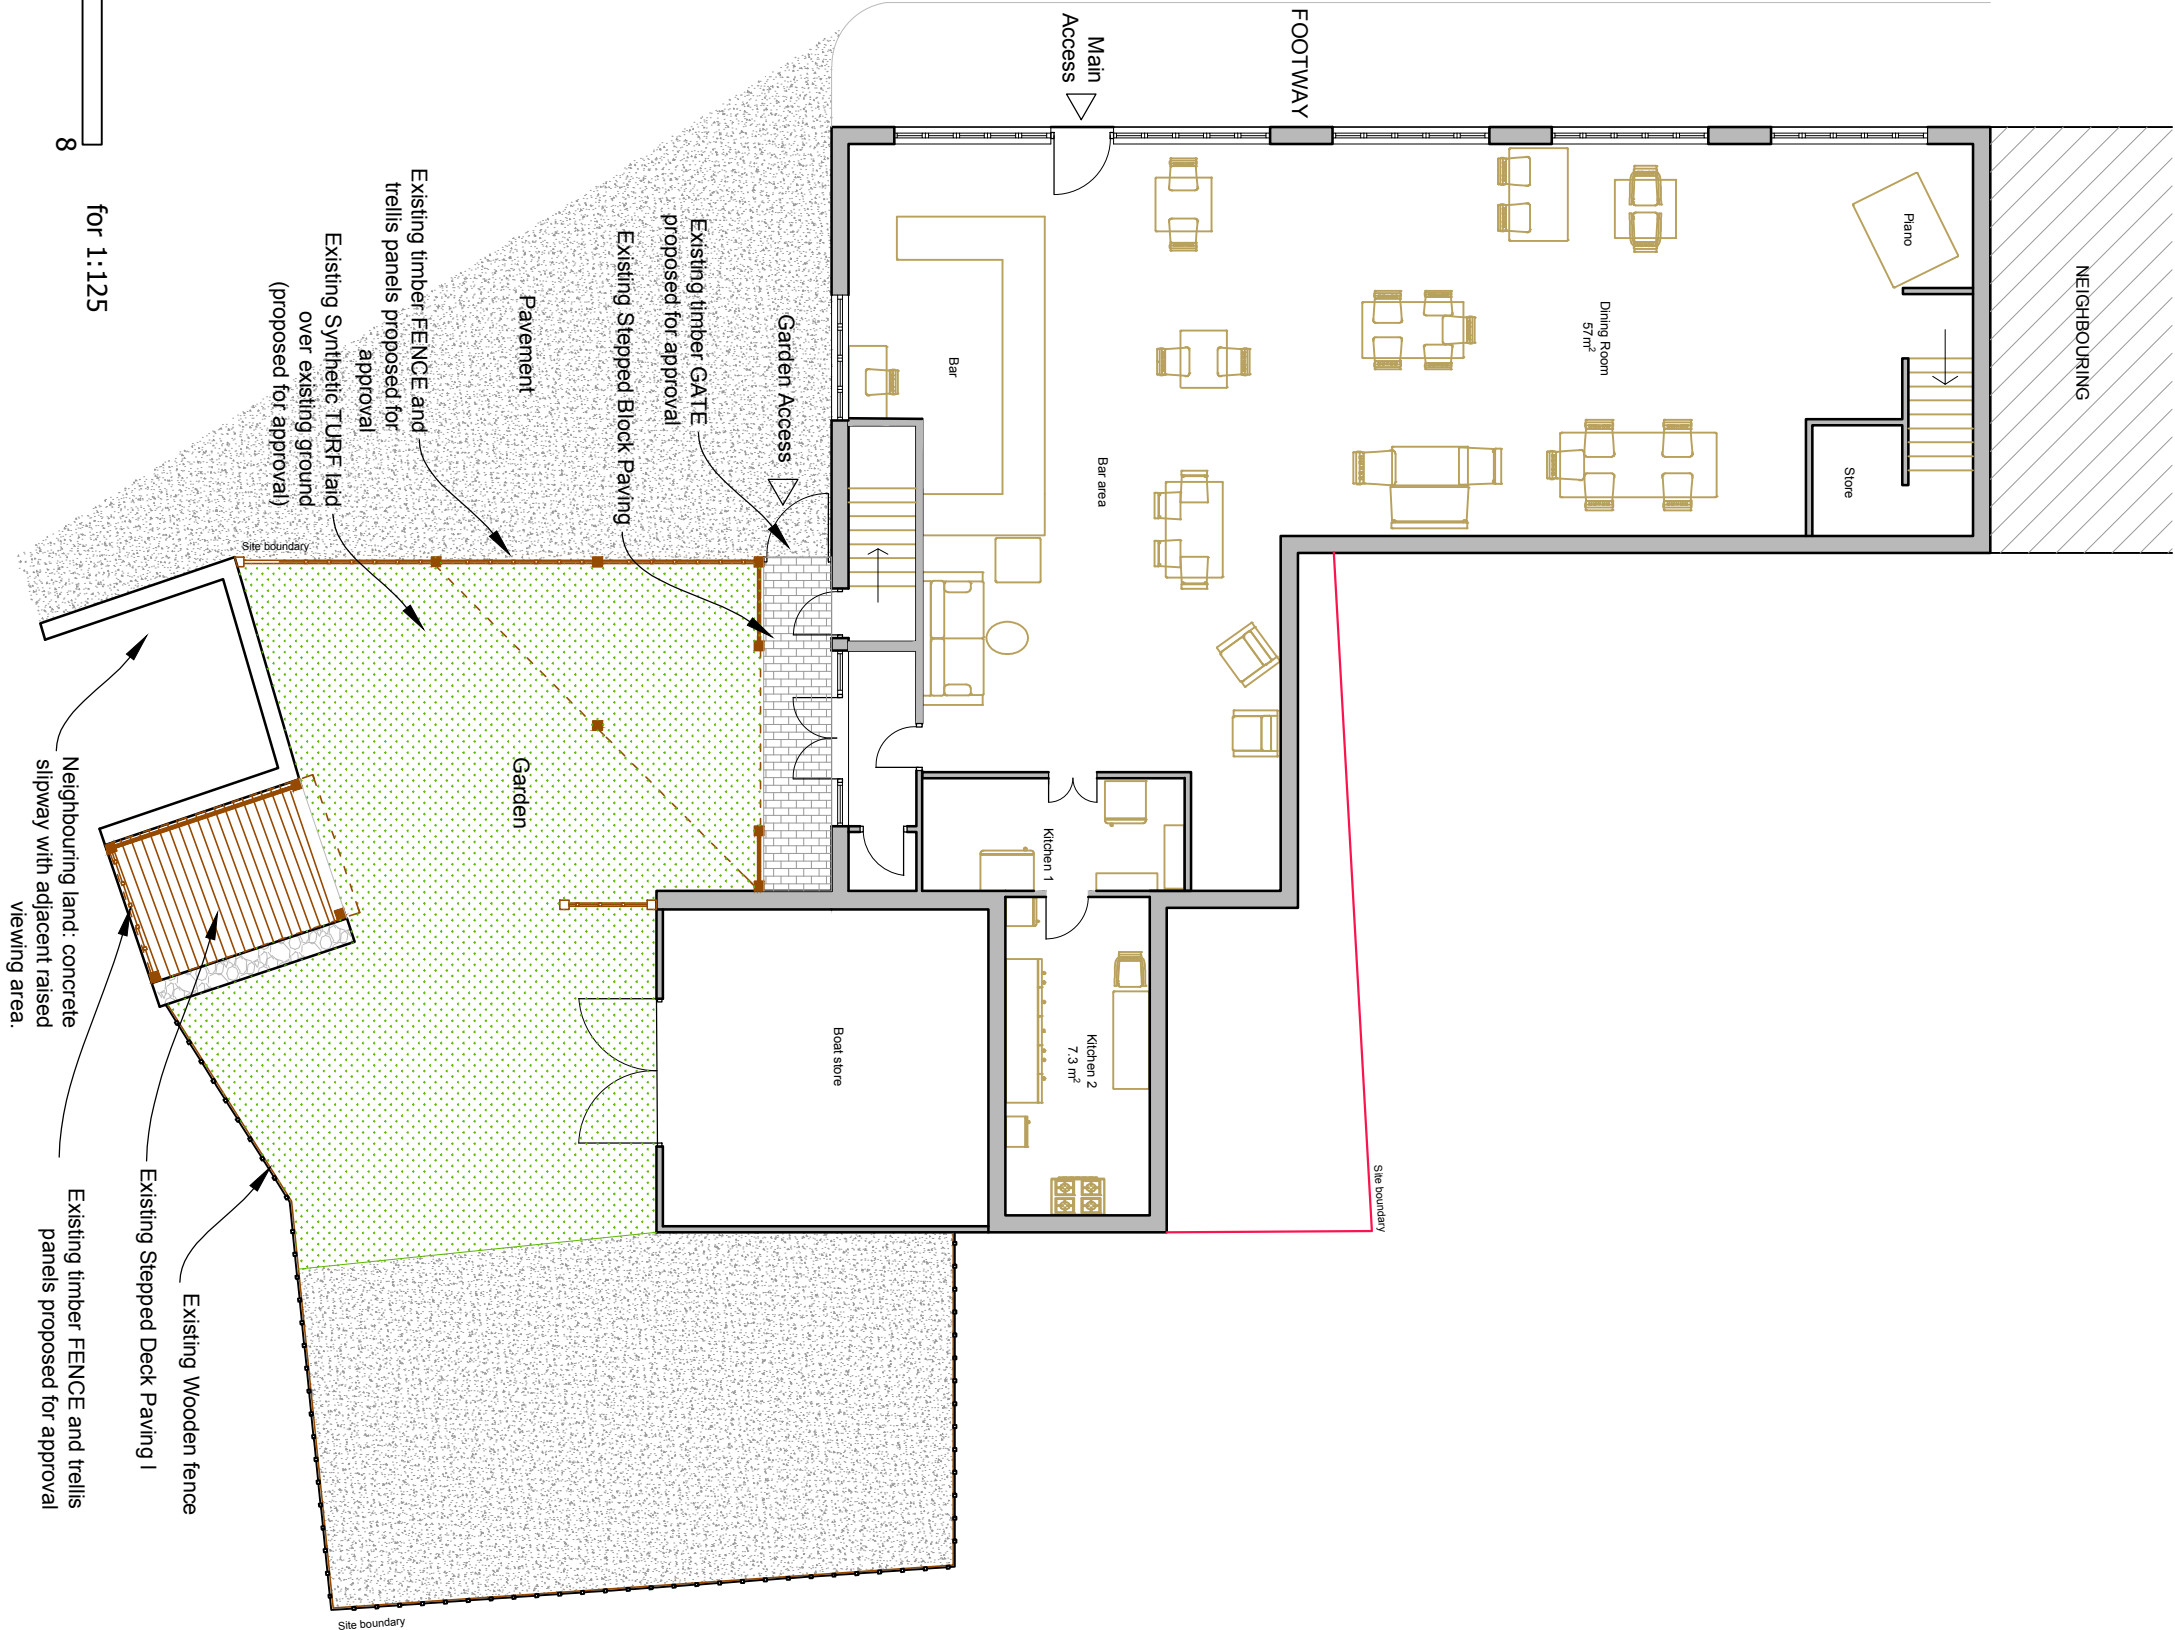

01
3000
Detailed Site/Block plan
1:125 (at A3)

Scale in Metres
0 1 2 3 4 5 8
for 1:125

		Proteus Management Home Extension Consultants	
Project: Retrospective planning for two external timber structures at Macklin's, Swan Bridge, Pulborough RH20 2BJ			
Drawing Title: Detailed Site Plan			
Drawing Number:	Date:	Revision:	
110/3000	1/1/125	A	
Scale: (at A3)		Status	Planning Permission
1:125			
Client: Bev and Burt Ltd			