
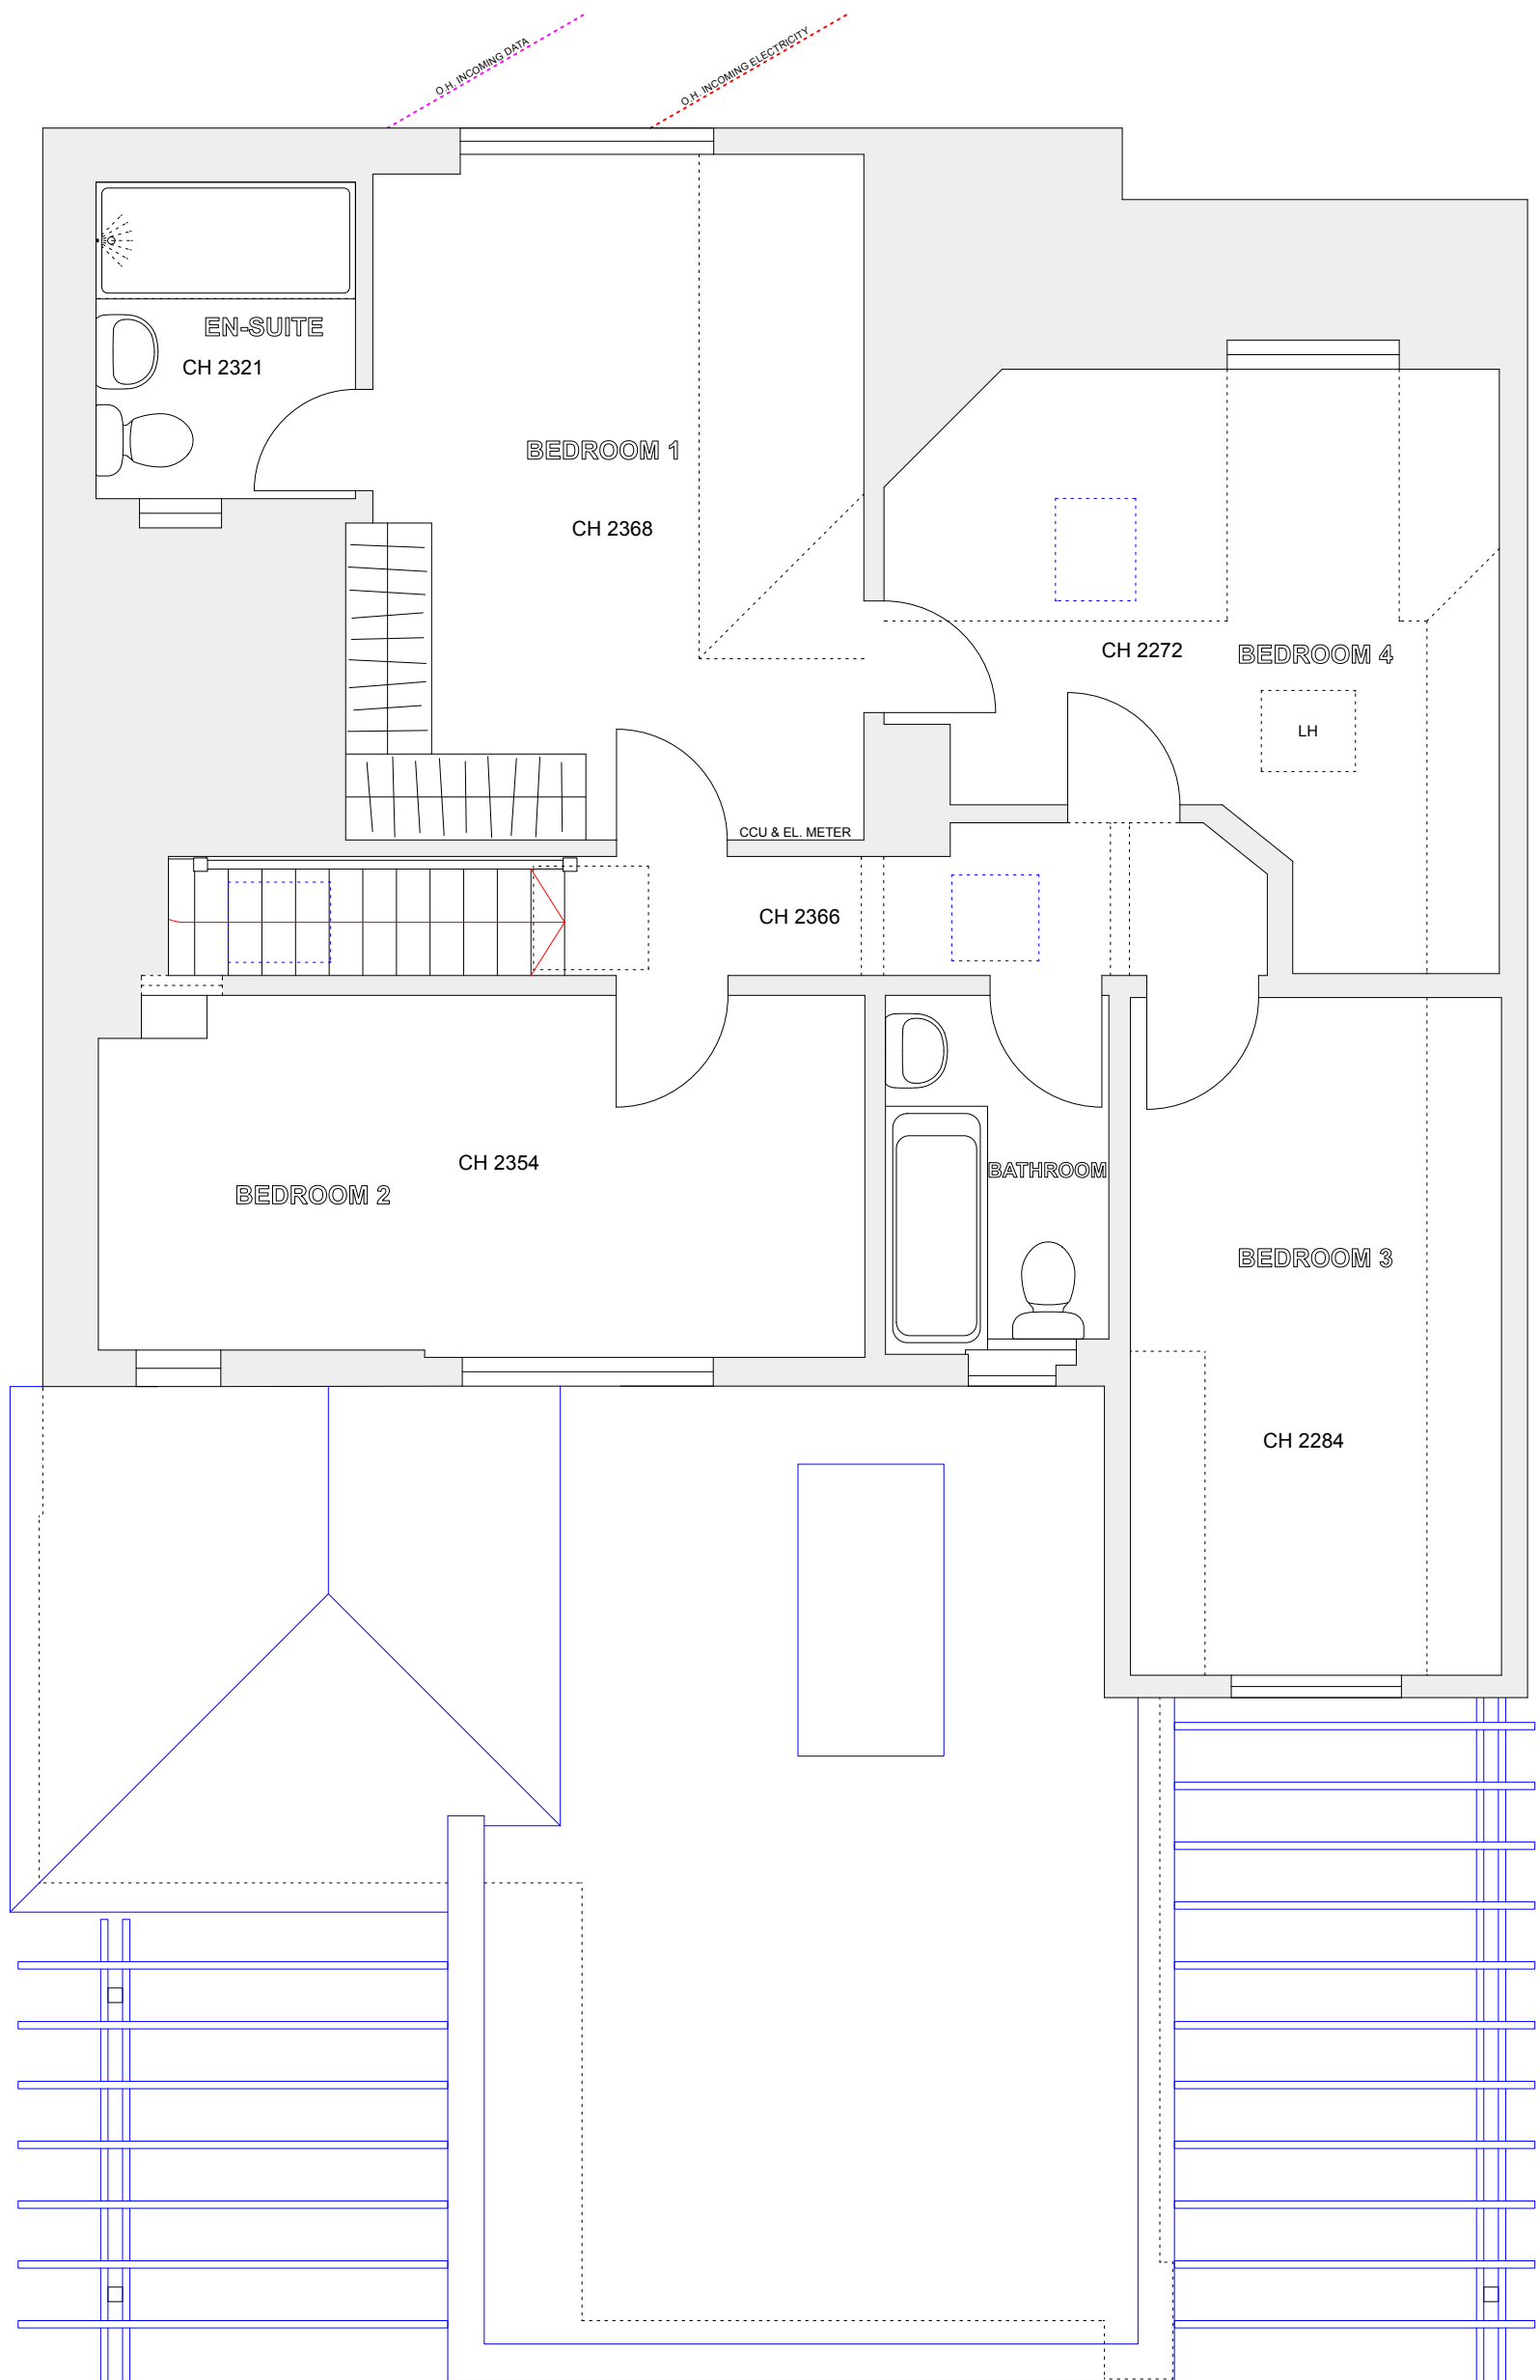


 

Rev: C Date: 01.05.26 Note: Planning Issue

Project
67 Church Lane
Upper Beeding, Steyning
BN44 3HP

Drawing Proposed:
First Floor Plan

Date
12.03.2026

Scale on A3
1:50

Dwg No
2163.12C

All dimensions to be checked not scaled | Ensure this is the current relevant drawing
Read against other relevant drawings | © 2025 DUA Architecture - All Rights Reserved



8 Brearley House 278 Lymington Road Christchurch Dorset BH23 5ET
01425 278 252 architects@duastudio.com

www.duastudio.com www.newforesthouses.com