
 


GF FFL = 0.00
IC1 CL = -0.388
IC1 IL = -1.109
IC2 CL = -0.328
IC2 IL = -0.722

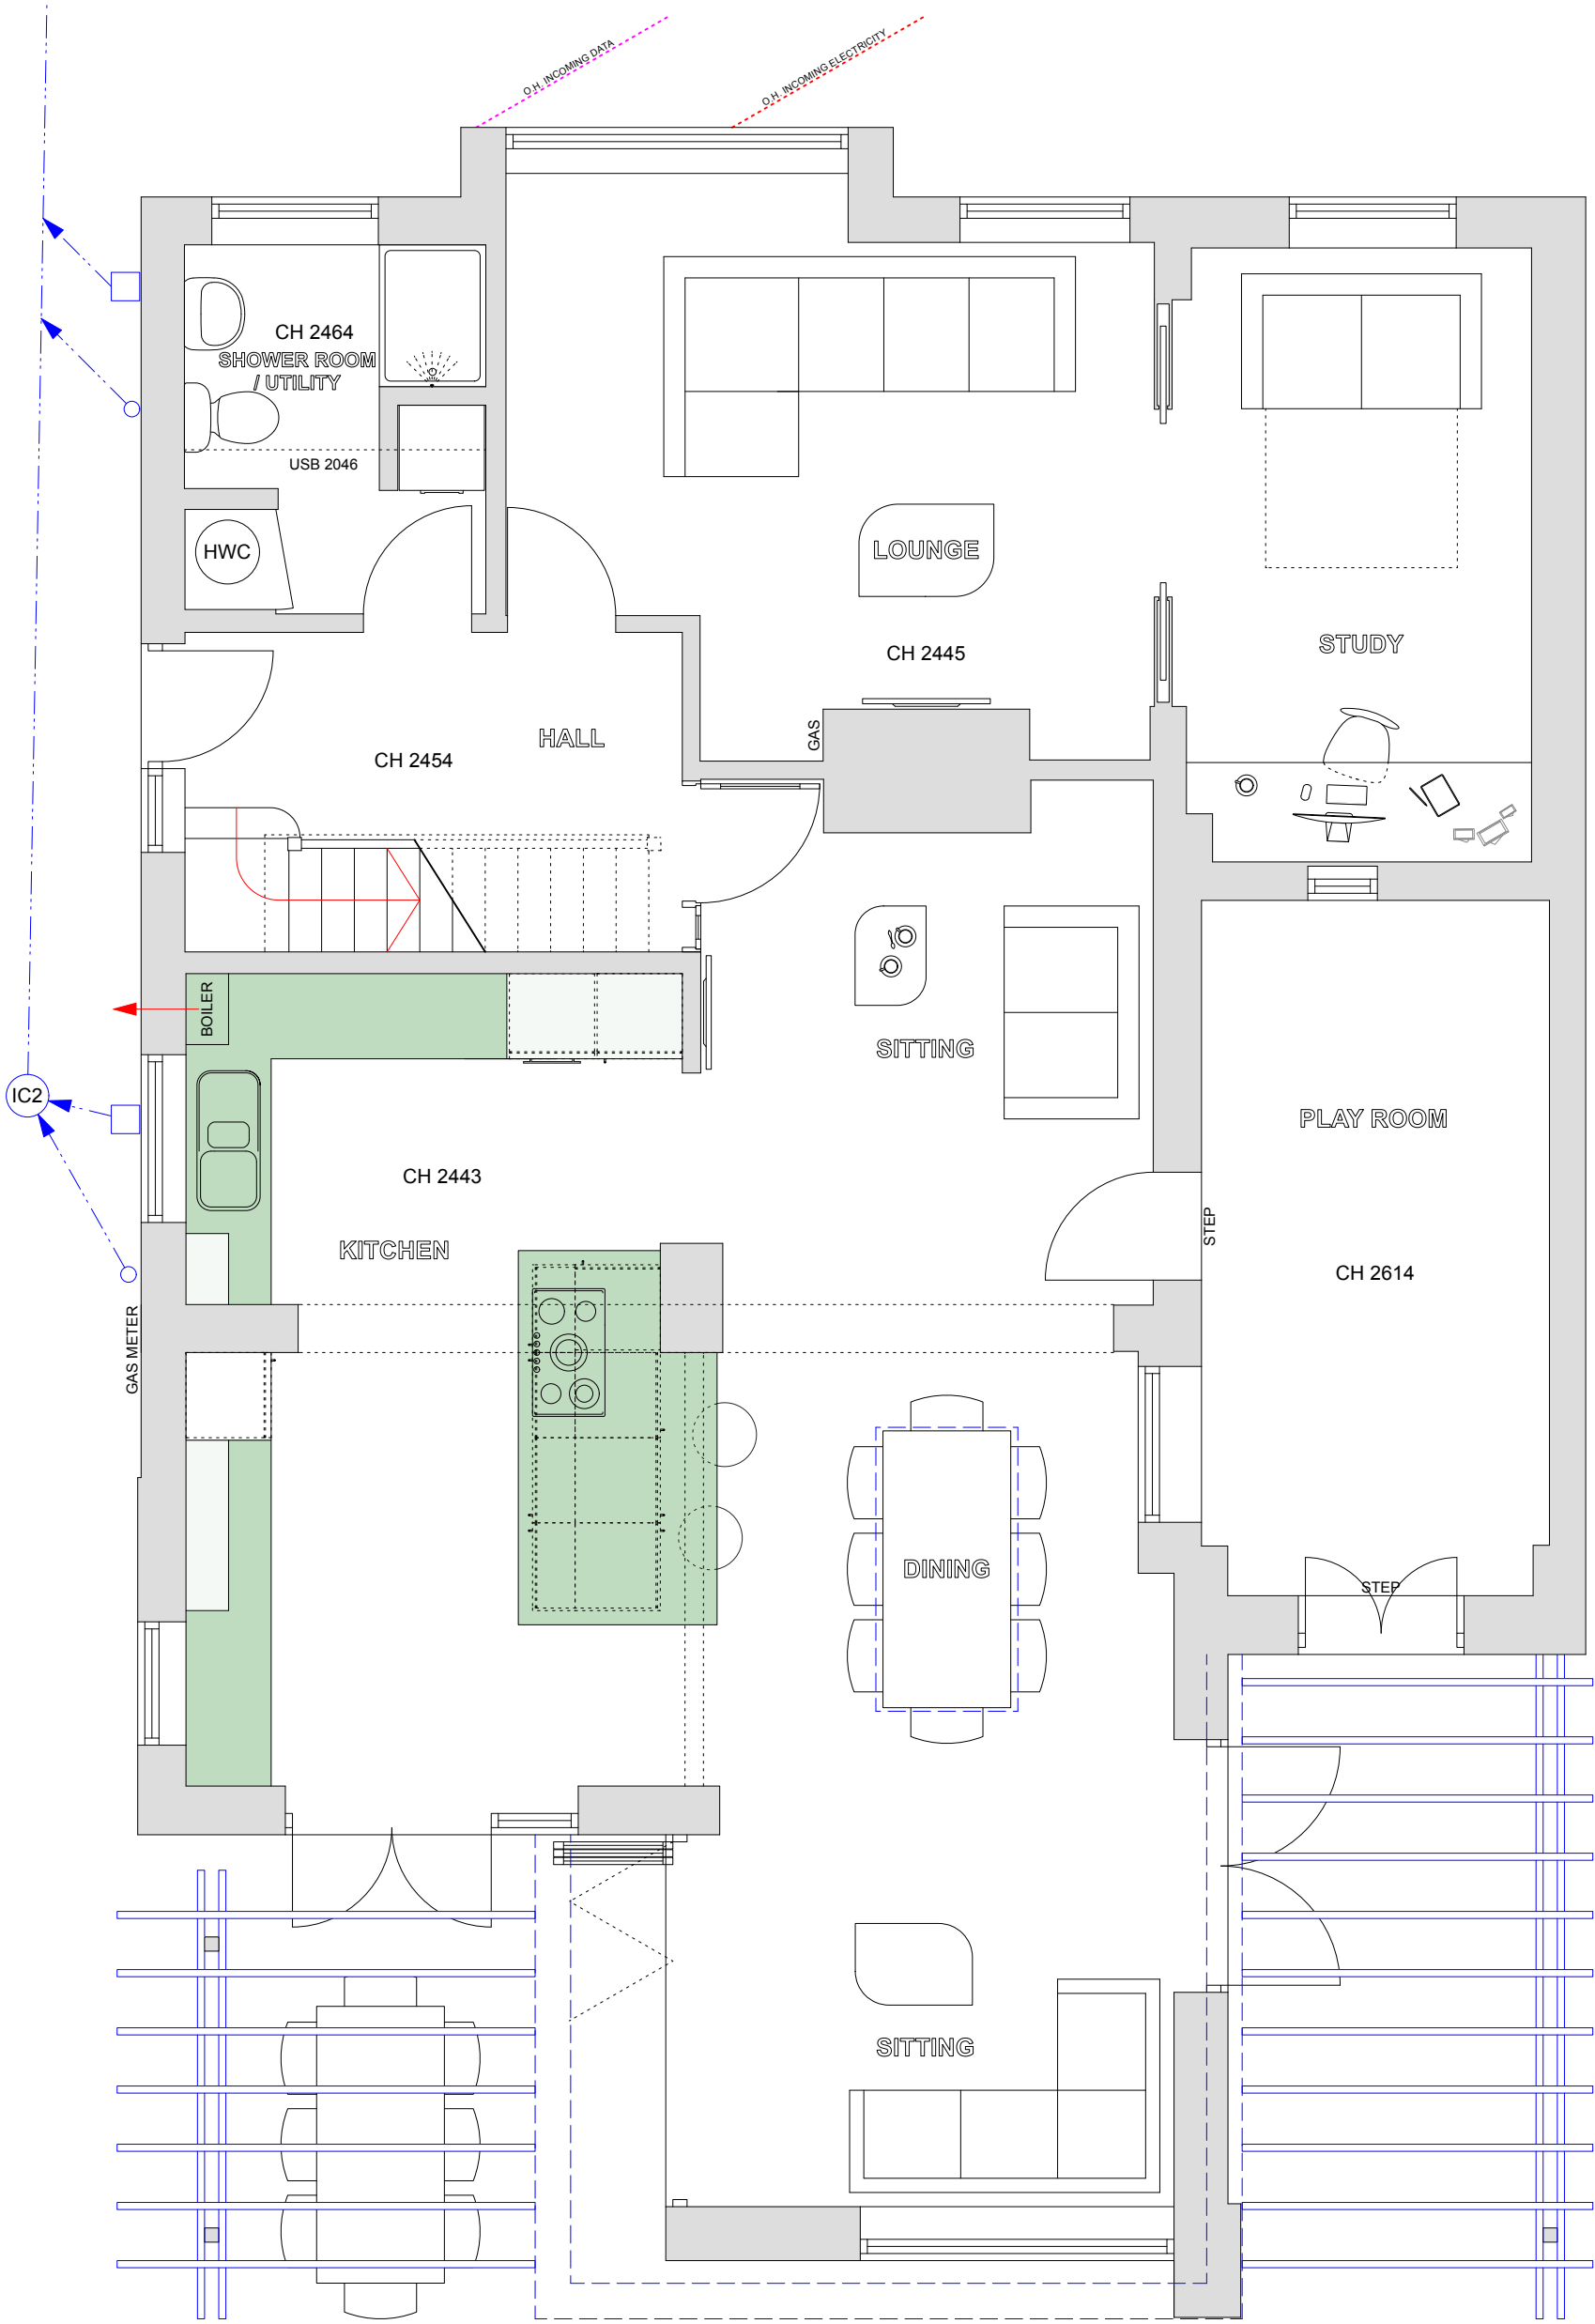

Rev: C Date: 01.05.26 Note: Planning Issue

Project
67 Church Lane
Upper Beeding, Steyning
BN44 3HP

Drawing
Proposed:
Ground Floor Plan

Date
12.03.2026

Scale on A3
1:50

Dwg No
2163.11C

All dimensions to be checked not scaled | Ensure this is the current relevant drawing
Read against other relevant drawings | © 2025 DUA Architecture - All Rights Reserved



8 Brearley House 278 Lymington Road Christchurch Dorset BH23 5ET
01425 278 252 architects@duaastudio.com

www.duaastudio.com www.newforesthouses.com