


Church Lane

St Peter's
Green

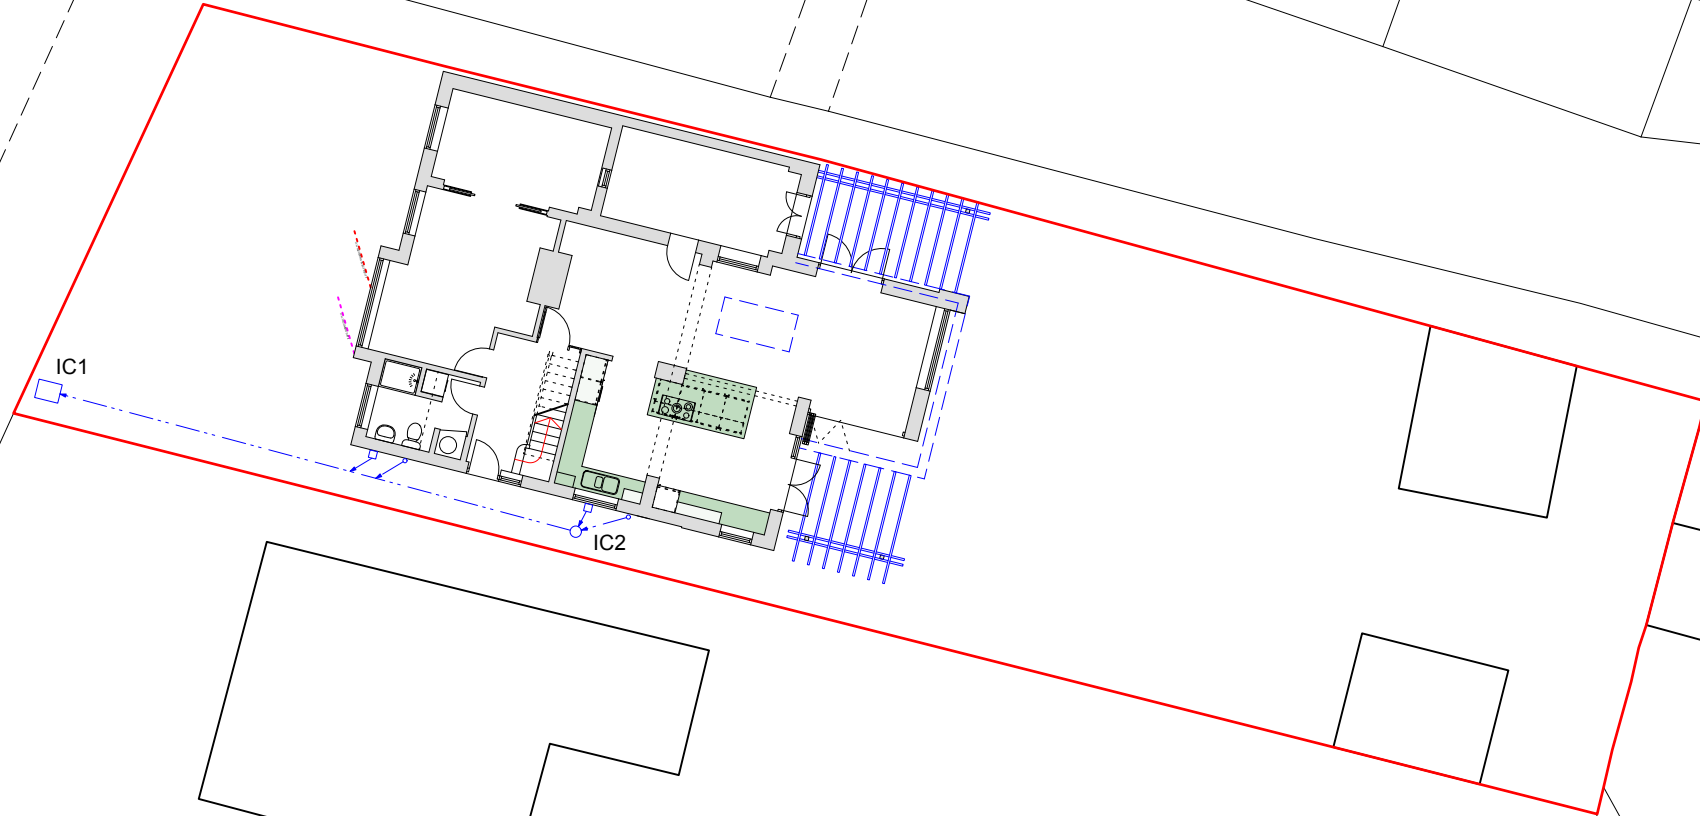

GF FFL = 0.00

IC1 CL = -0.388
IC1 IL = -1.109

IC2 CL = -0.328
IC2 IL = -0.722

Ordnance Survey © Crown Copyright 2026. All rights reserved. Licence number 100022432

0 1 2 3 4 5 m

Rev: C Date: 01.05.26 Note: Planning Issue

Project
67 Church Lane
Upper Beeding, Steyning
BN44 3HP

Drawing
Proposed:
Site Plan

Date
12.03.2026

Scale on A3
1:200

Dwg No
2163.10C

All dimensions to be checked not scaled | Ensure this is the current relevant drawing
Read against other relevant drawings | © 2025 DUA Architecture - All Rights Reserved

 **DUA**
architecture LLP

8 Brearley House 278 Lymington Road Christchurch Dorset BH23 5ET
01425 278 252 architects@duastudio.com

www.duastudio.com www.newforesthouses.com