



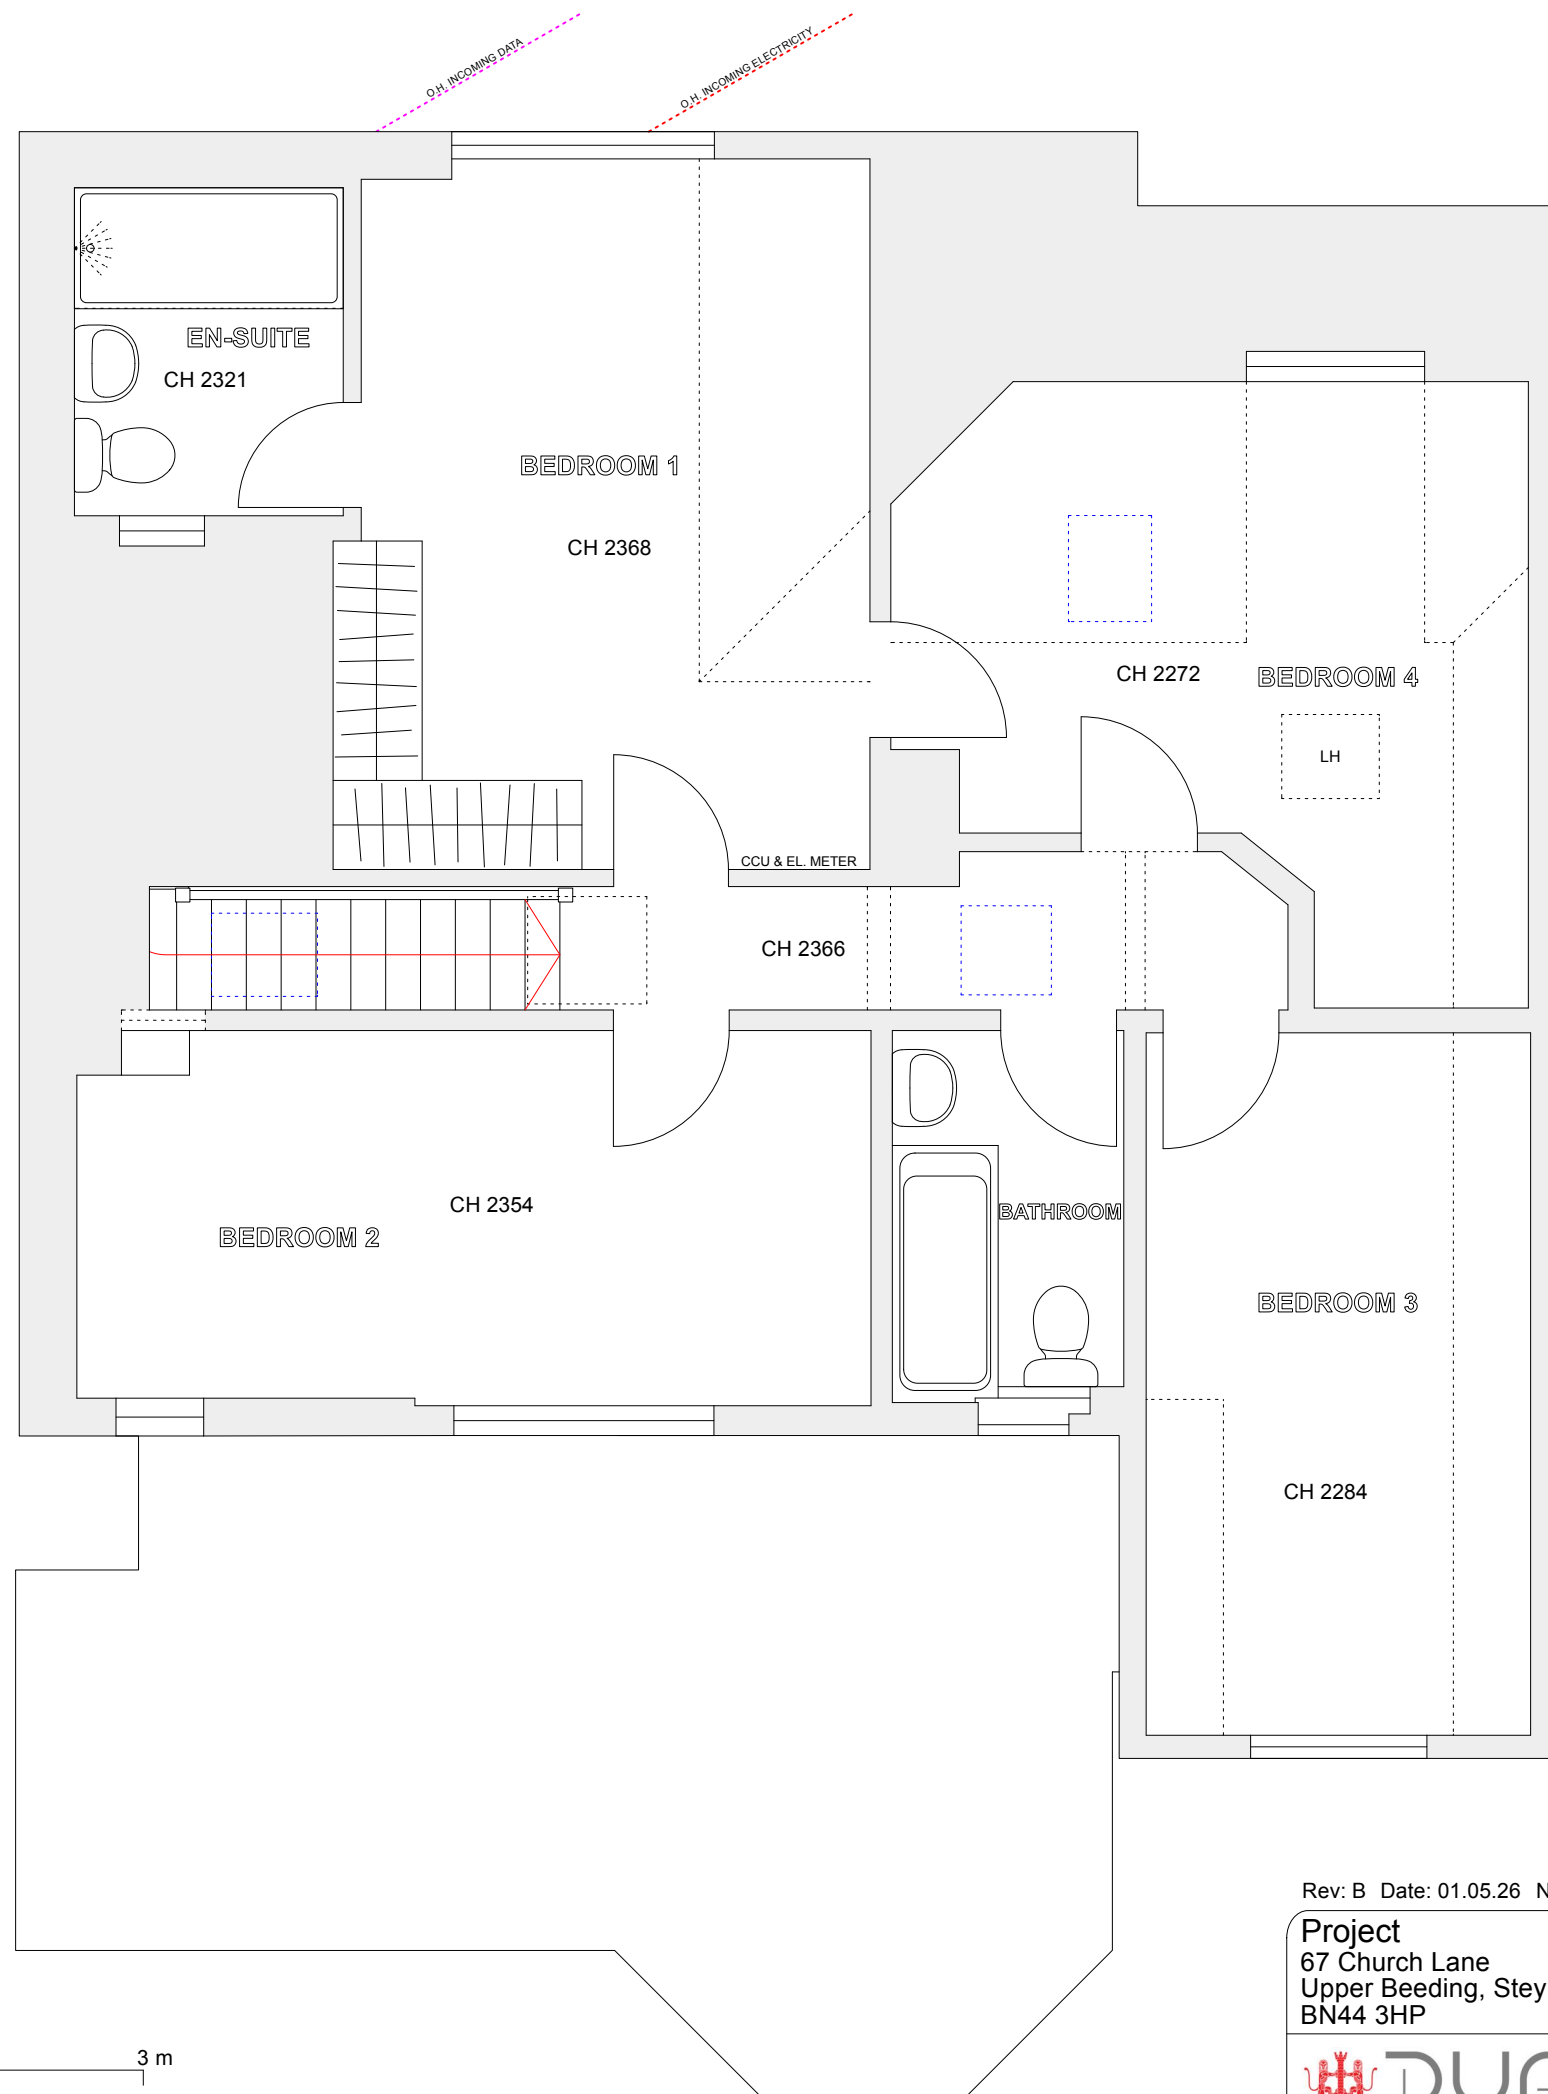

Rev: B Date: 01.05.26 Note: Planning Issue

Project 67 Church Lane Upper Beeding, Steyning BN44 3HP	Drawing Existing: First Floor Plan	Date 23.02.2026	Scale on A3 1:50	Dwg No 2163.04B	
		All dimensions to be checked not scaled		Ensure this is the current relevant drawing	
		Read against other relevant drawings			© 2025 DUA Architecture - All Rights Reserved

 

8 Brearley House 278 Lymington Road Christchurch Dorset BH23 5ET
01425 278 252 architects@duastudio.com

www.duastudio.com www.newforesthouses.com