
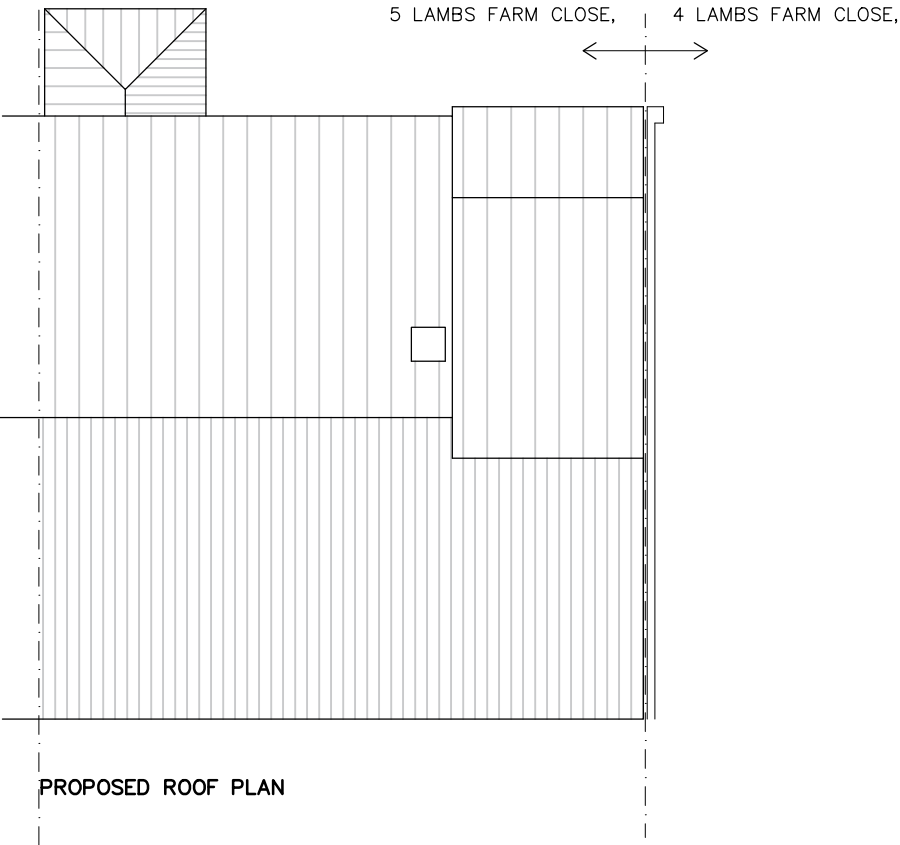
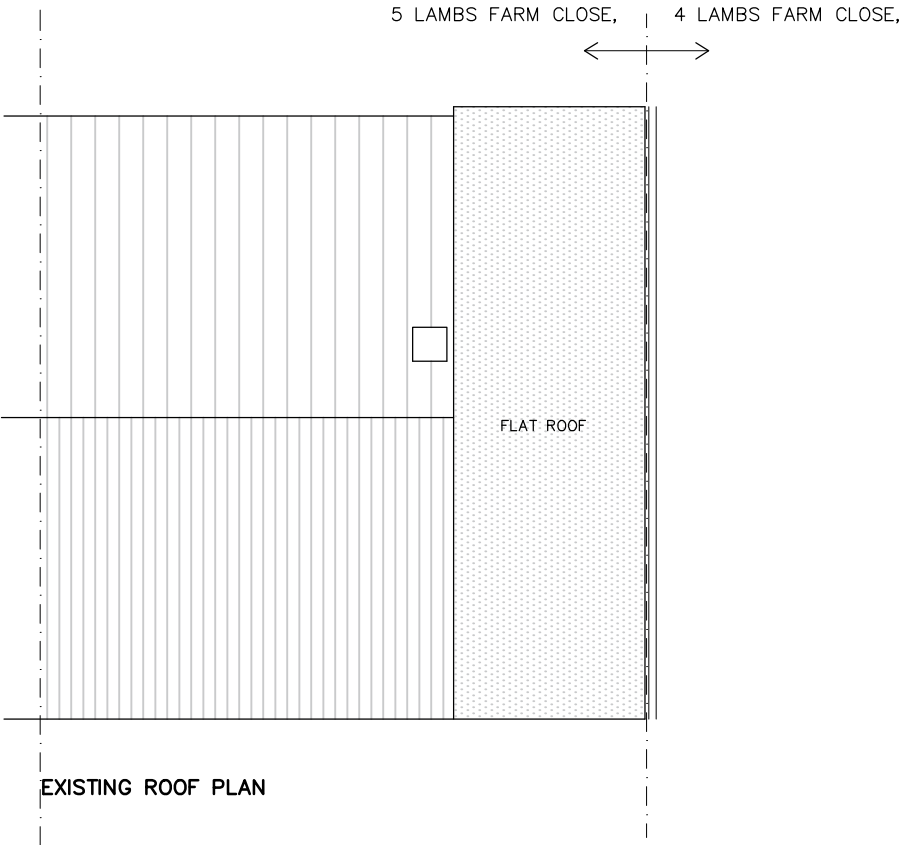


 

FOR MR & MRS BROGAN		
SITE 5 LAMBS FARM CLOSE, HORSHAM, WEST SUSSEX. RH12 4JZ		
TITLE EXISTING & PROPOSED ROOF PLANS		
SCALE 1:100 @ A3	DRAWN AH 12/25	DRAWING NO. 05 REV