



FRONT ELEVATION




SIDE ELEVATION

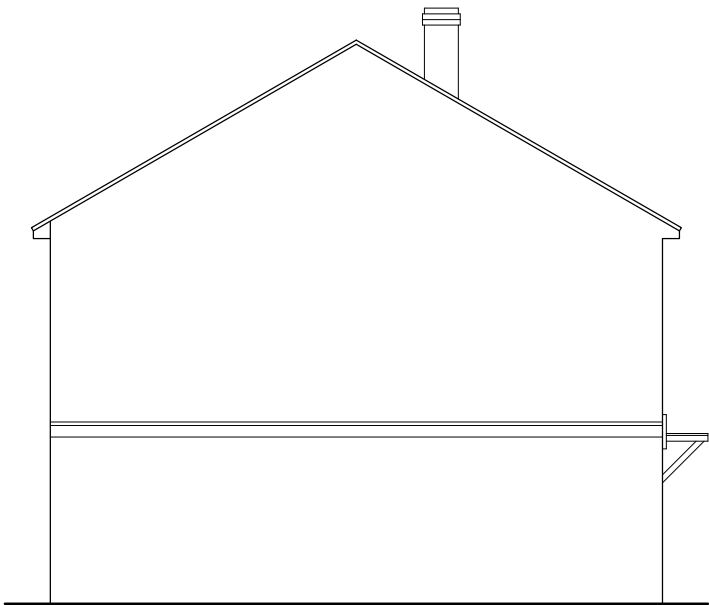


REAR ELEVATION

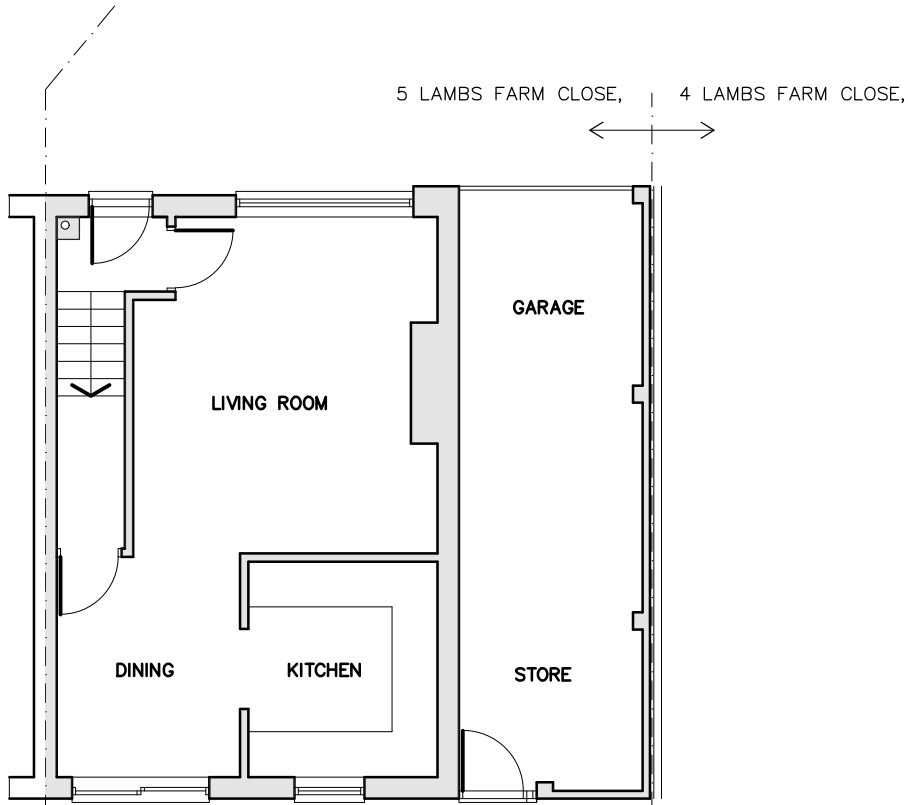

GROUND FLOOR PLAN

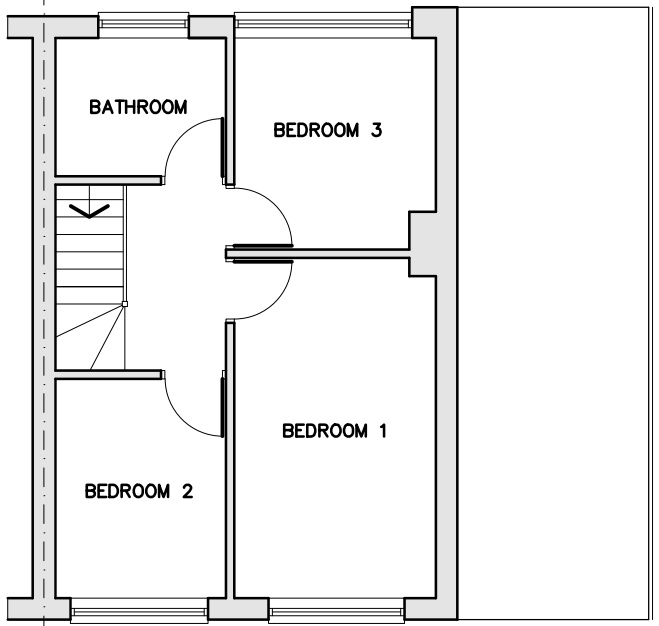

FIRST FLOOR PLAN

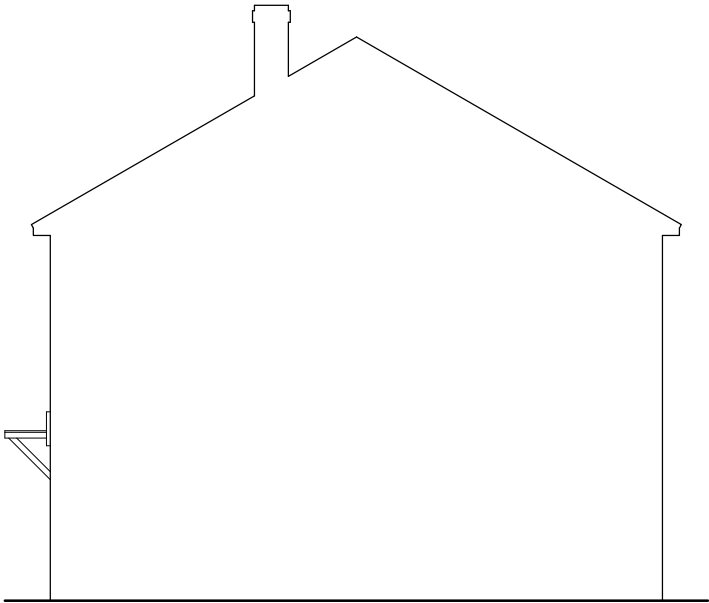

SIDE ELEVATION

FOR MR & MRS BROGAN		
SITE 5 LAMBS FARM CLOSE, HORSHAM, WEST SUSSEX. RH12 4JZ		
TITLE EXISTING FLOOR PLANS & ELEVATIONS		
SCALE 1:100 @ A3	DRAWN AH 09/25	DRAWING NO. 02 REV