
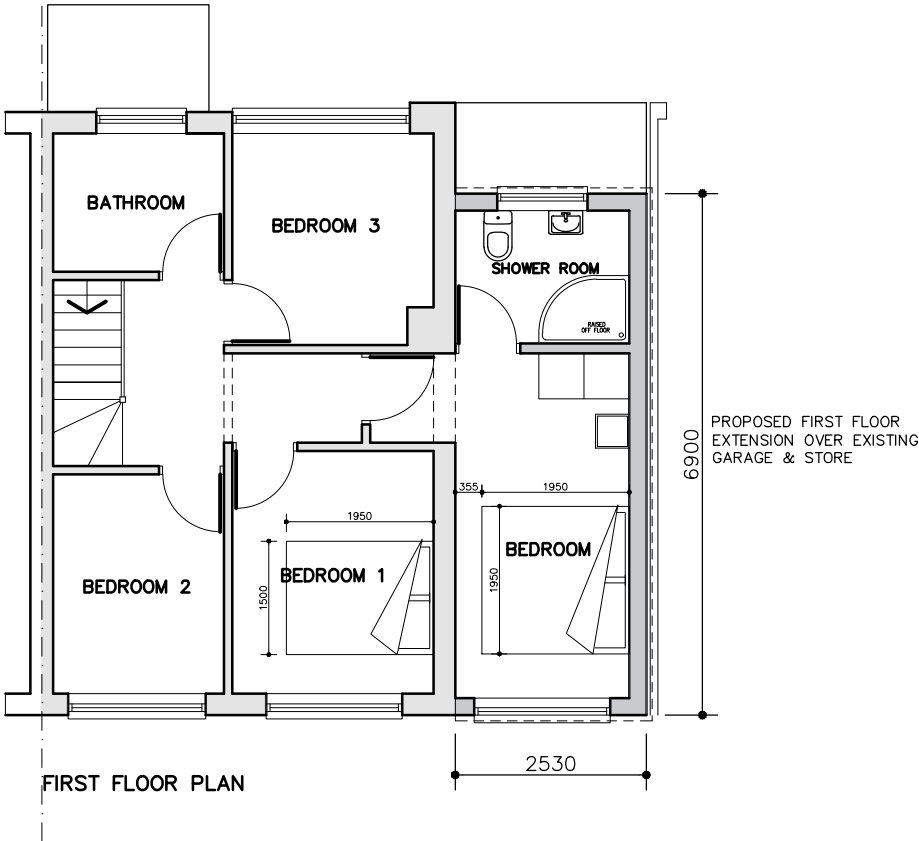


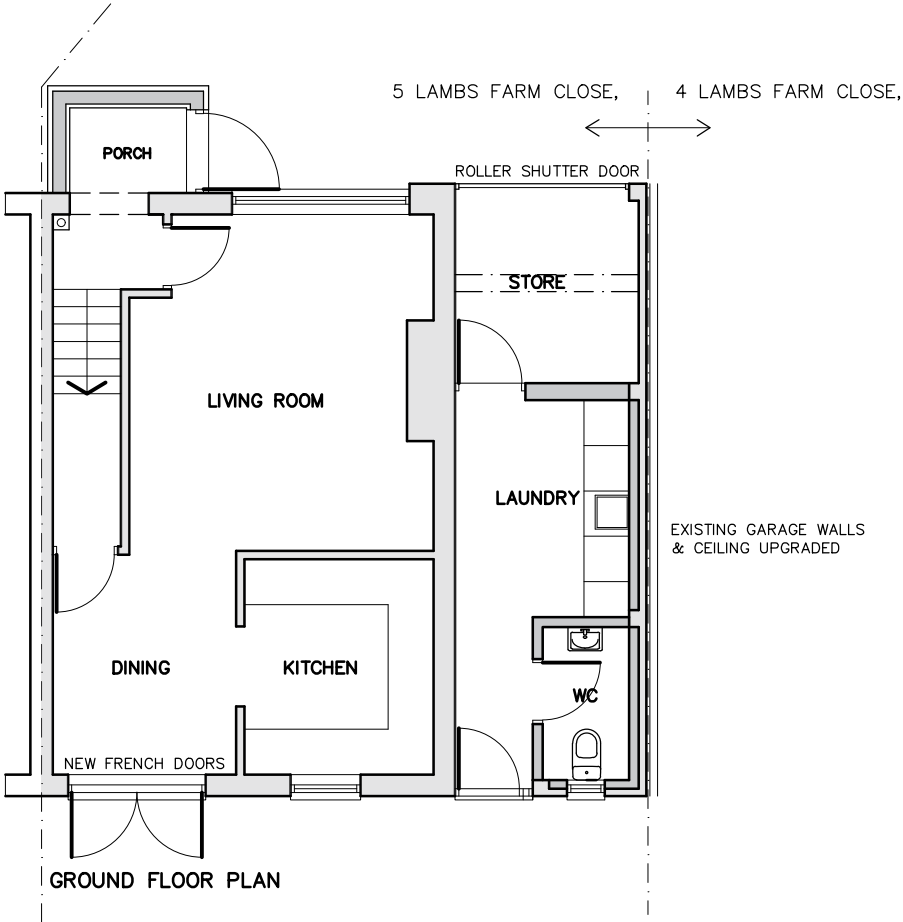

REV.A—CLIENT MODS 2/10/2025		
FOR MR & MRS BROGAN		
SITE 5 LAMBS FARM CLOSE, HORSHAM, WEST SUSSEX. RH12 4JZ		
TITLE FLOOR PLANS SHOWING PROPOSED EXTENSION & PORCH		
SCALE 1:100 @ A3	DRAWN AH 09/25	DRAWING NO. 03 REV A