




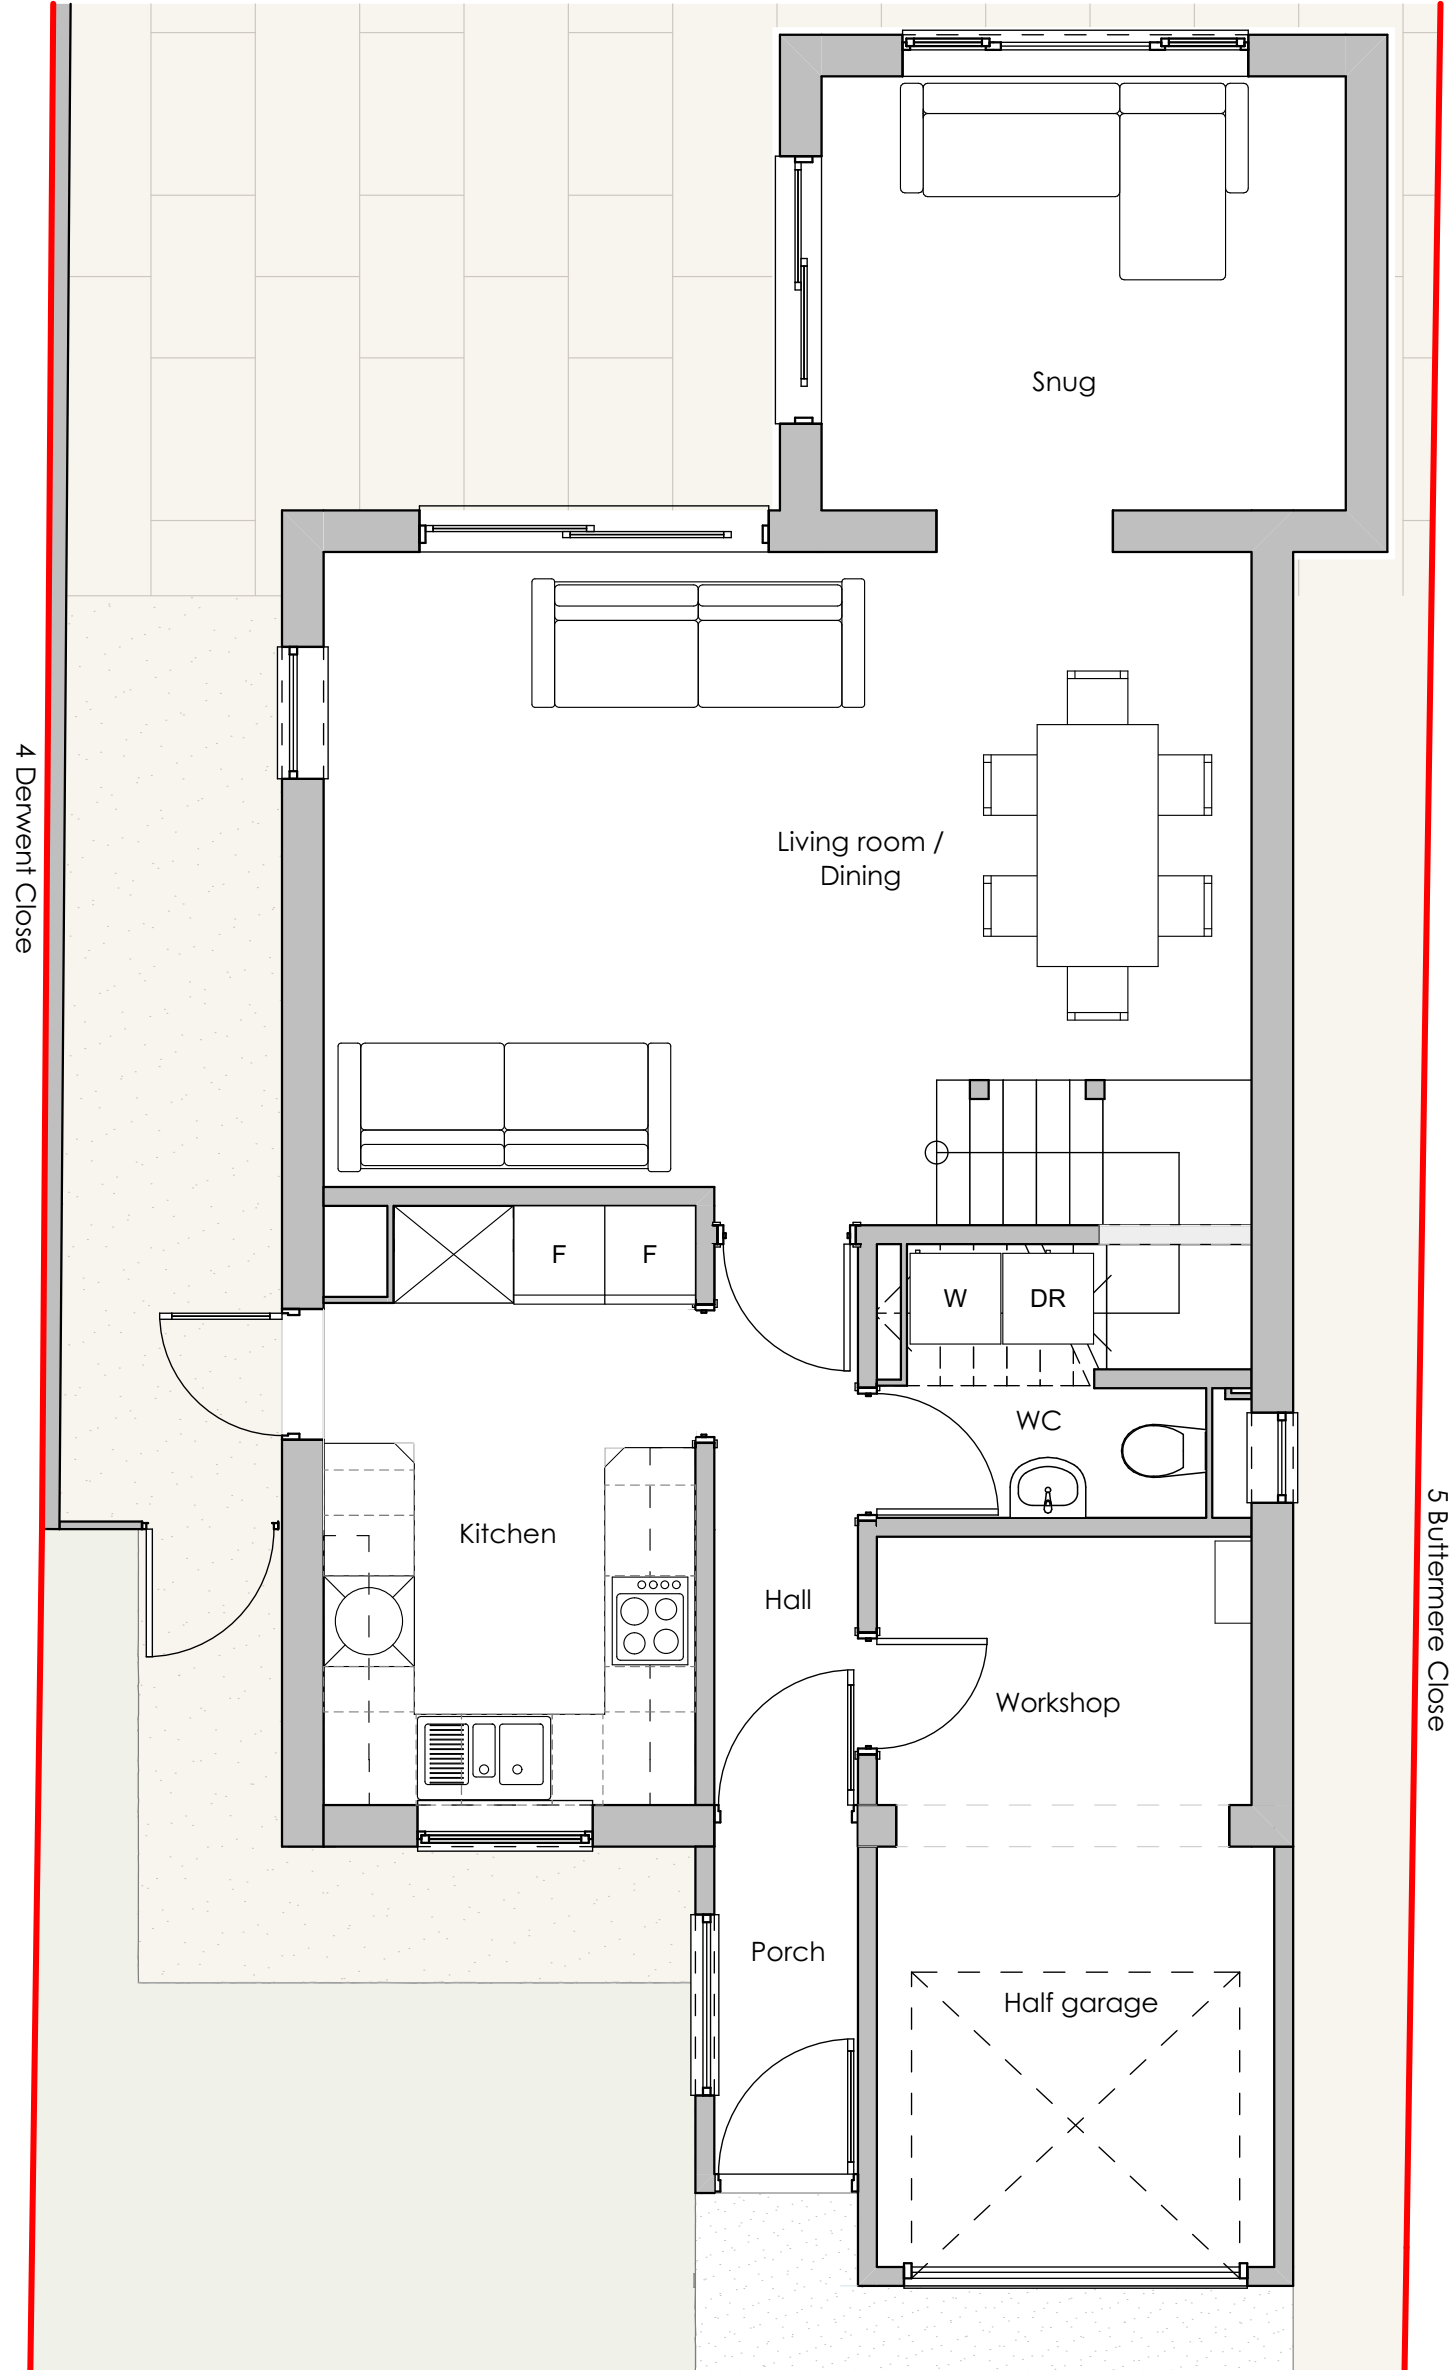

Existing Ground Floor 1:50

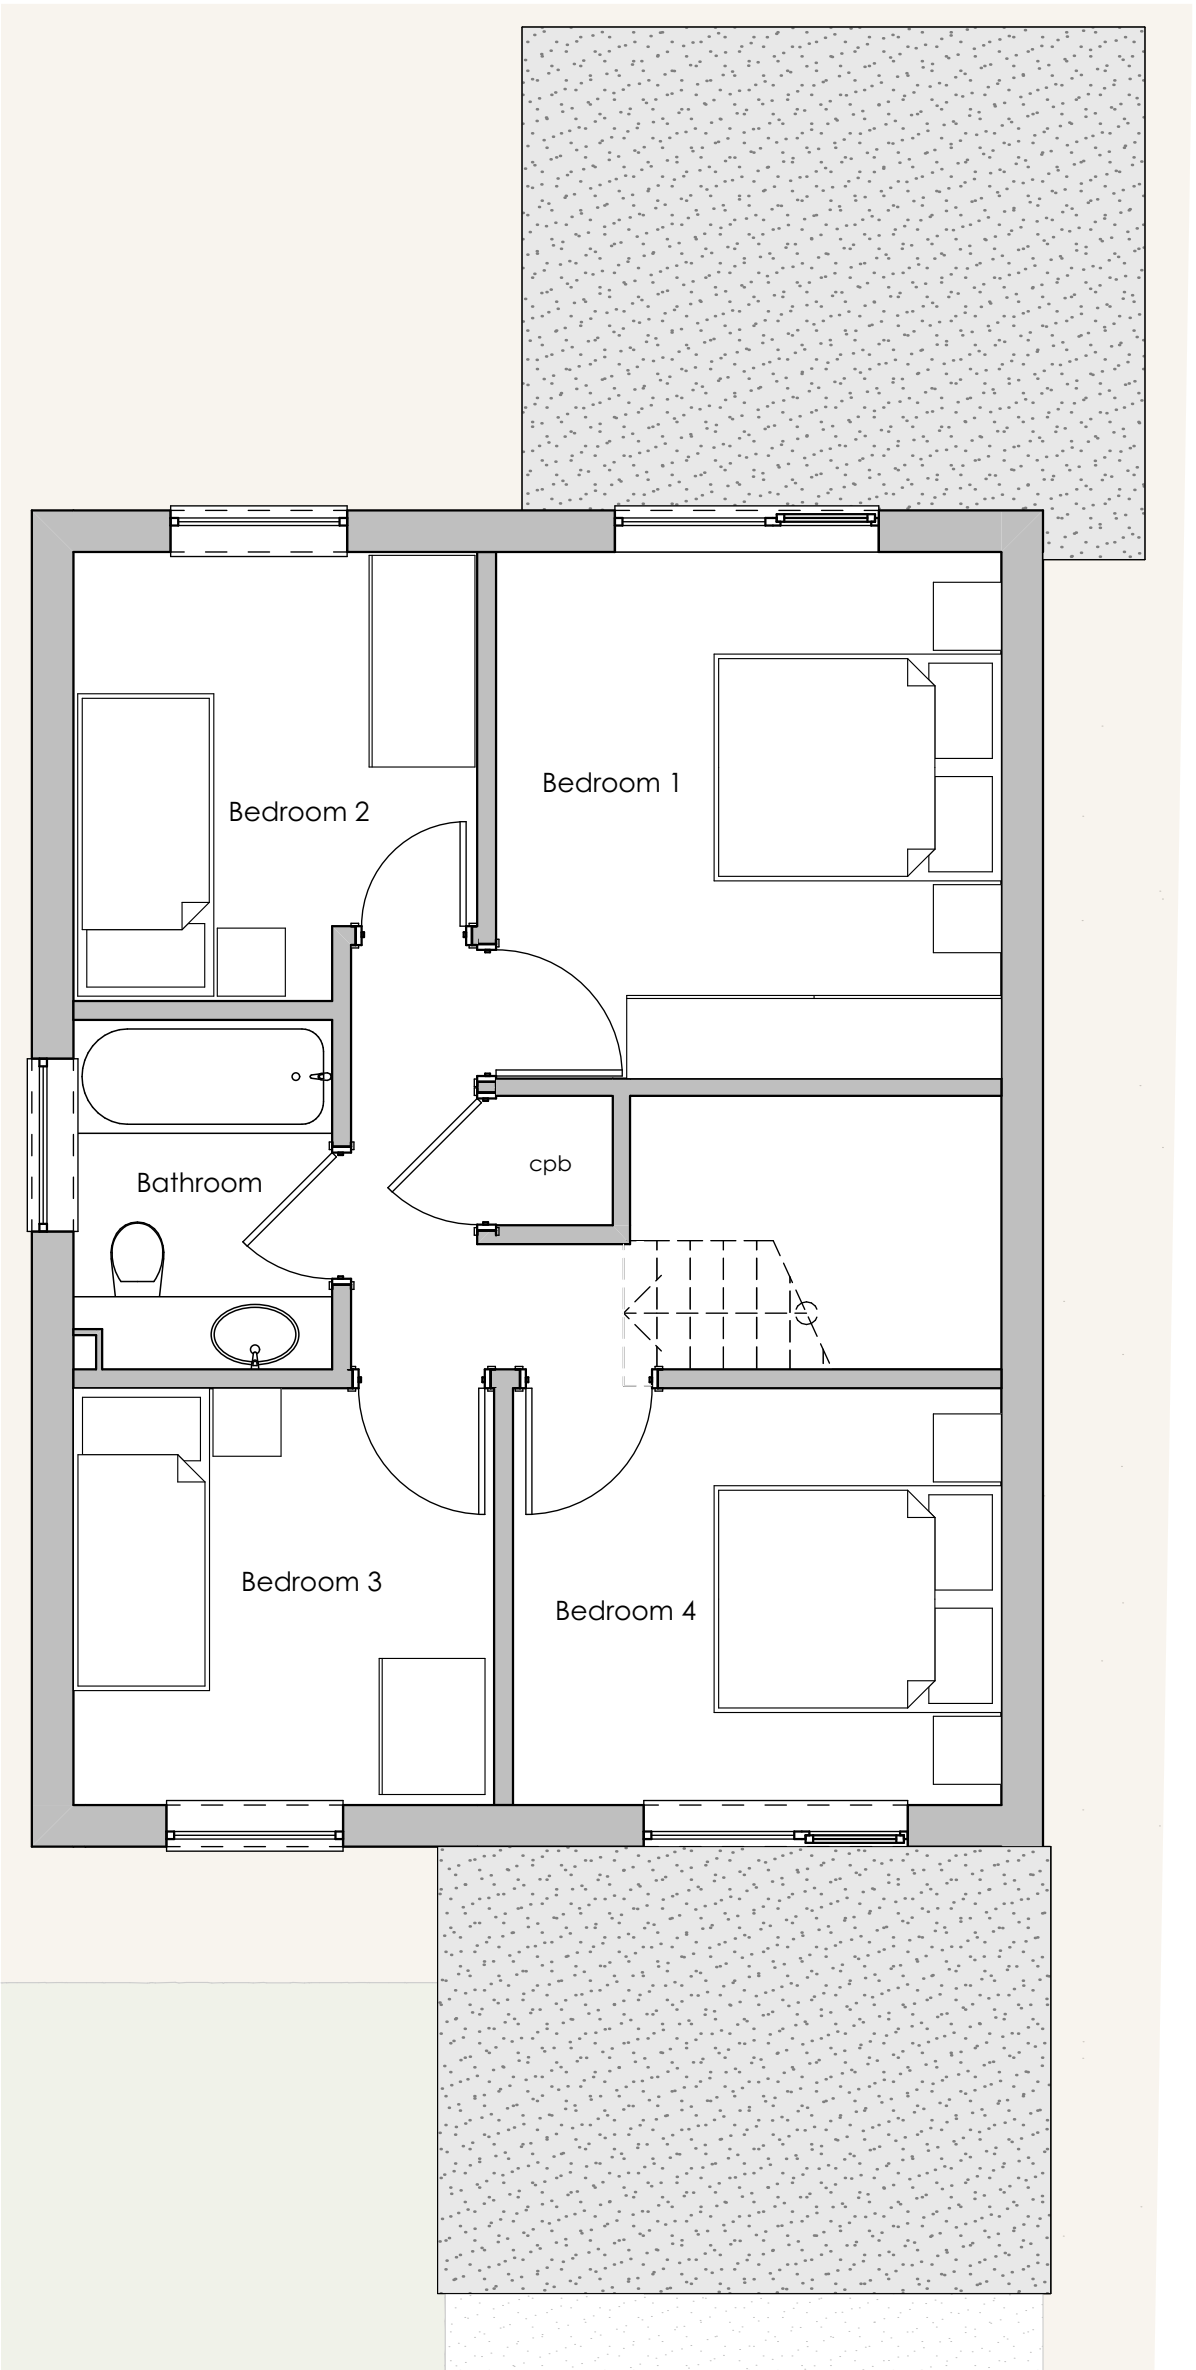

Existing First Floor 1:50

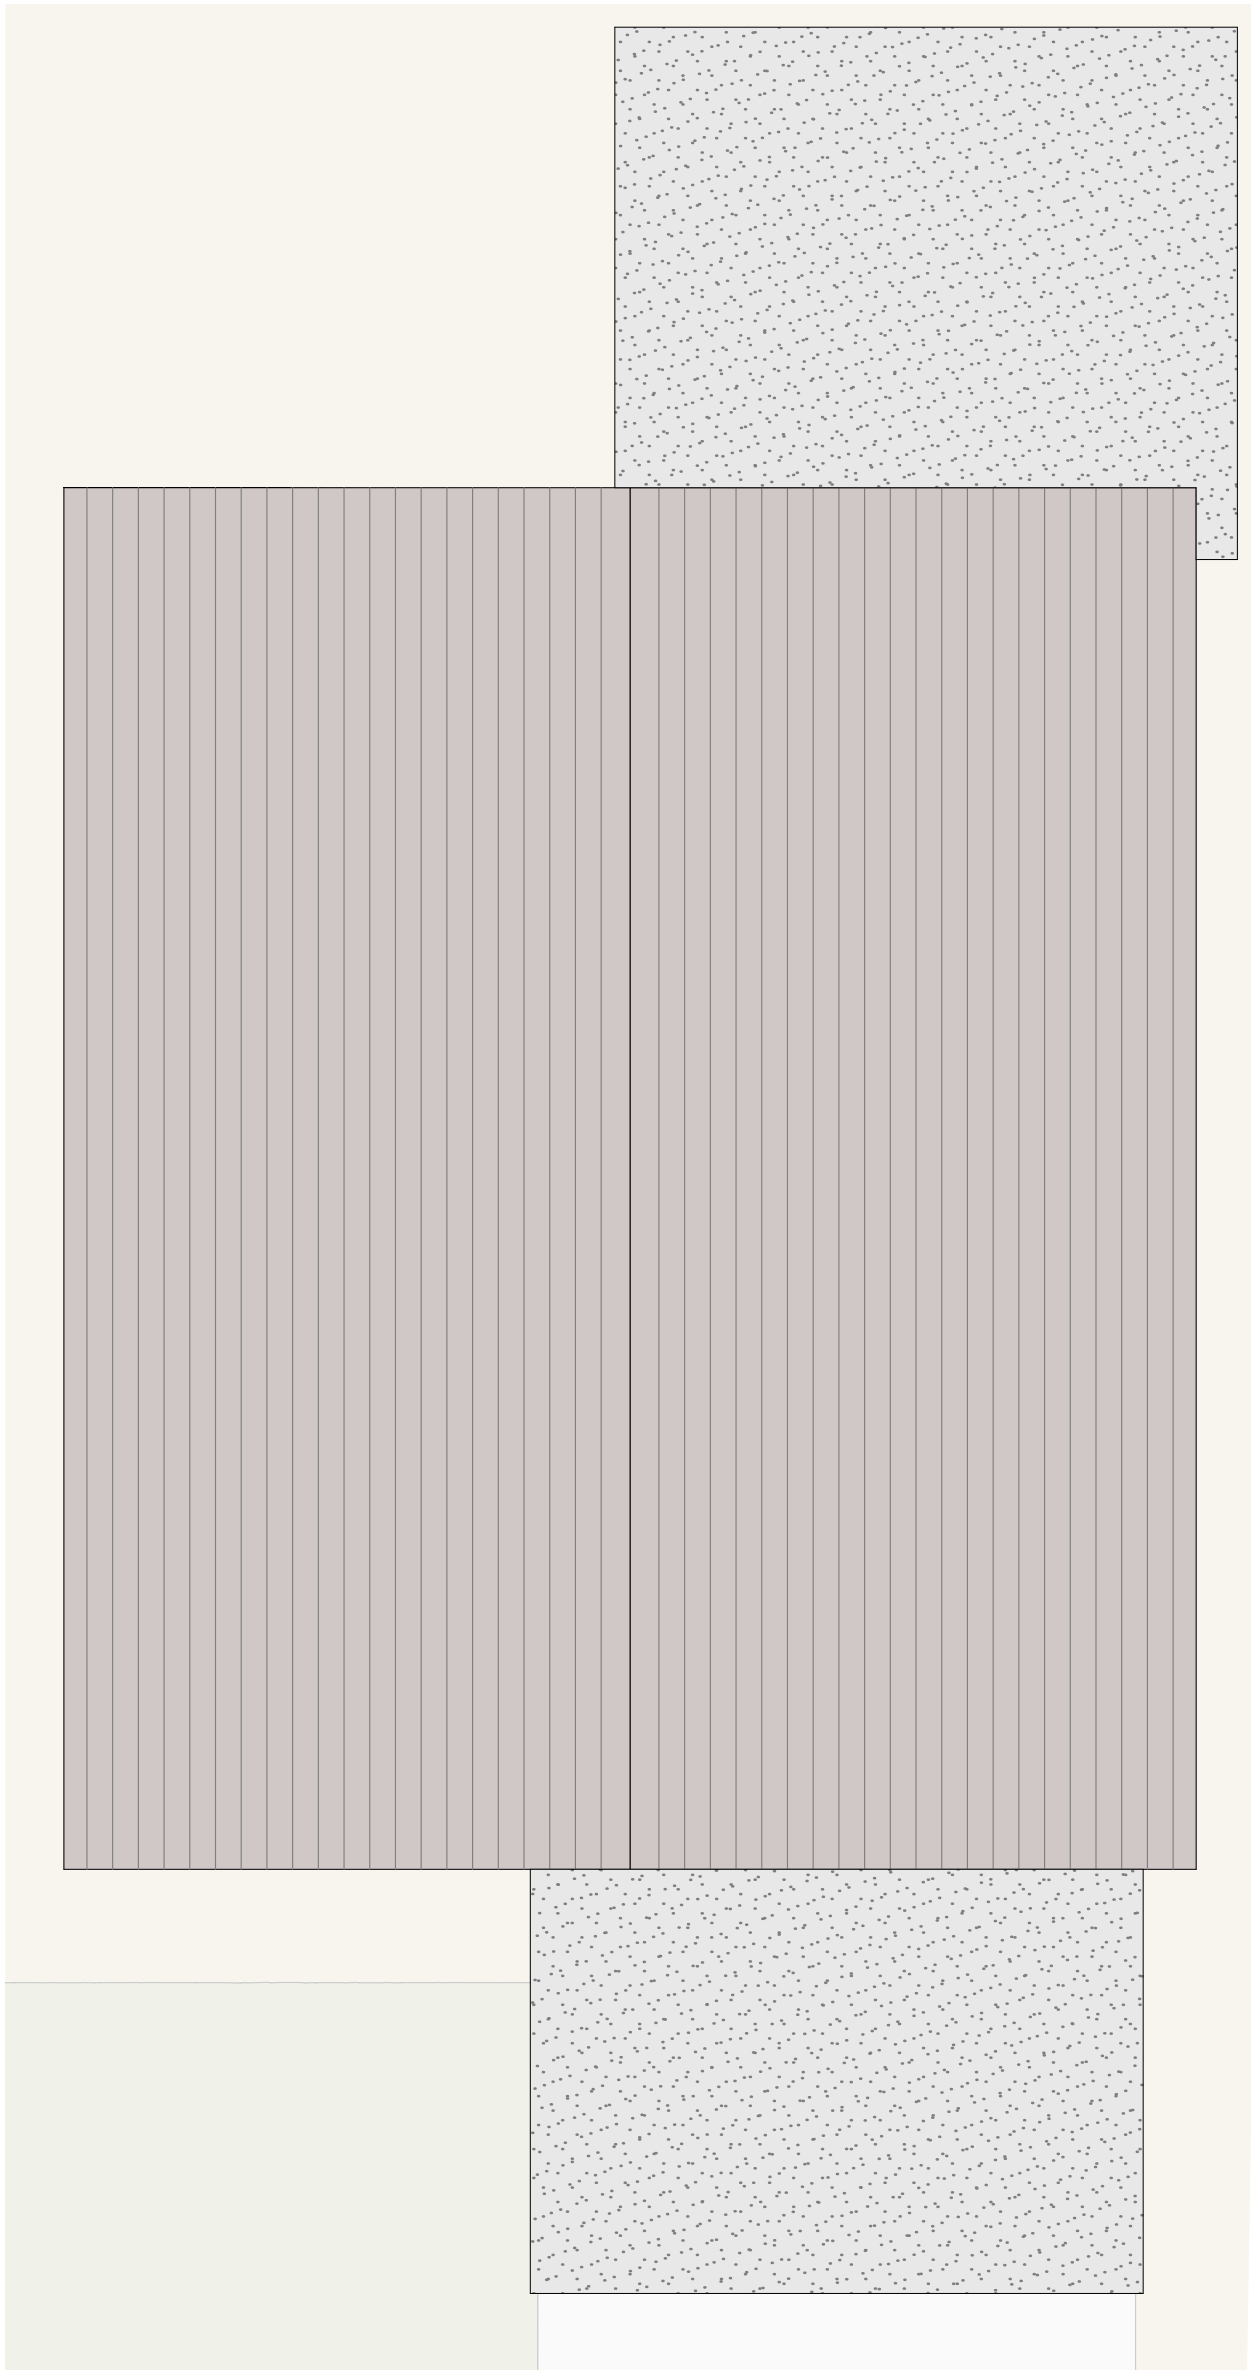

Existing Roof Plan 1:50

Drawing title:Existing Floor Plans		Rev	Date	Description	bonfield : architecture + design  RIBA Chartered Practice  arb Architects Registration Board  info@bonfieldarchitecture.com  Tel: 07545 769 938  www.bonfieldarchitecture.com  7 Denman Avenue, Cheltenham Gloucestershire, GL50 4GF
Client:	Russel Dale / Vikki Mead	-	00.00.00	-	
Project:	5 Derwent Close				
Project No:	25.10.013				
Drawing No:	PL03				
Created On:	July 2026				
Scale: 1 : 50 @ A2					
 Preliminary  Tender  Planning  Construction  Building Regulations  Final Issue		These drawings, the design and intellectual property are Copyright © 2026 Bonfield: architecture and design Ltd. Any attempt to copy or use these drawings other than for the purpose they were intended is prohibited without obtaining written permission. Do not scale drawing. All dimensions to be checked on site prior to works commencing. Should any discrepancies be discovered contact the architect immediately. Do not use this drawing for setting out unless drawing specifically indicates setting out points. Structural Engineering information is indicative only.These drawings are to be read in conjunction with the Structural Engineers design and calculation drawings.			