




5 Derwent Close

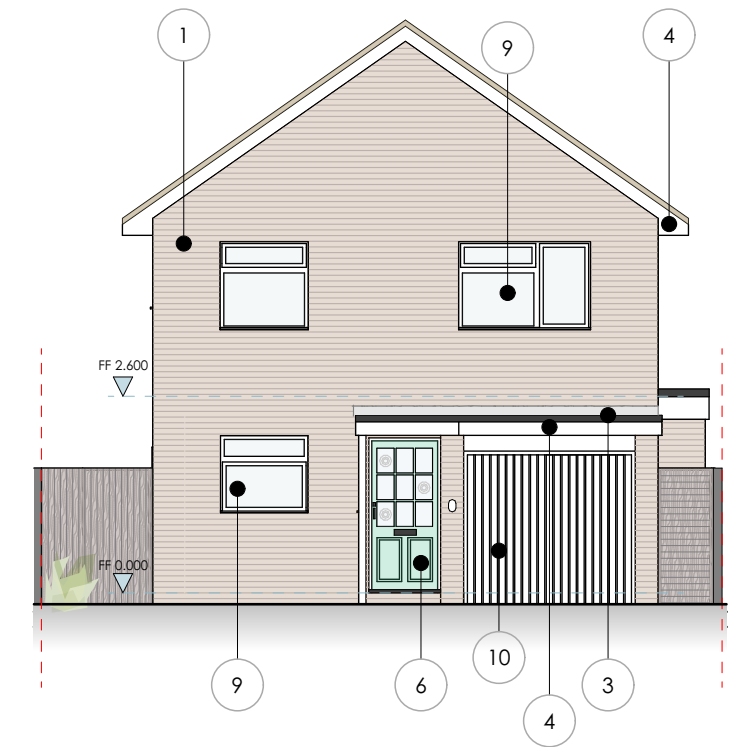


Existing North West Elevation 1:100

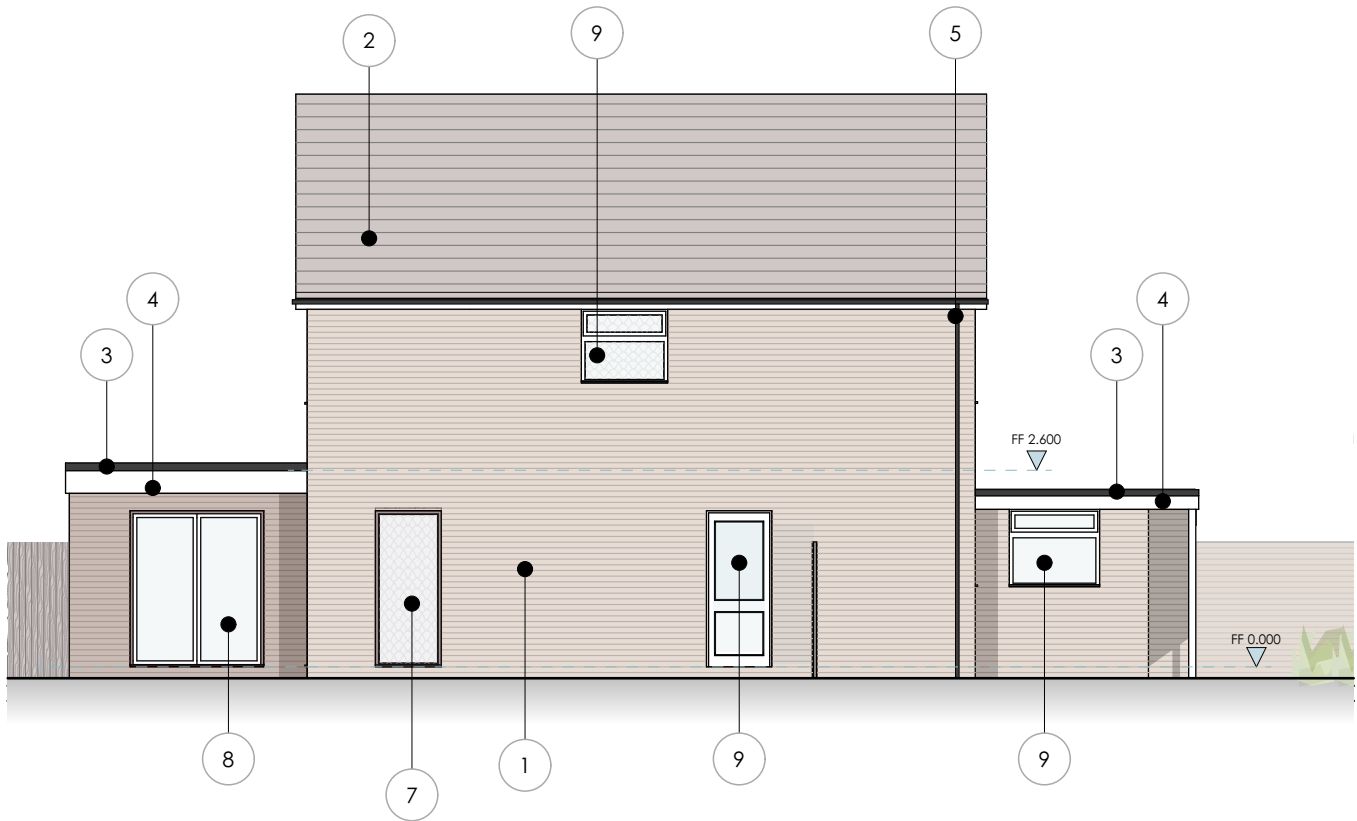

Existing North East Elevation 1:100

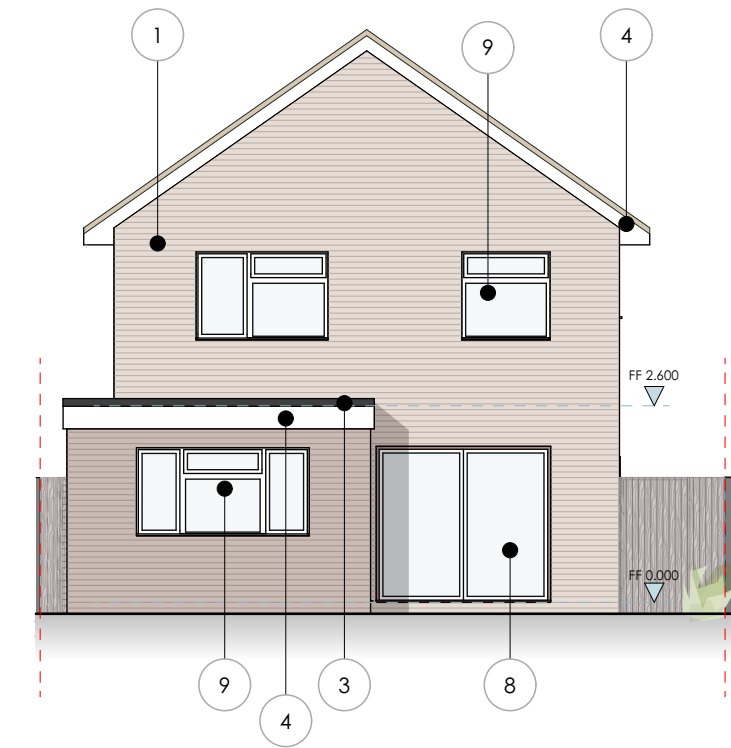

Existing South East Elevation 1:100

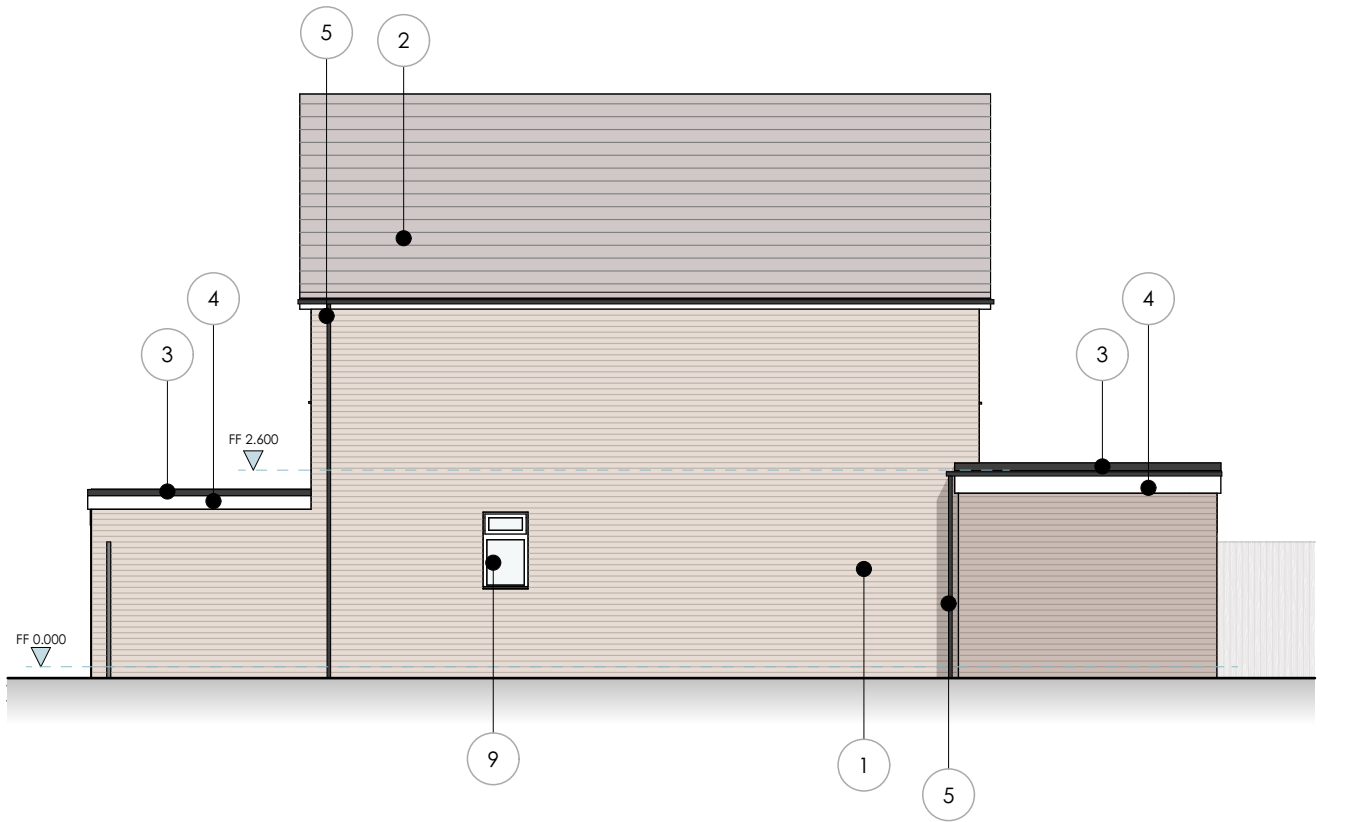

Existing South West Elevation 1:100




Existing Front View



Existing Rear View

- Finishes Legend:
- 1. Dark red brickwork
 - 2. Double roman concrete tiles
 - 3. Felt roof and lead flashing
 - 4. uPVC fascia in white
 - 5. uPVC gutters and down pipes in black
 - 6. Timber door in light green
 - 7. Timber windows / brown and white
 - 8. Aluminium sliding door / brown and white
 - 9. uPVC windows and doors in white
 - 10. Metal garage door in white

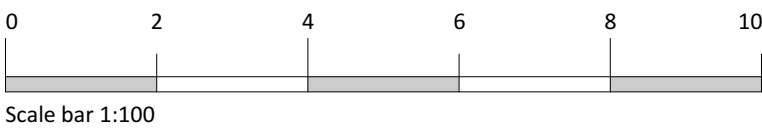

Drawing title: Existing Elevation and 3d Images		Rev	Date	Description
Client: Russel Dale / Vikki Mead	Scale: 1 : 100 @ A3	-	00.00.00	-
Project: 5 Derwent Close	△ Preliminary △ Tender ▲ Planning △ Construction △ Building Regulations △ Final Issue	These drawings, the design and intellectual property are Copyright © 2026 Bonfield Architecture and Design Ltd. Any attempt to copy or use these drawings other than for the purpose they were intended is prohibited without obtaining written permission. Do not scale drawing. All dimensions to be checked on site prior to works commencing. Should any discrepancies be discovered contact the architect immediately. Do not use this drawing for setting out unless drawing specifically indicates setting out points. Structural Engineering information is indicative only. These drawings are to be read in conjunction with the Structural Engineers design and calculation drawings.		
Project No: 25.10.013				
Drawing No: PL04				
Created On: July 2026				
bonfield architecture + design info@bonfieldarchitecture.com www.bonfieldarchitecture.com		RIBA arb Architects Registration Board Chartered Practice REG NO: 088044B Tel: 07545 769 938 7 Denman Avenue, Cheltenham Gloucestershire, GL50 4GF		