




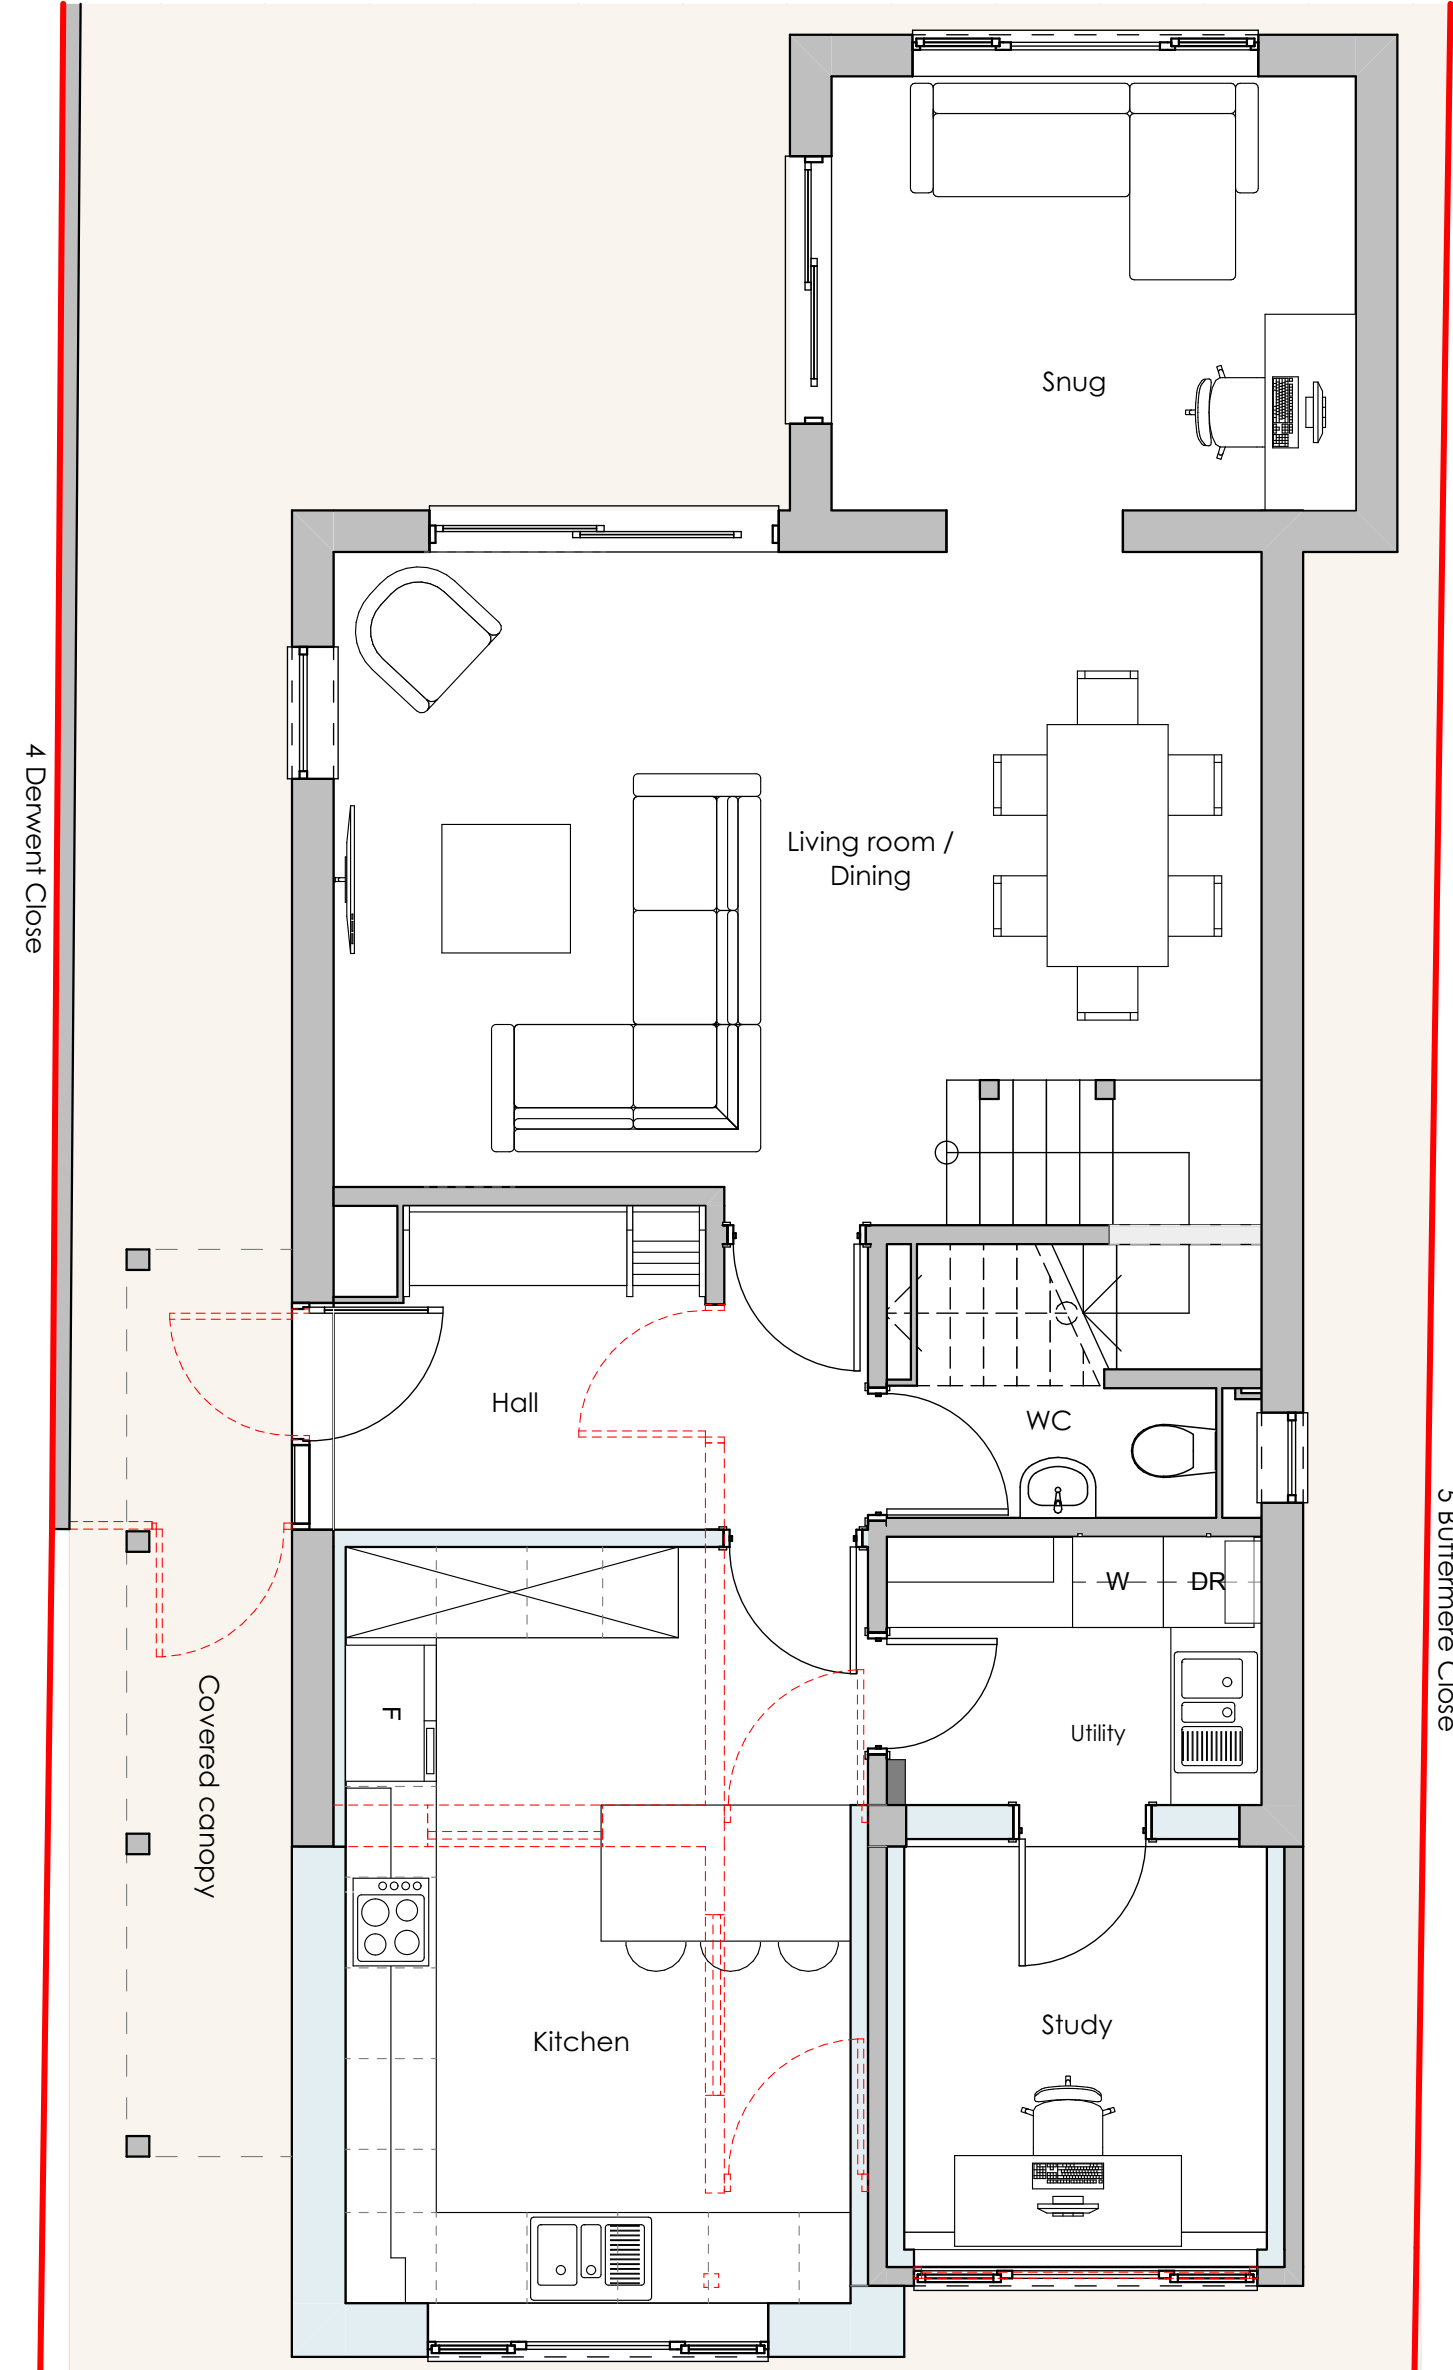

Proposed Ground Floor 1:50

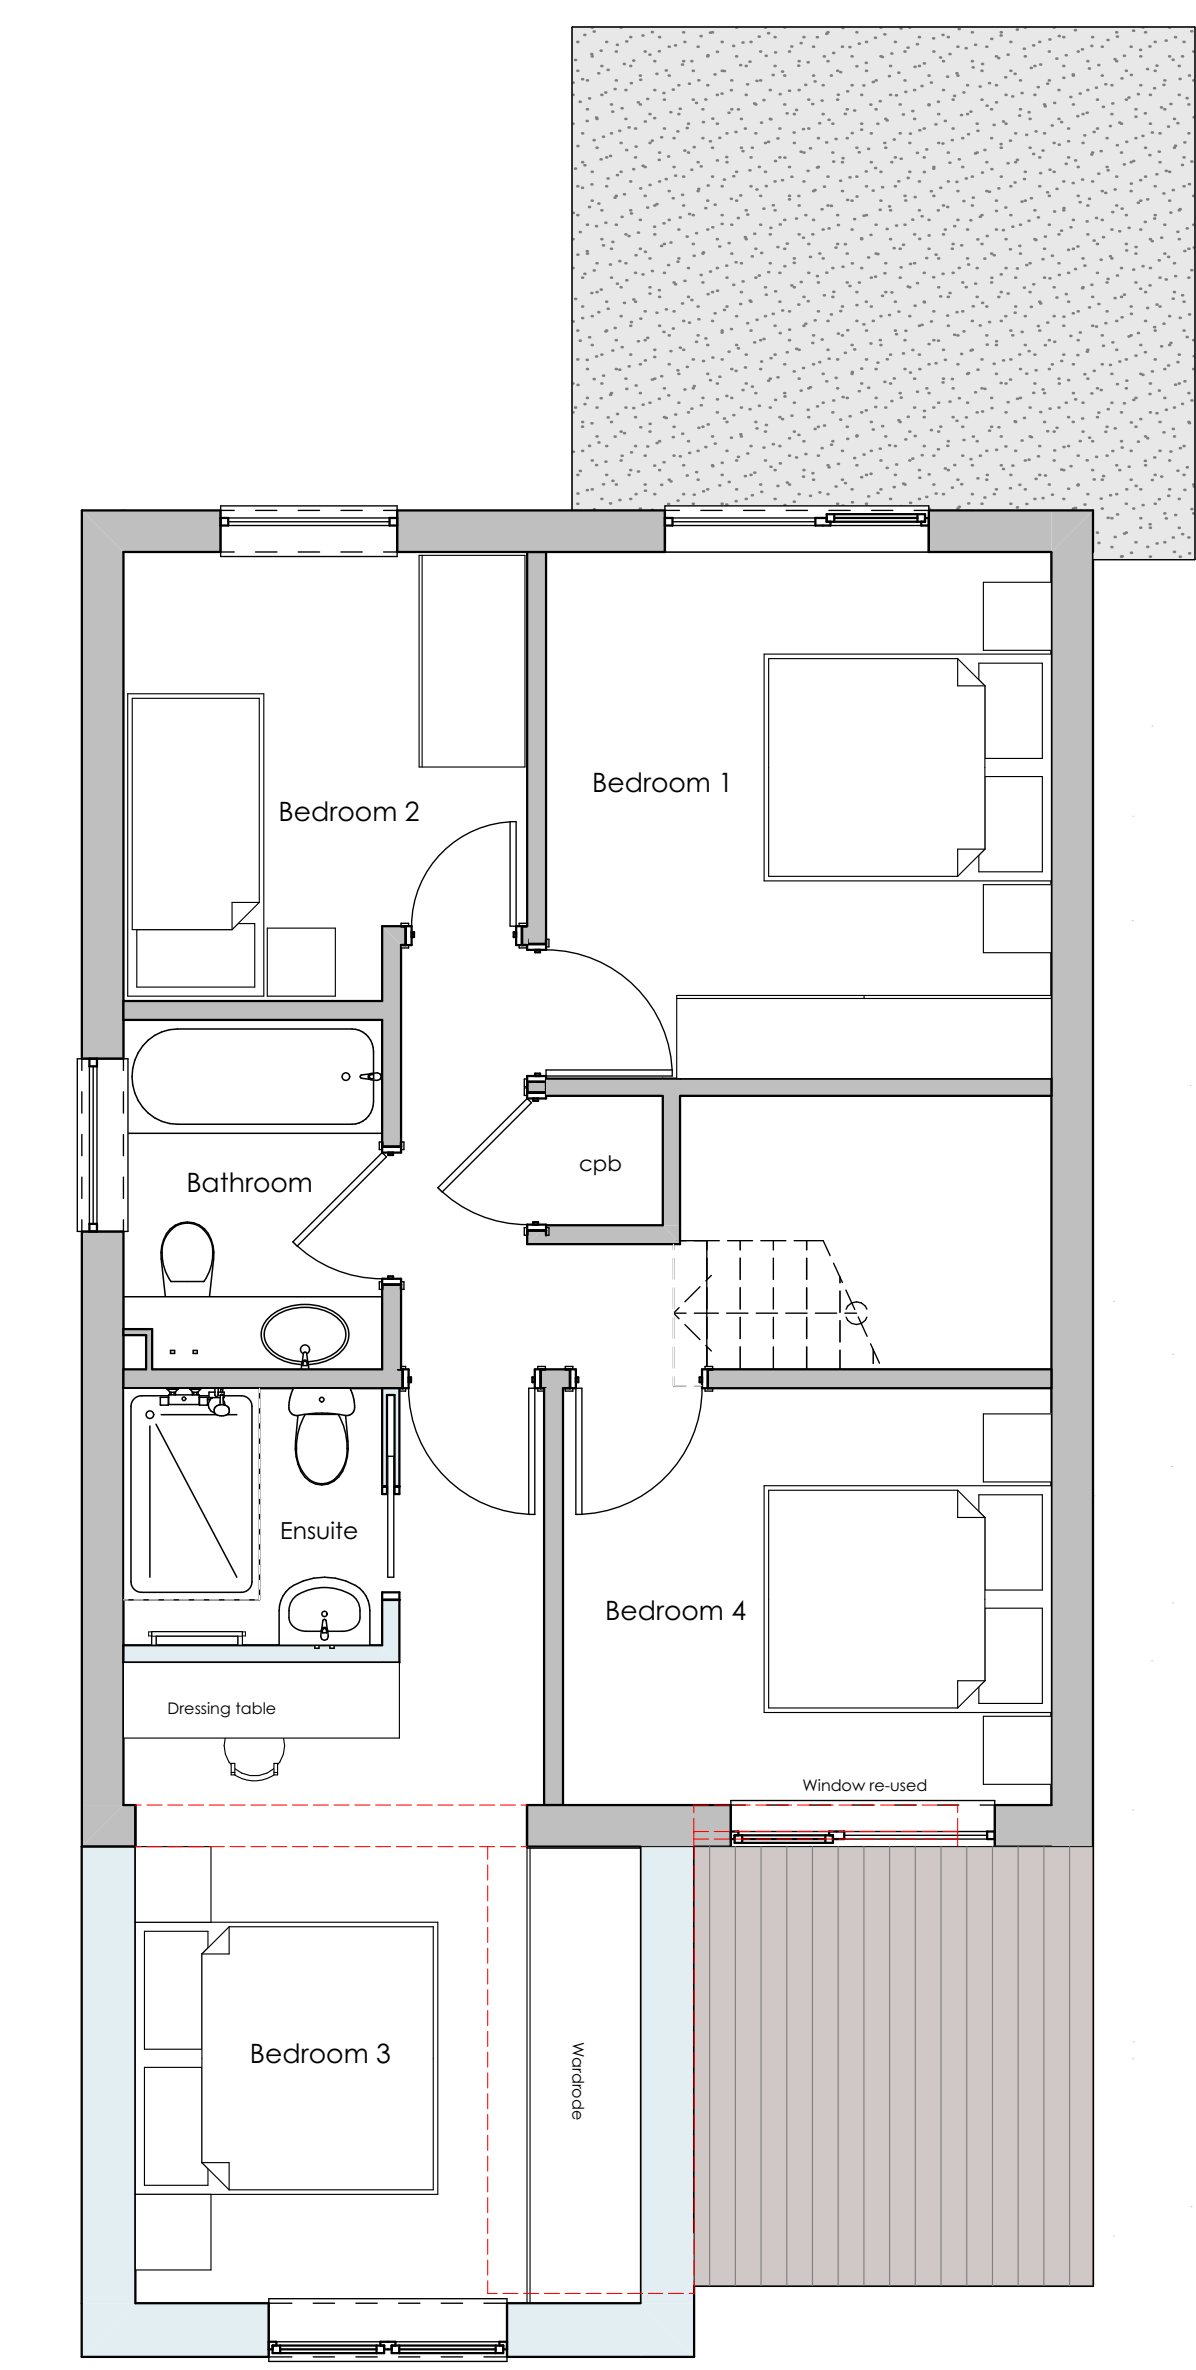

Proposed First Floor 1:50

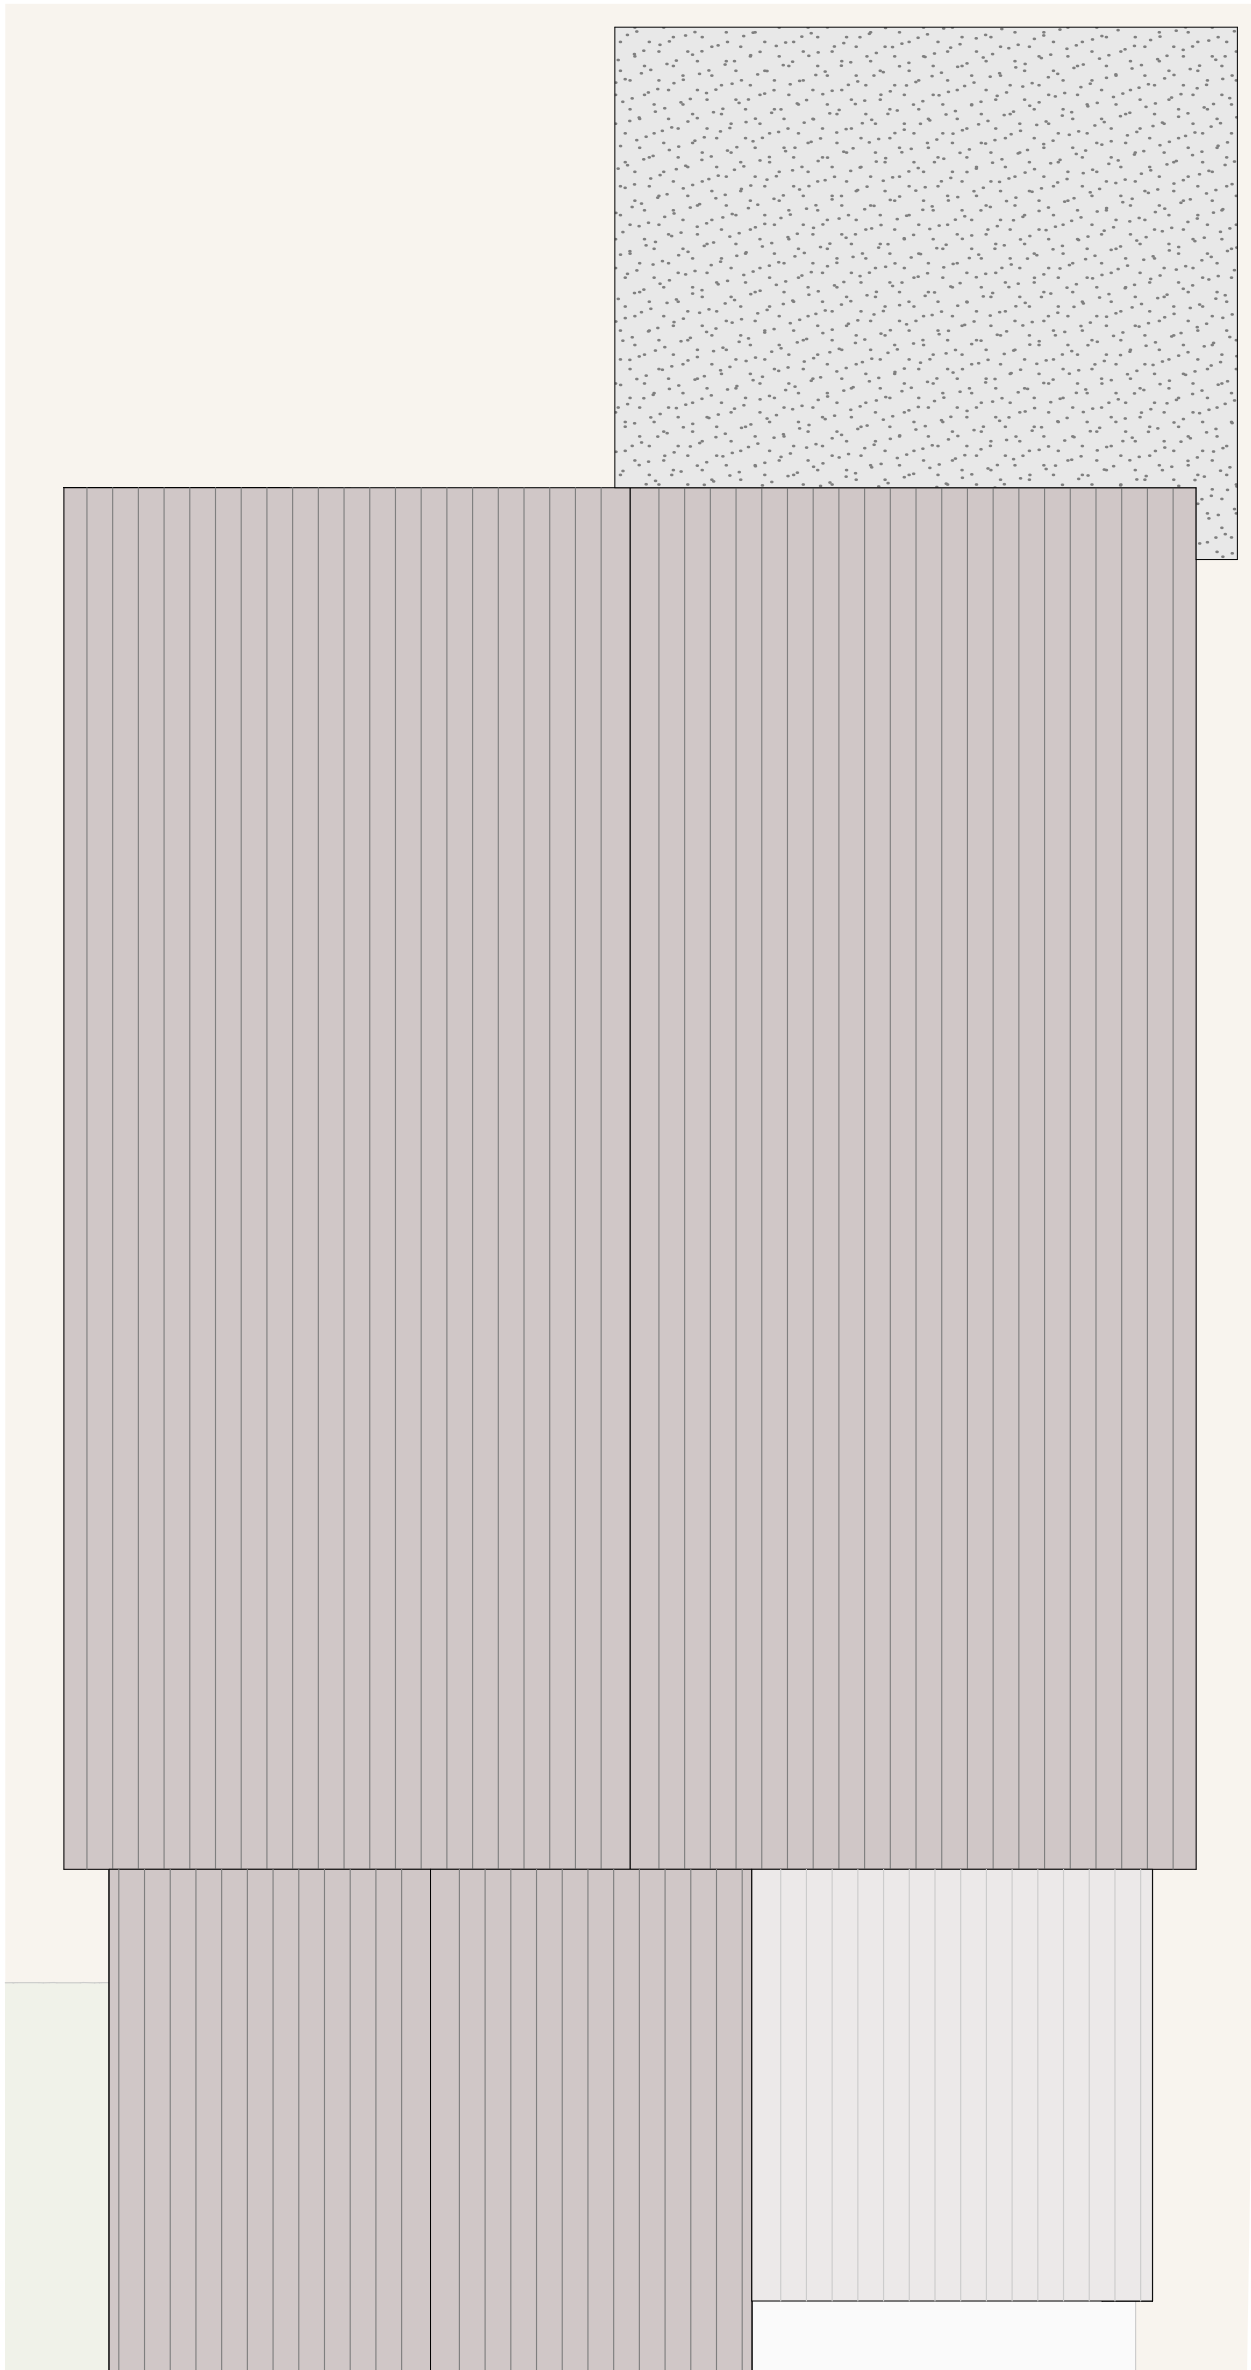

Proposed Roof Plan 1:50

Drawing title:Proposed Floor Plans		Rev	Date	Description	bonfield : architecture + design  RIBA Chartered Practice  arb Architects Registration Board REG NO. 088044B  info@bonfieldarchitecture.com  Tel: 07545 769 938  www.bonfieldarchitecture.com  7 Denman Avenue, Cheltenham Gloucestershire, GL50 4GF
Client:	Russel Dale / Vikki Mead	Scale:	1 : 50 @ A2	-	
Project:	5 Derwent Close		Preliminary		Tender
Project No:	25.10.013		Planning		Construction
Drawing No:	PL06		Building Regulations		Final Issue
Created On:	July 2026	These drawings, the design and intellectual property are Copyright © 2026 Bonfield: architecture and design Ltd. Any attempt to copy or use these drawings other than for the purpose they were intended is prohibited without obtaining written permission. Do not scale drawing. All dimensions to be checked on site prior to works commencing. Should any discrepancies be discovered contact the architect immediately. Do not use this drawing for setting out unless drawing specifically indicates setting out points. Structural Engineering information is indicative only. These drawings are to be read in conjunction with the Structural Engineers design and calculation drawings.			