


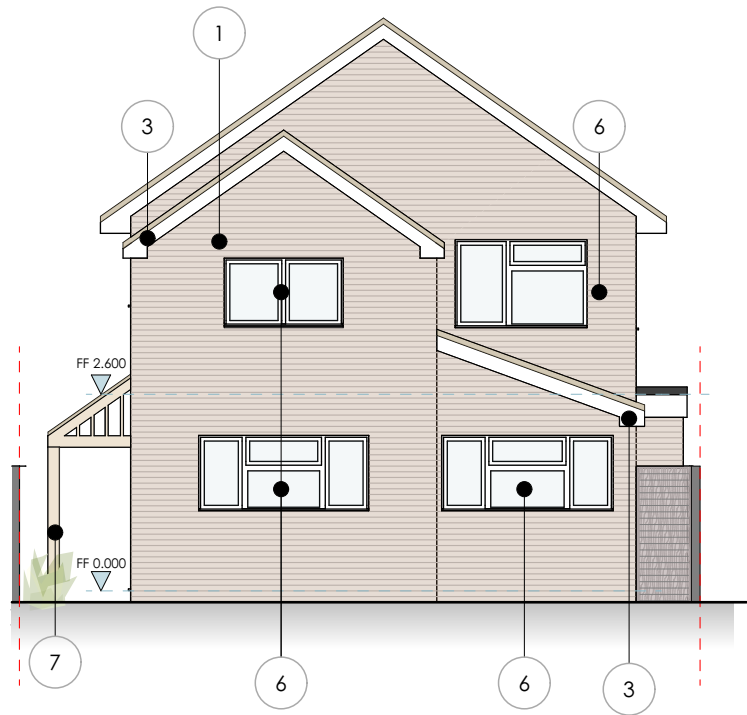

Proposed North West Elevation 1:100




Proposed North East Elevation 1:100




Proposed Front View



Proposed Rear View

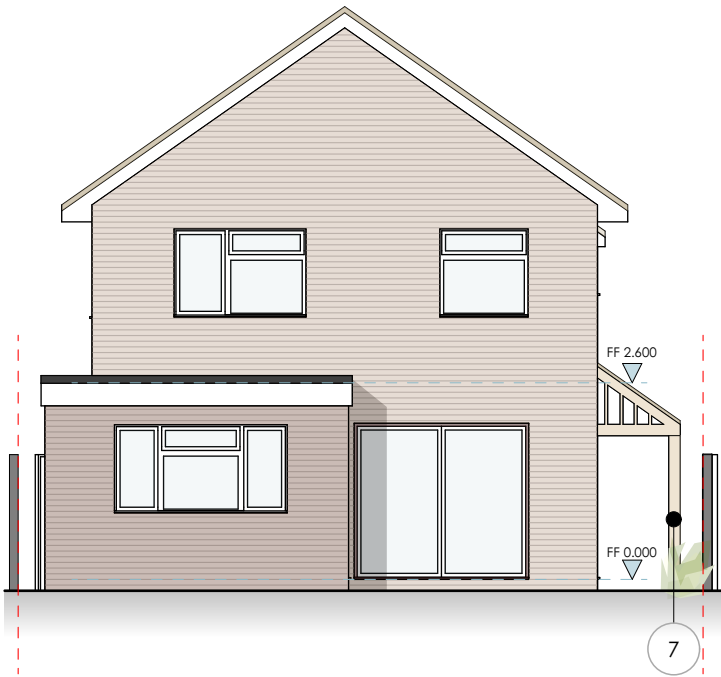


Proposed South East Elevation 1:100

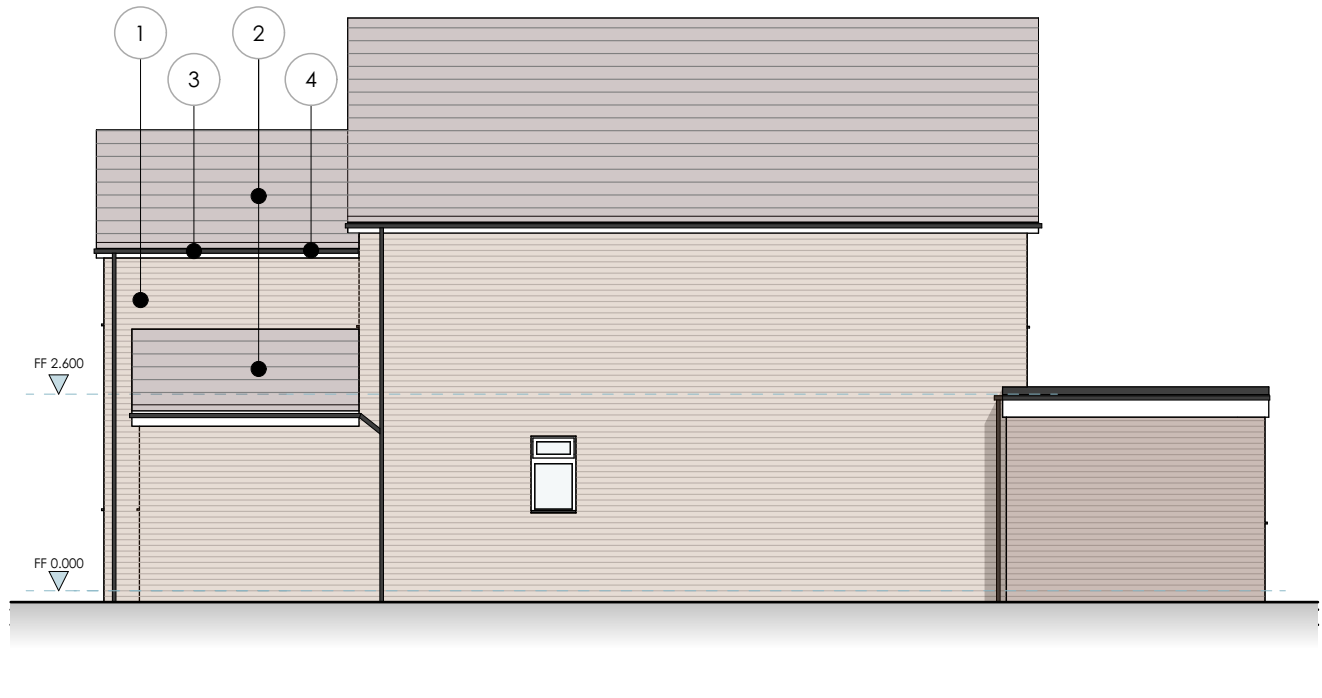

Proposed South West Elevation 1:100

- Finishes Legend:
1. Dark red brickwork to match
 2. Double roman concrete tiles to match
 3. uPVC fascia in white to match
 4. uPVC gutters and down pipes in black to match
 5. New uPVC door with side light in grey
 6. New white uPVC windows to match
 7. Timber frame porch and roof tiles to match

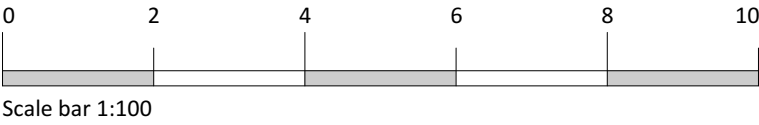

Drawing title: Proposed Elevations and 3d Images		Rev	Date	Description	bonfield : architecture + design   RIBA Architects Registration Board Chartered Practice REG NO: 088044B  info@bonfieldarchitecture.com  Tel: 07545 769 938  www.bonfieldarchitecture.com  7 Denman Avenue, Cheltenham Gloucestershire, GL50 4GF	
Client: Russel Dale / Vikki Mead	Scale: 1 : 100 @ A3	-	00.00.00	-		
Project: 5 Derwent Close	△ Preliminary △ Tender △ Planning △ Construction △ Building Regulations △ Final Issue	These drawings, the design and intellectual property are Copyright © 2026 Bonfield Architecture and Design Ltd. Any attempt to copy or use these drawings other than for the purpose they were intended is prohibited without obtaining written permission. Do not scale drawing. All dimensions to be checked on site prior to works commencing. Should any discrepancies be discovered contact the architect immediately. Do not use this drawing for setting out unless drawing specifically indicates setting out points. Structural Engineering information is indicative only. These drawings are to be read in conjunction with the Structural Engineers design and calculation drawings.				
Project No: 25.10.013						
Drawing No: PL07						
Created On: July 2026						