




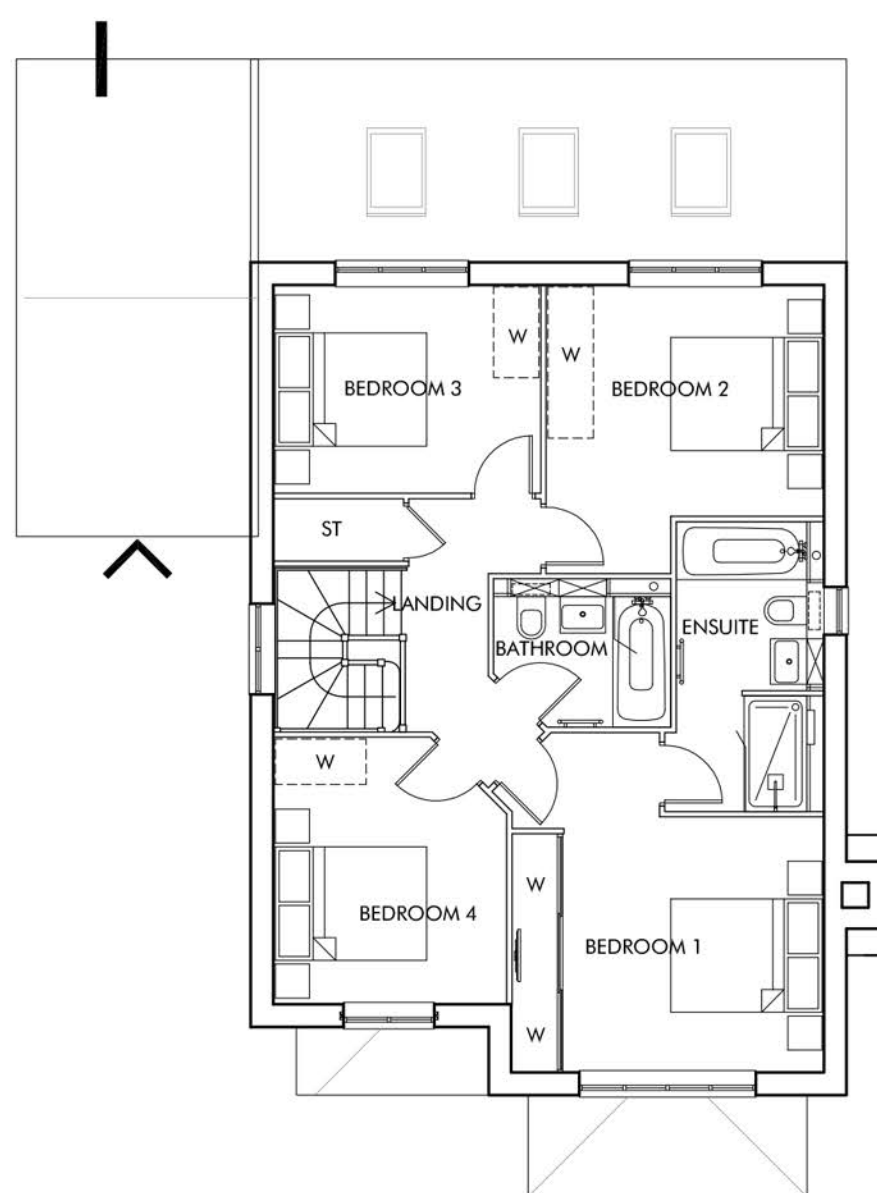

FIRST FLOOR PLAN

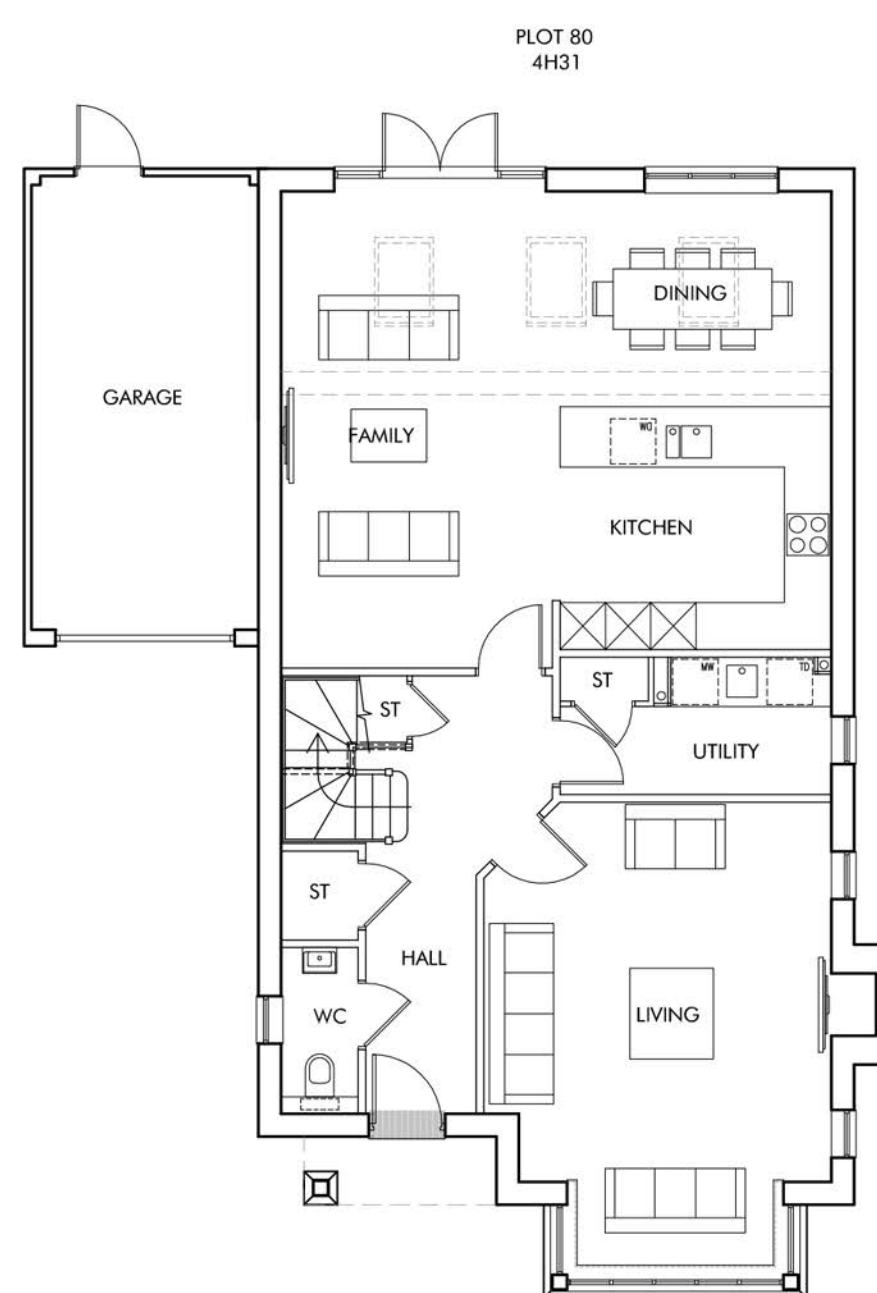

GROUND FLOOR PLAN

 

FRONT ELEVATION - A SCALE 1:50




SIDE ELEVATION B



REAR ELEVATION C



SIDE ELEVATION D

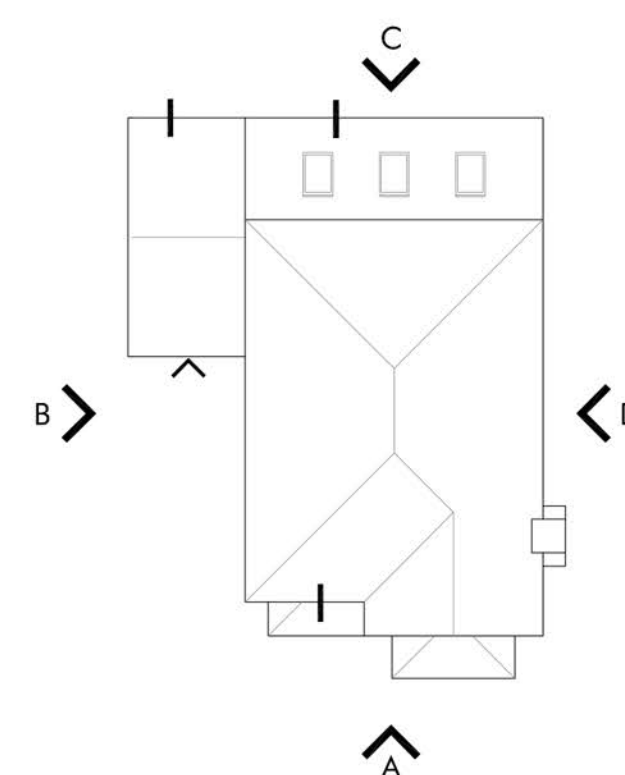

ROOF PLAN 1:200



KEY PLAN 1:2000

Berkeley
Designed for life



Client:

BERKELEY HOMES

Project: **SOUTHWATER, PHASE 5**

Drawing Title:
TYPE 4H31 - Plot 80
Plans & Elevations

Scale:	Revision	Drawn	Check	Date
1:100 @ A1	A	GG	TJ	12.11.19
(except where stated)	"	"	"	"

Project No'	Class	Dwg No'	Status	Rev
-------------	-------	---------	--------	-----

2772	A	3004.5	PL	A
------	---	--------	----	---

CLASS: C - COLOURED, A - BLACK & WHITE
STATUS: SK - SKETCH, PR - PRELIMINARY, PL - PLANNING, WD - WORKING DRAWING

PREPARED BY OMEGA ARCHITECTS: The contents of this document must not be copied or reproduced in whole or in part without the written consent Omega Partnership Limited. Deal: Top Publishing and Graphic Design by Omega Architects.
REGISTERED COMPANY DETAILS: Omega Partnership Limited, UK registered Company Number 2972704. Registered Address: Axende, 45 High Street