




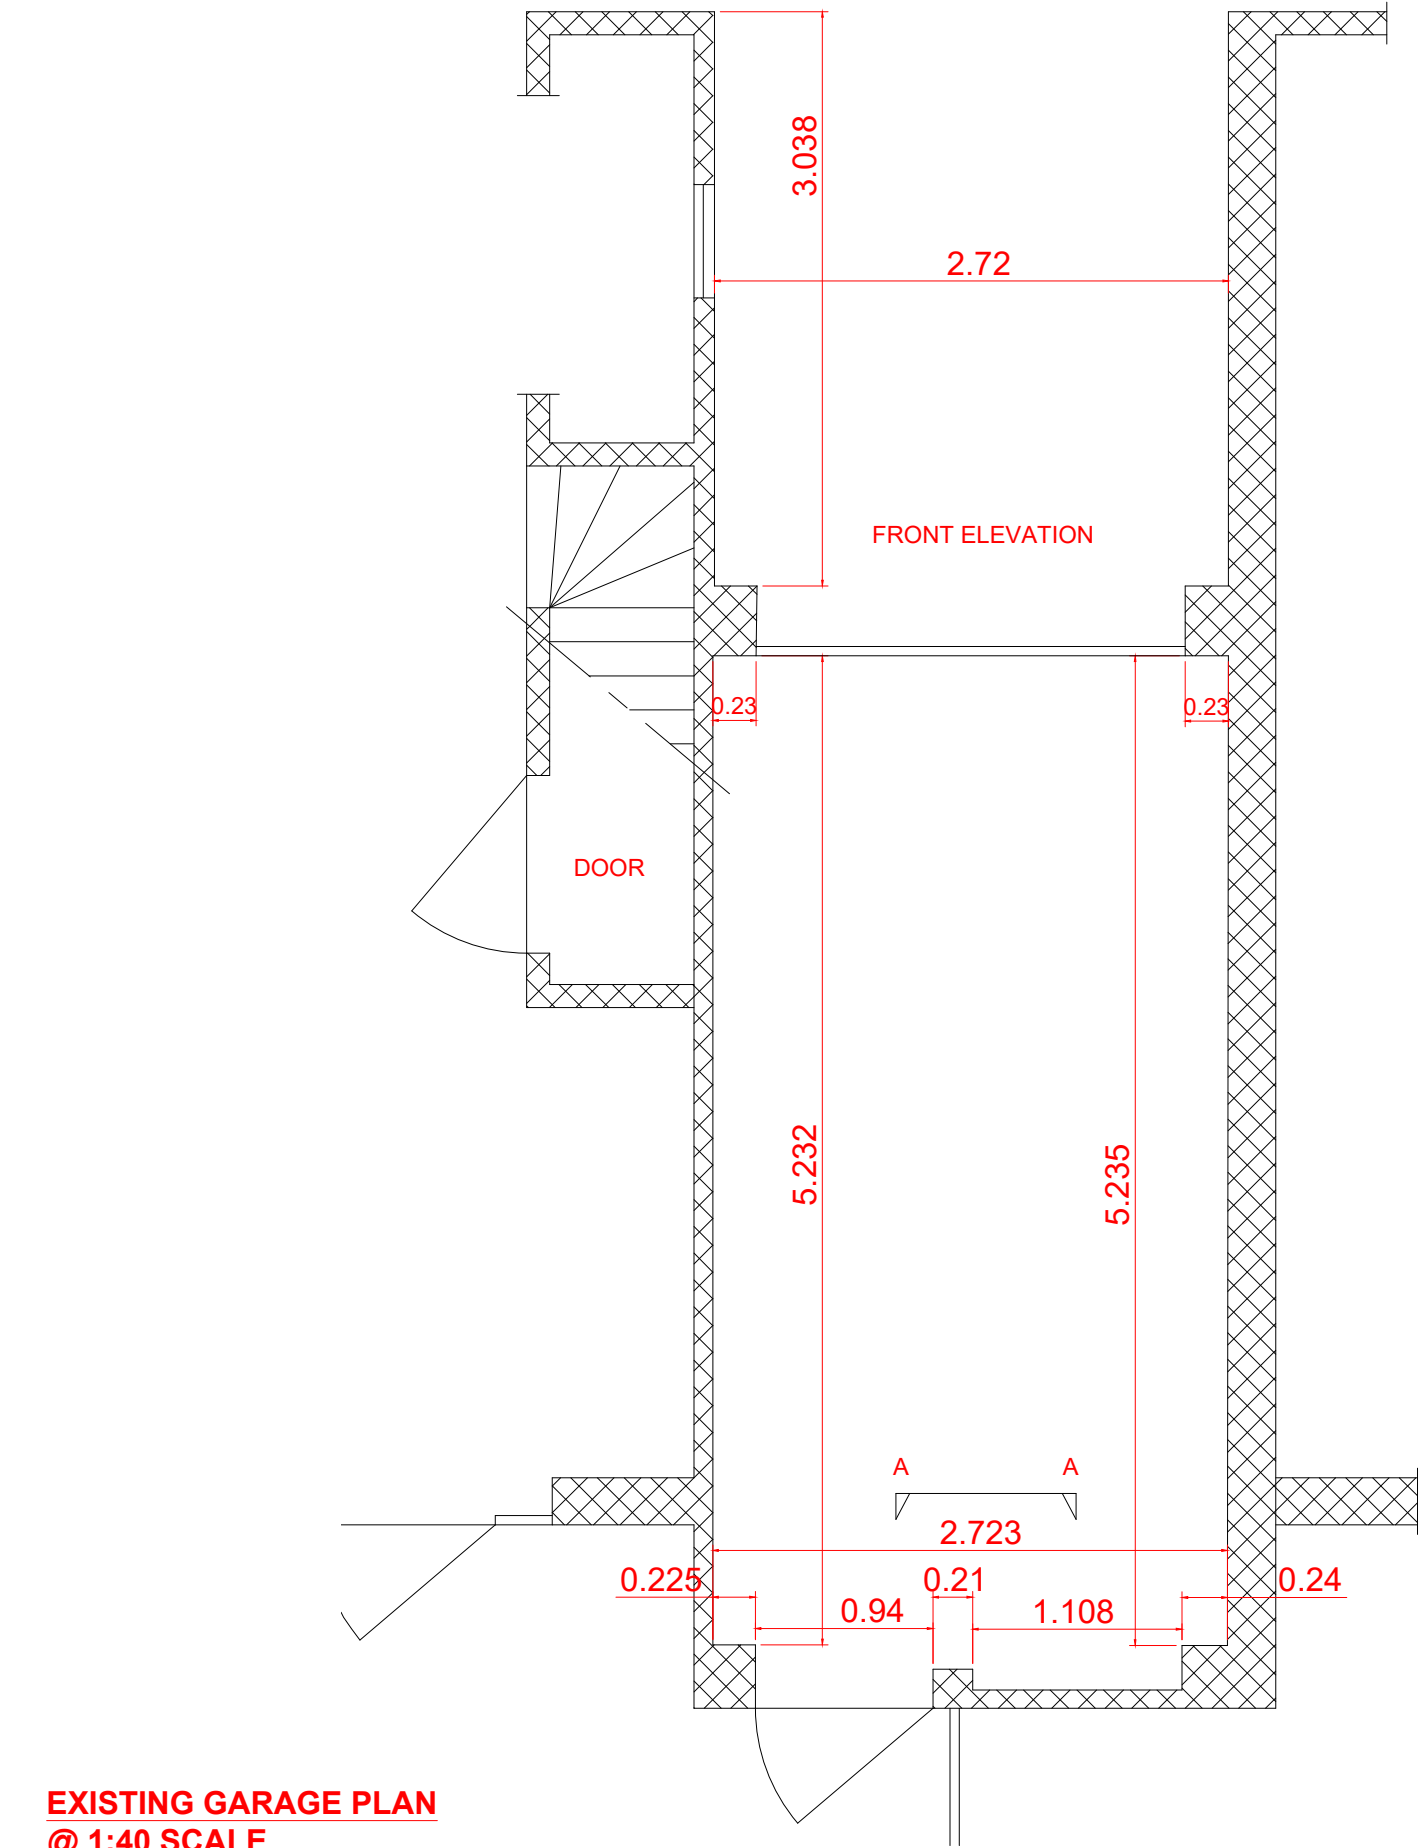


EXISTING GARAGE PLAN
@ 1:40 SCALE

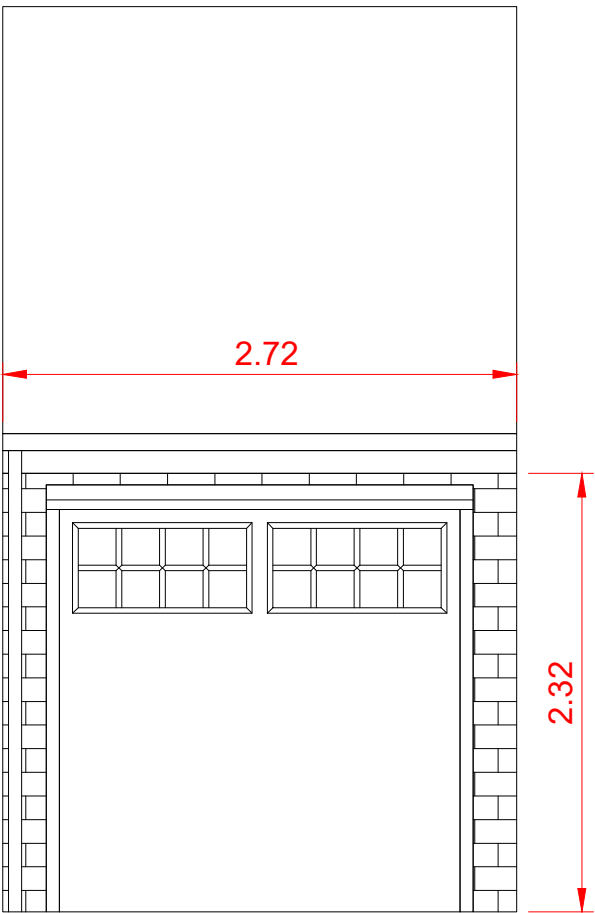

EXISTING FRONT ELEVATION
@ 1:40 SCALE

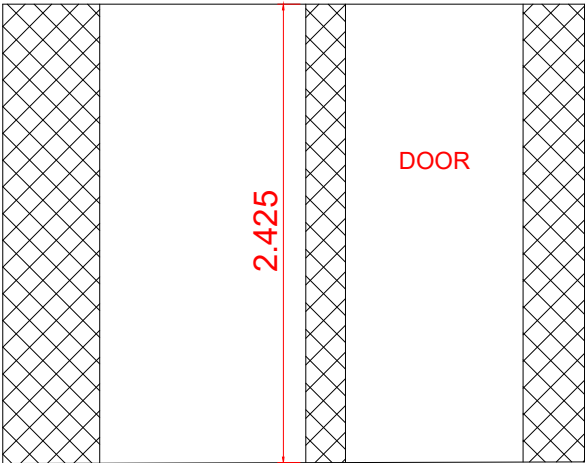

EXISTING SECTION
@ 1:40 SCALE

 

Notes: GARAGE PLANS

C B A	SCALE BAR CORRECTED SCALE BAR ADDED GENERAL UPDATES	-	27/05/26 15/05/26 22/04/26	Job Ref:					
				Drg. title:					
				Units		Drg.No:	Drawn:	Date:	Scale:
				METERS					@A3
Rev	Revision	Name	Date						