


PLANNING
EXISTING &
PROPOSED
14 MAY 2026

PLANNING
Deep retrofit, extension & loft
NOT FOR CONSTRUCTION


Victoria Benson
37 Kings Stone Avenue
Steyning BN44 3FJ
1:100 & 1:500 @ A1

14.05.26
30101.07
Plans should be approved by local authority building control prior to commencement of work. No dimensions to be scaled from drawing. All dimensions to be checked on site. All dimensions in mm unless stated otherwise. This drawing is copyright.


Jim Miller Design Ltd
01273 233548
jim@jimmlerdesign.co.uk
www.jimmlerdesign.co.uk
92 Livingstone Road, Hove BN3 3WL

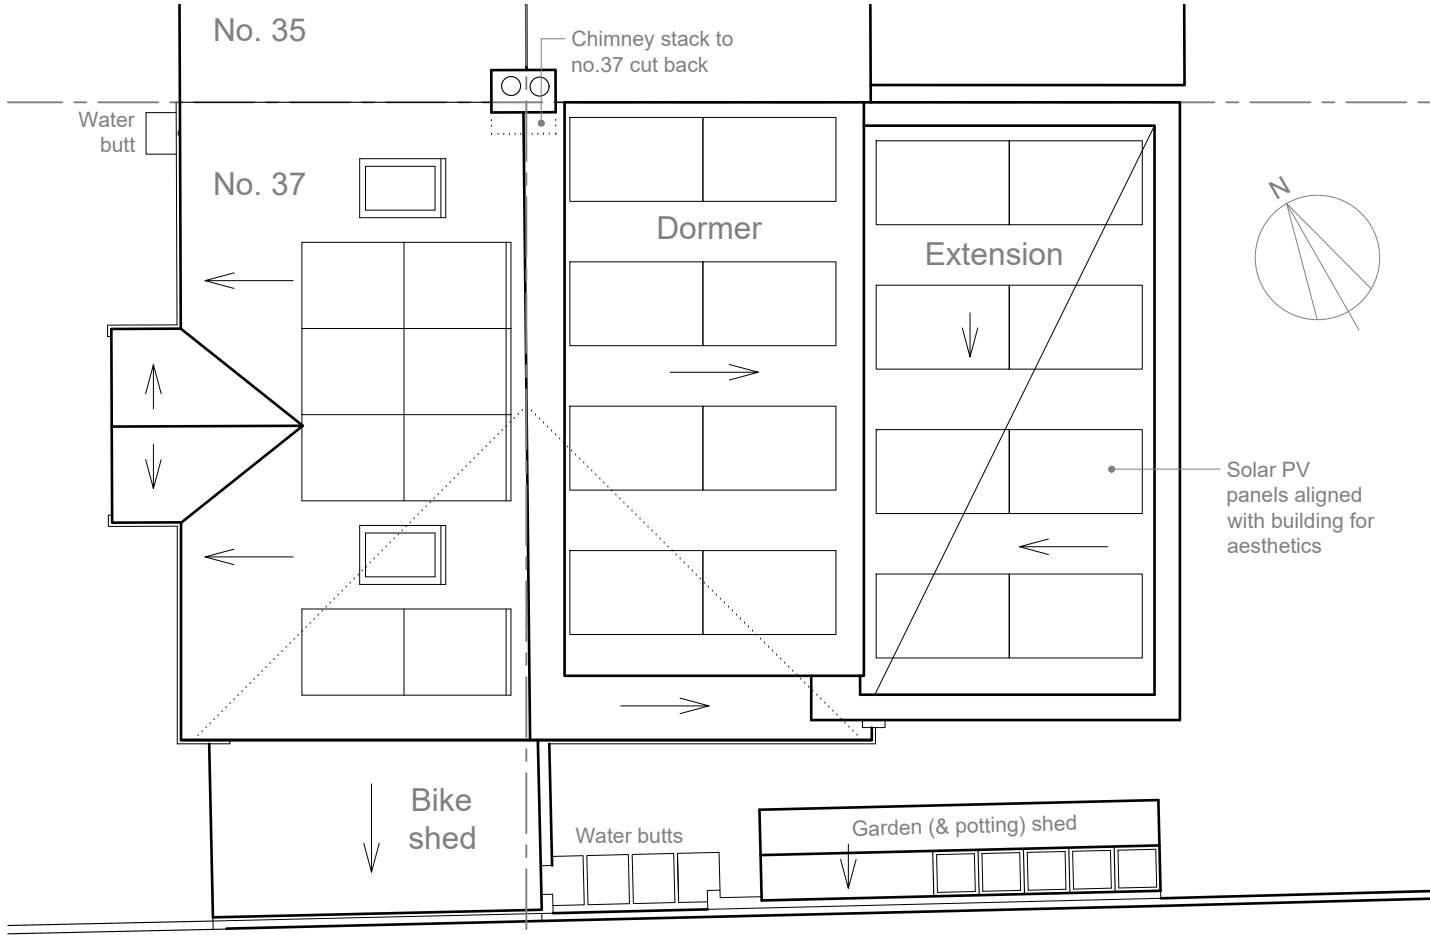

Proposed roof plan
Scale 1:100

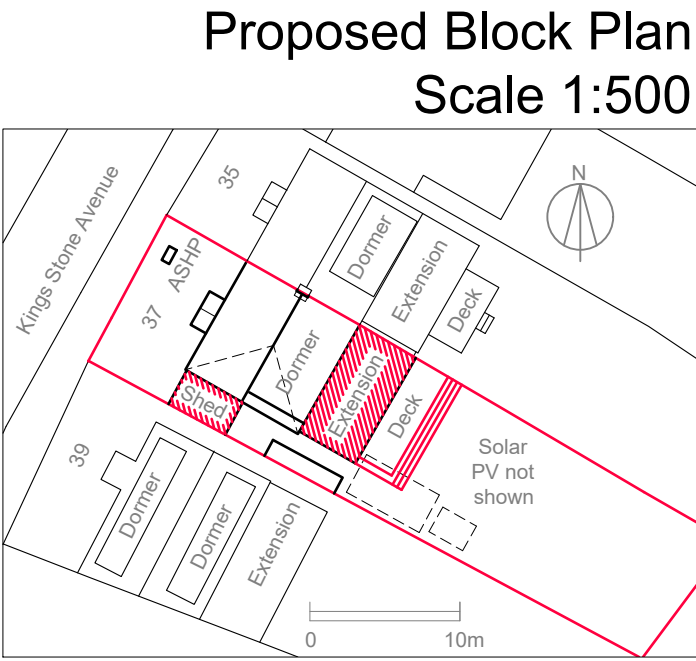


Proposed Block Plan
Scale 1:500

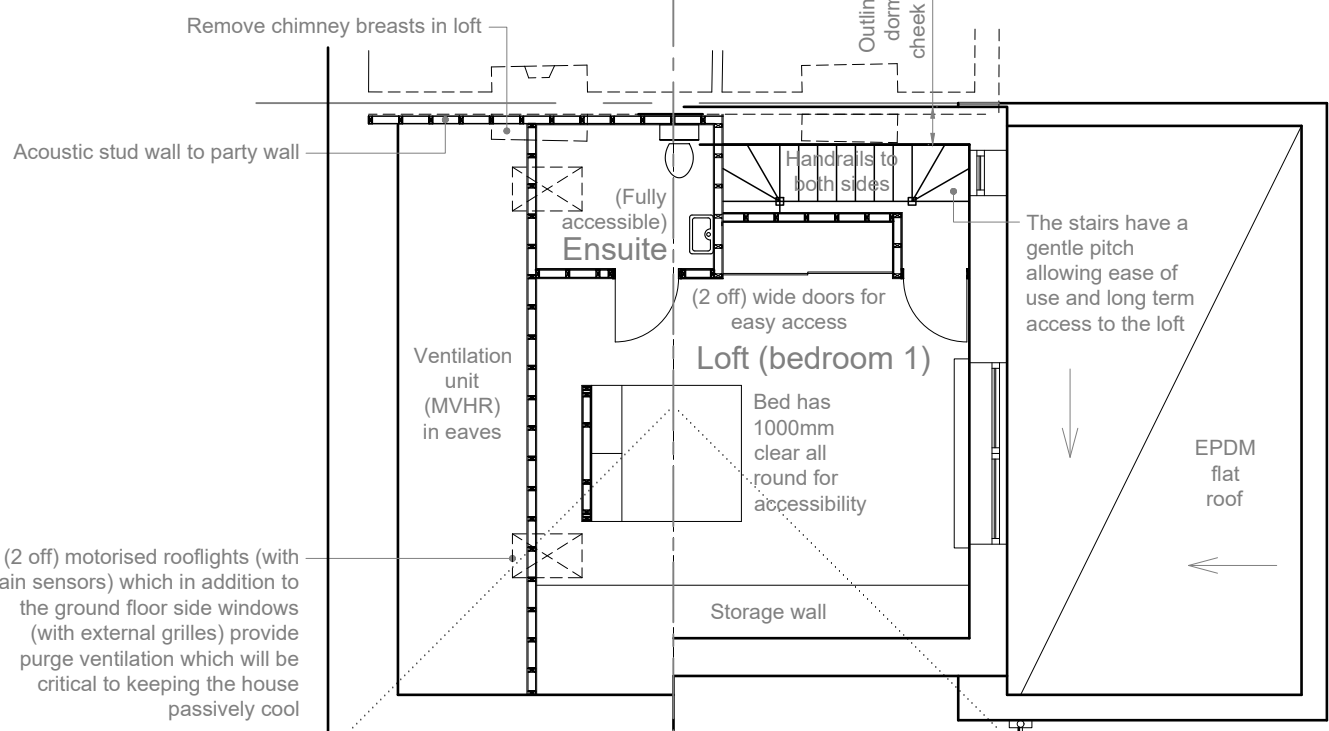

Proposed first floor (loft) plan
Scale 1:100

Note these 1:100 plans are less detailed than the 1:50 plans shown elsewhere



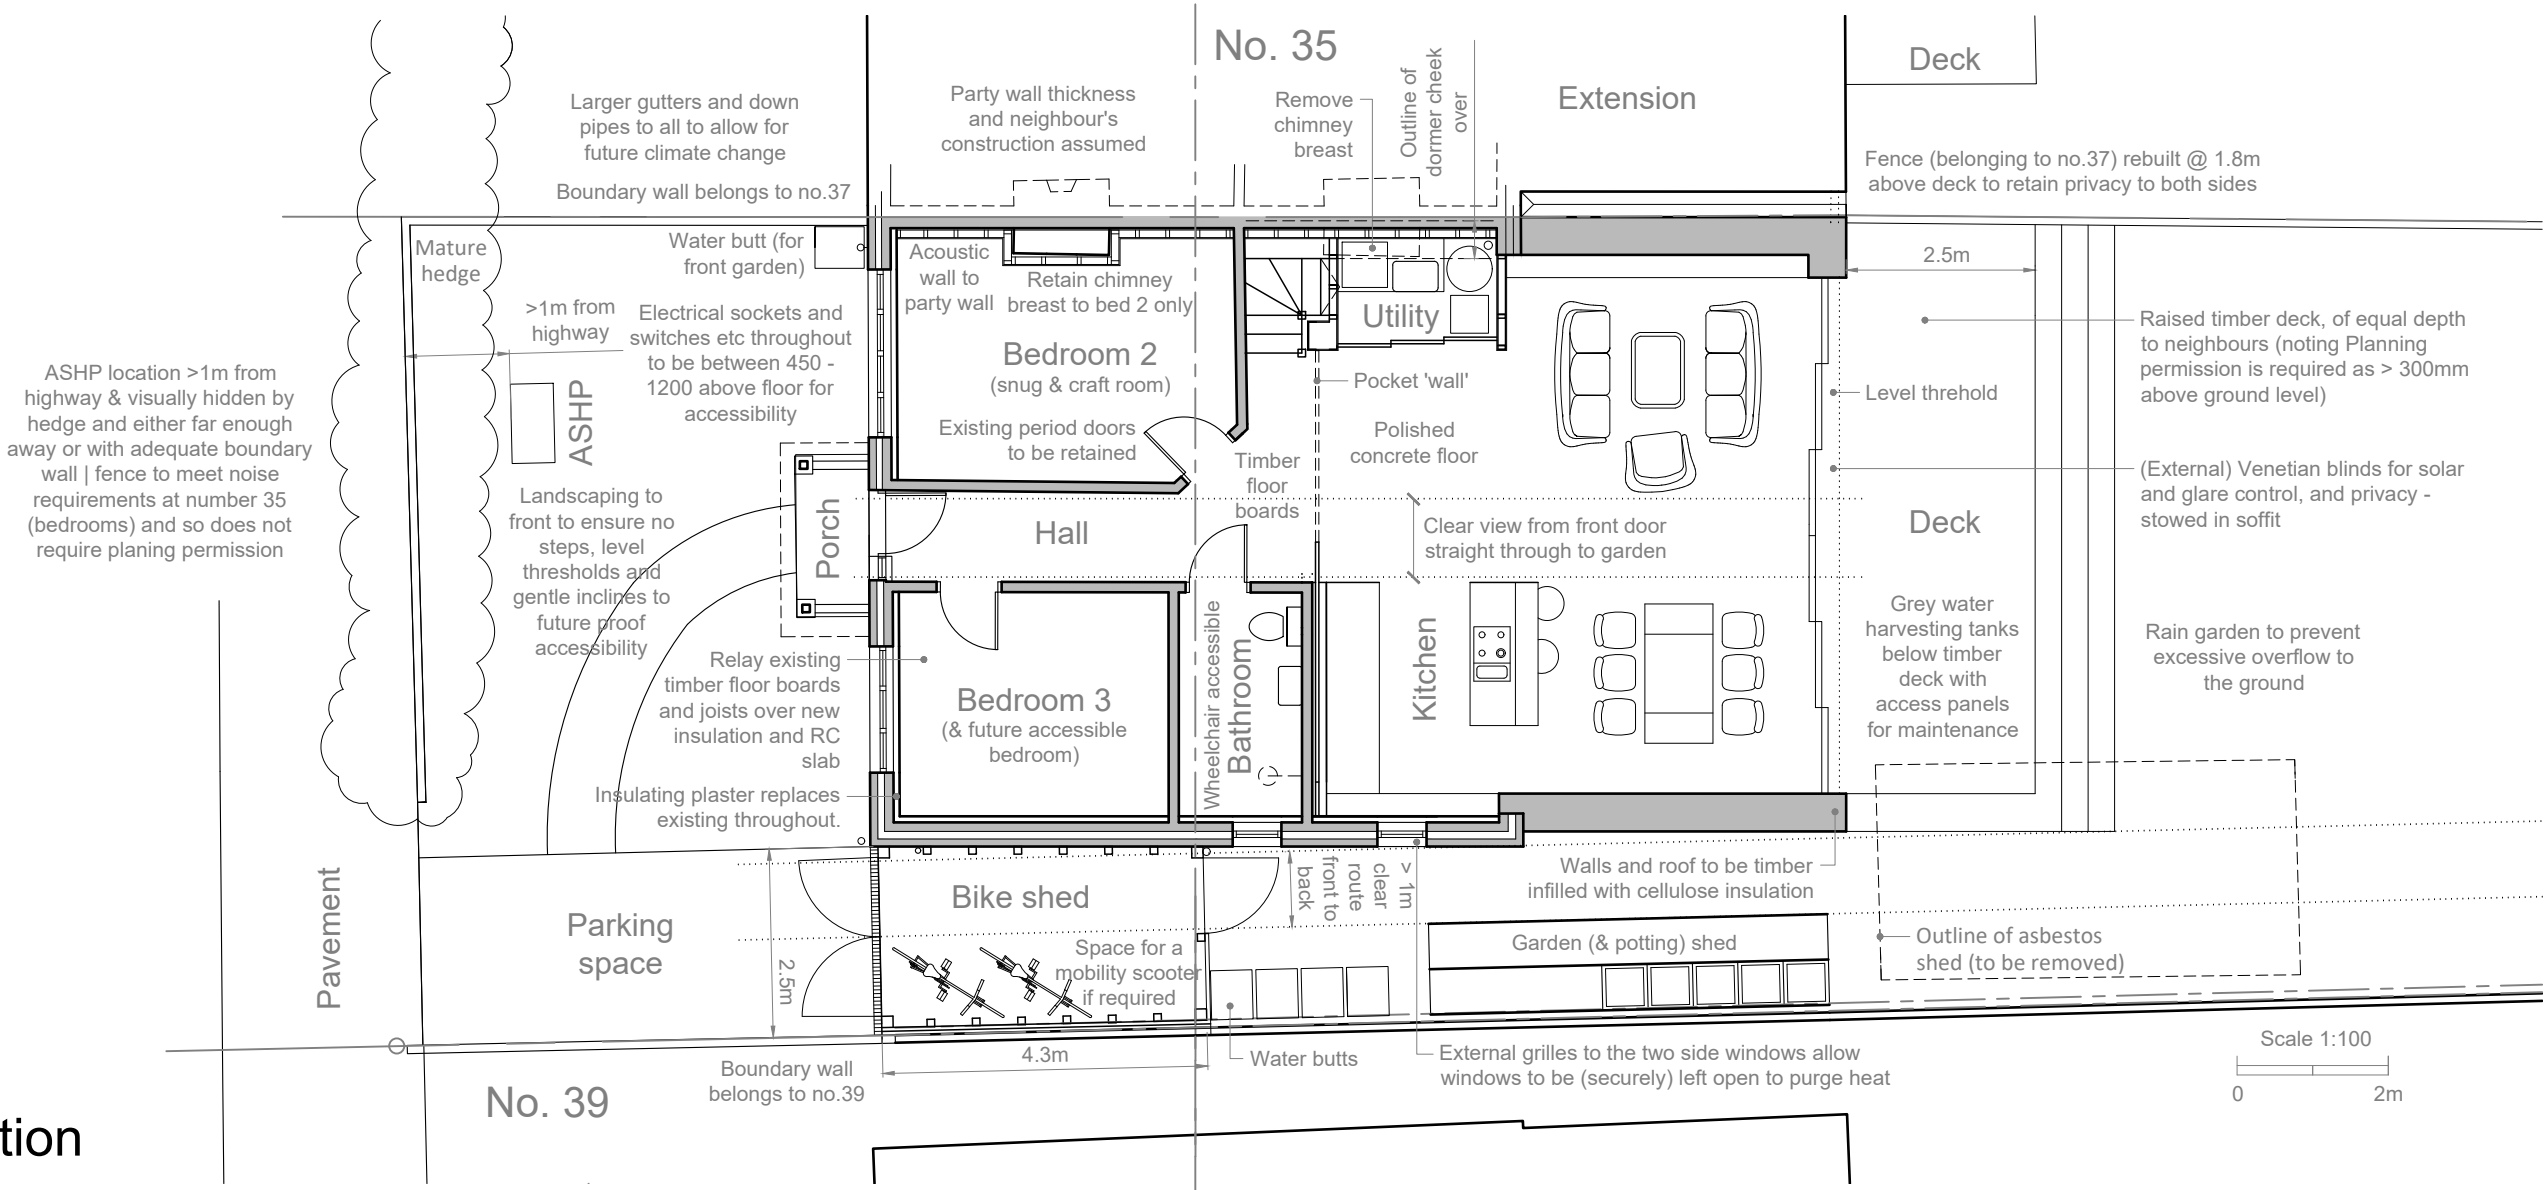


Proposed ground floor plan
Scale 1:100


PROPOSED

Proposed front 'WEST' elevation
Scale 1:100

Proposed rear 'EAST' elevation
Scale 1:100

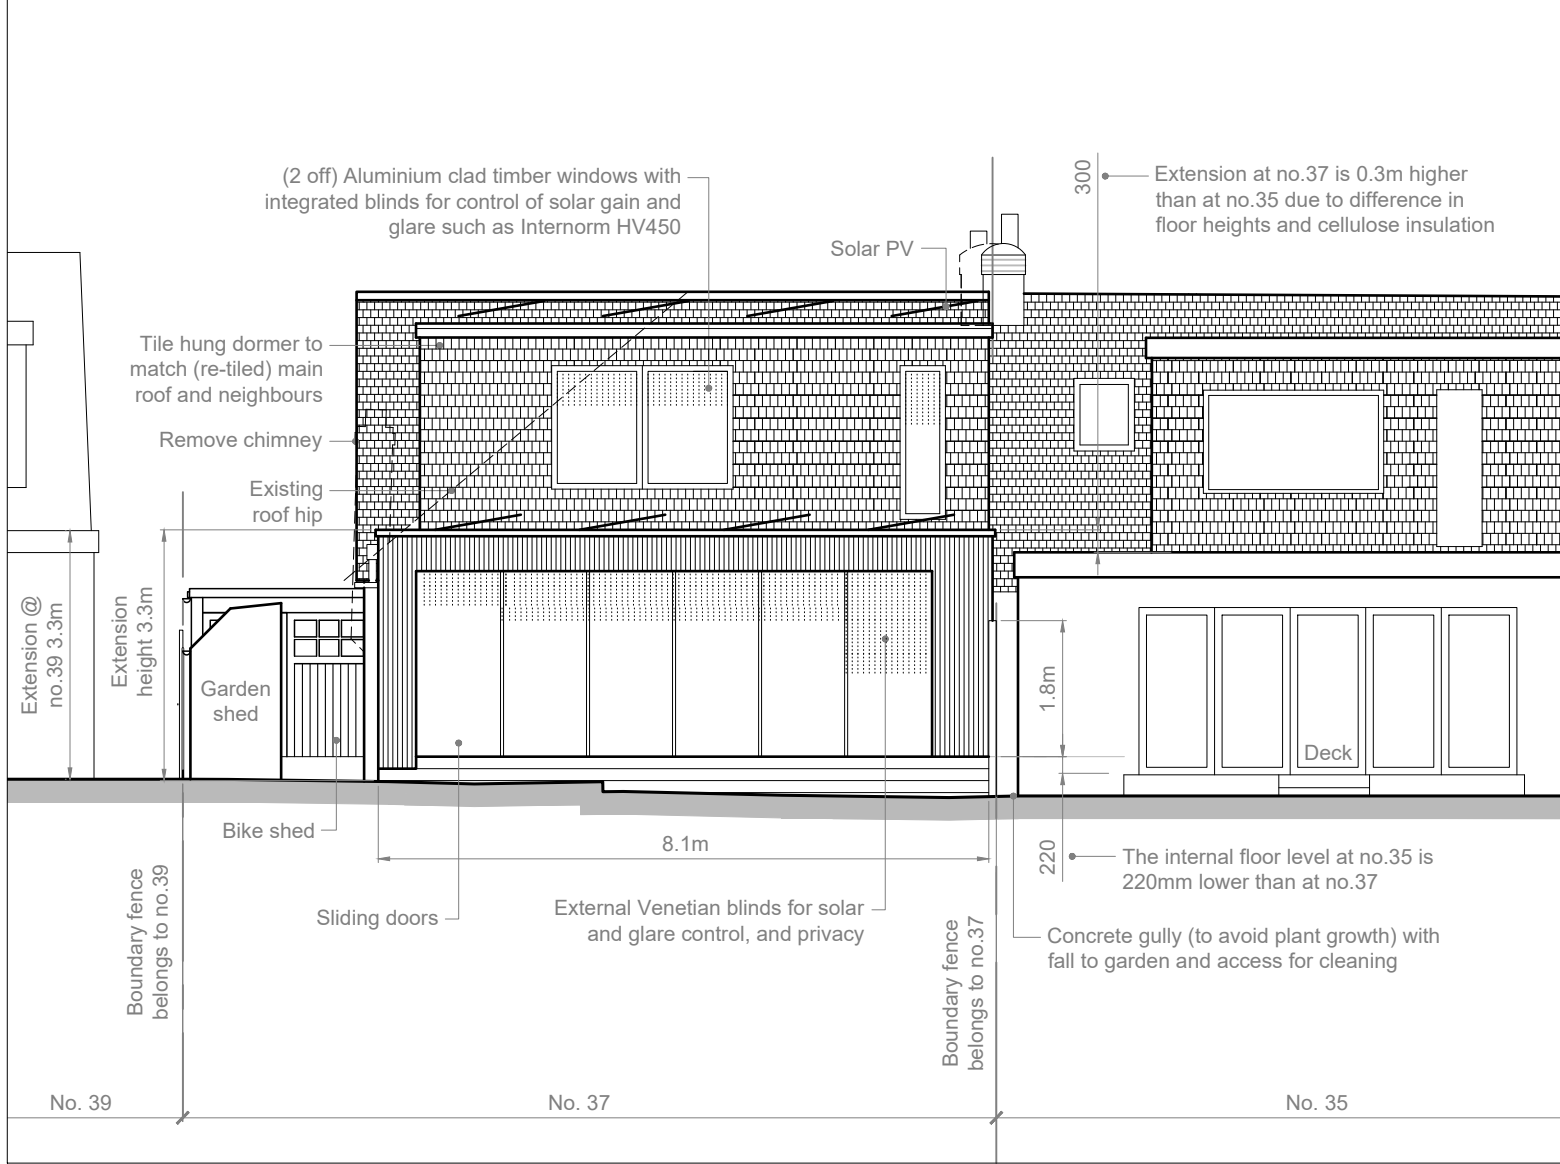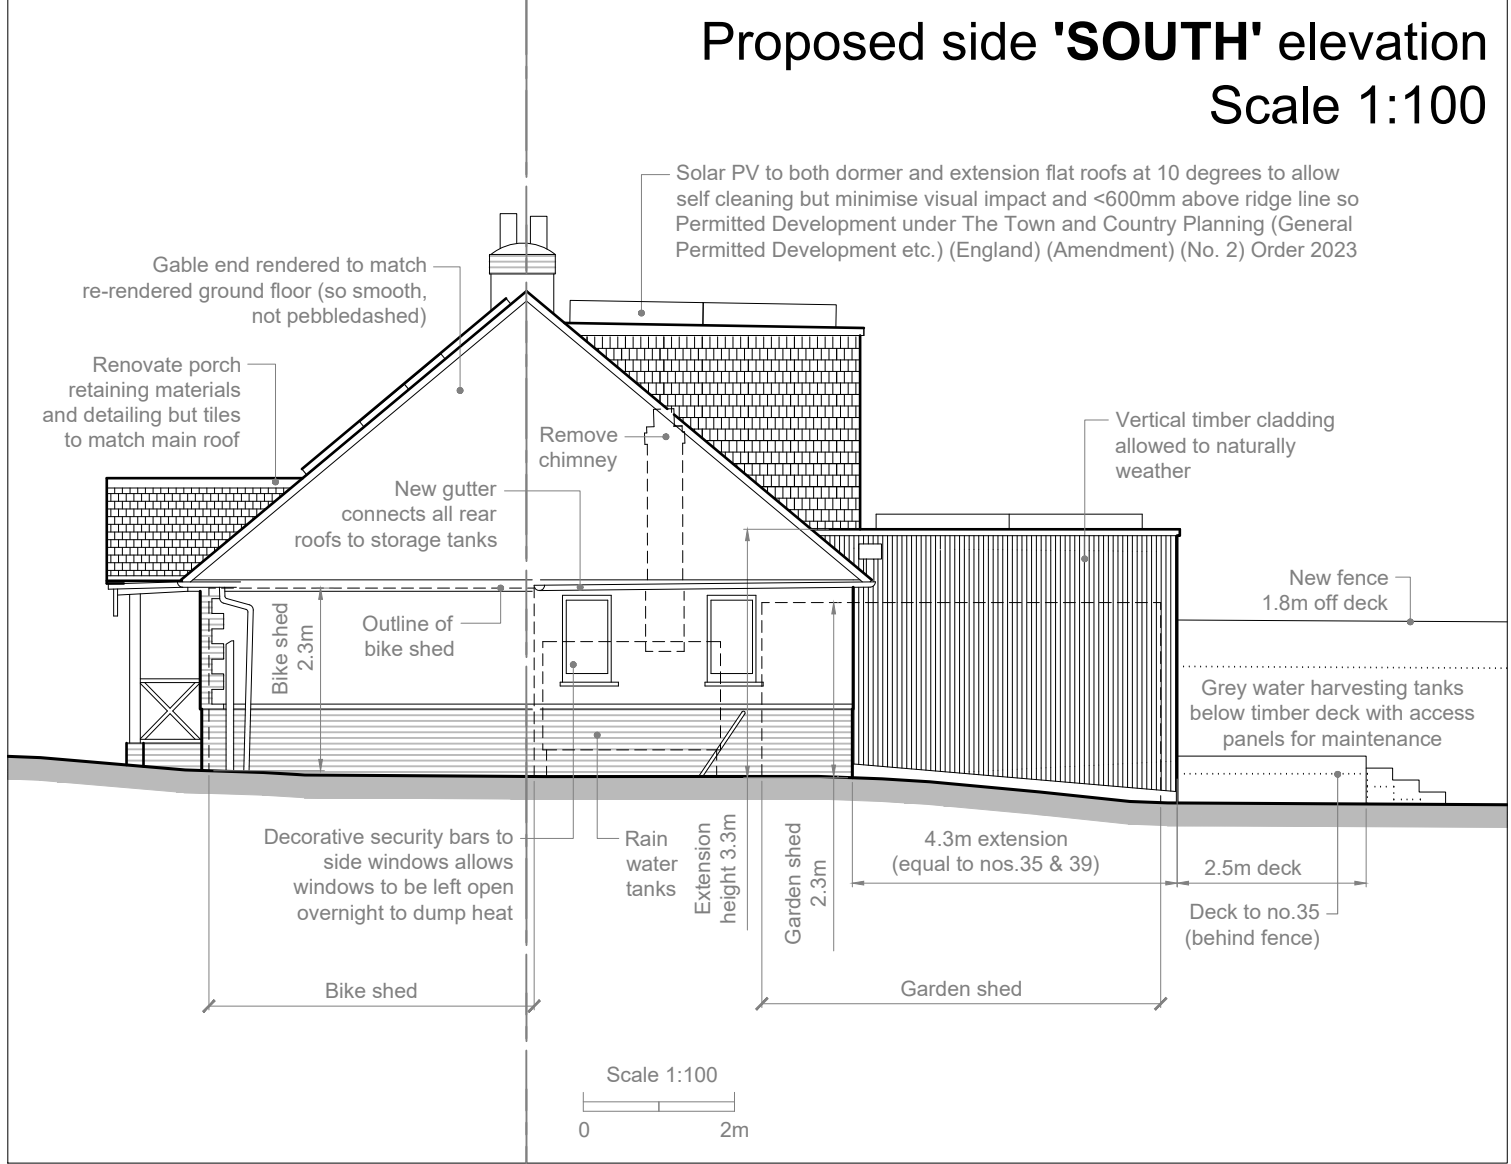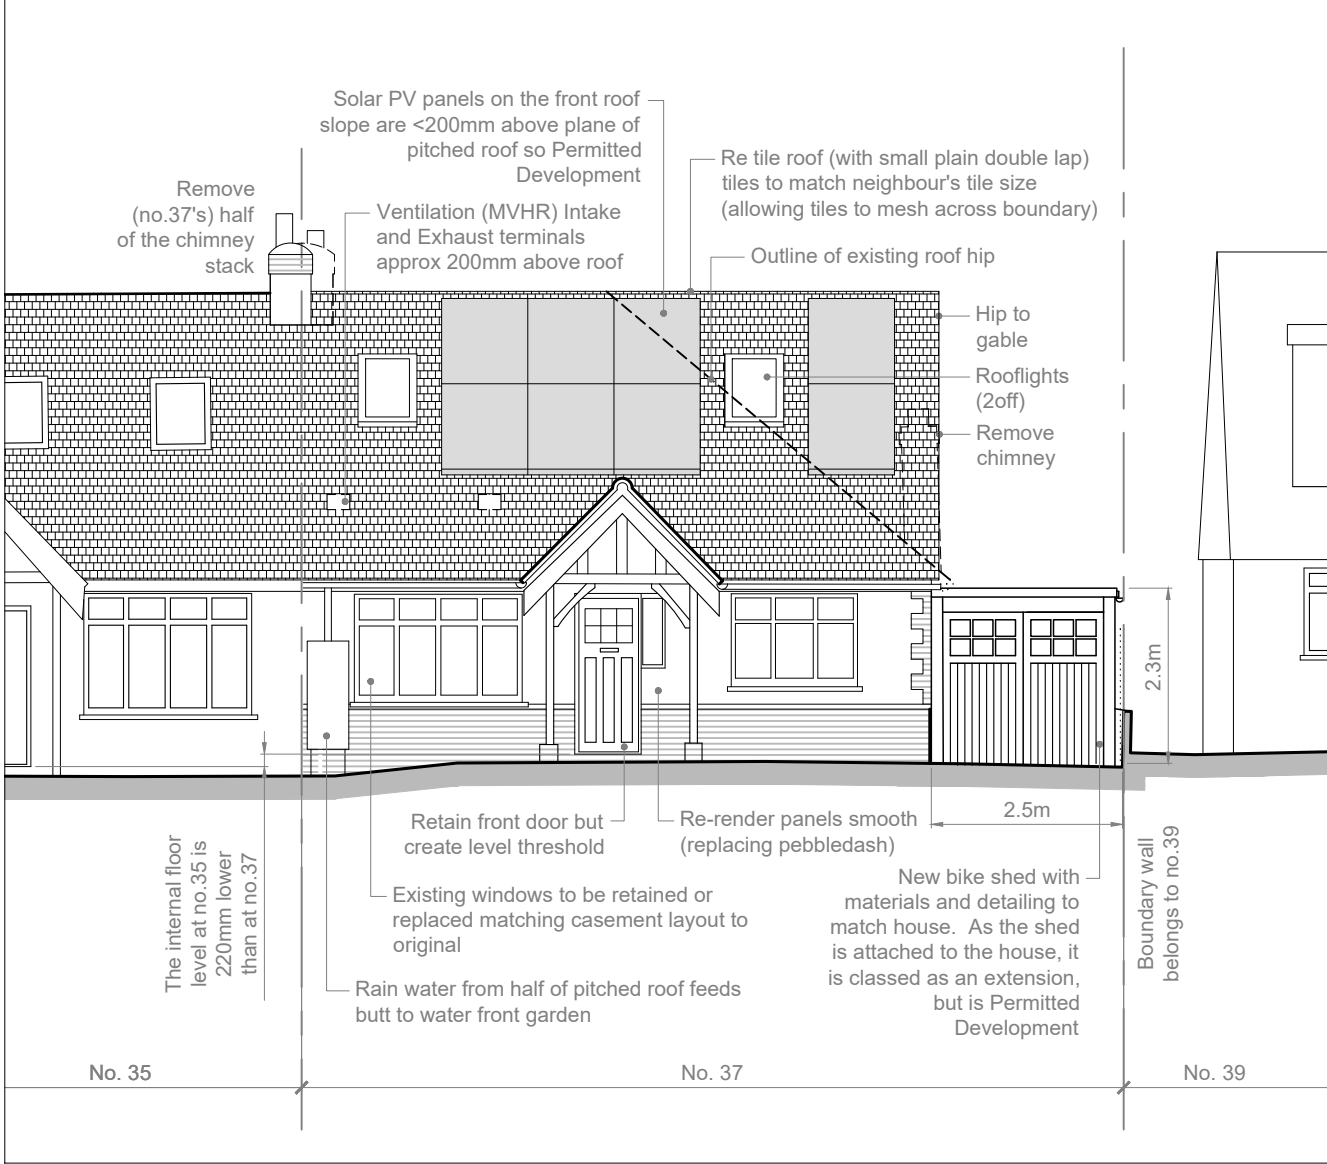

Existing front 'WEST' elevation
Scale 1:100

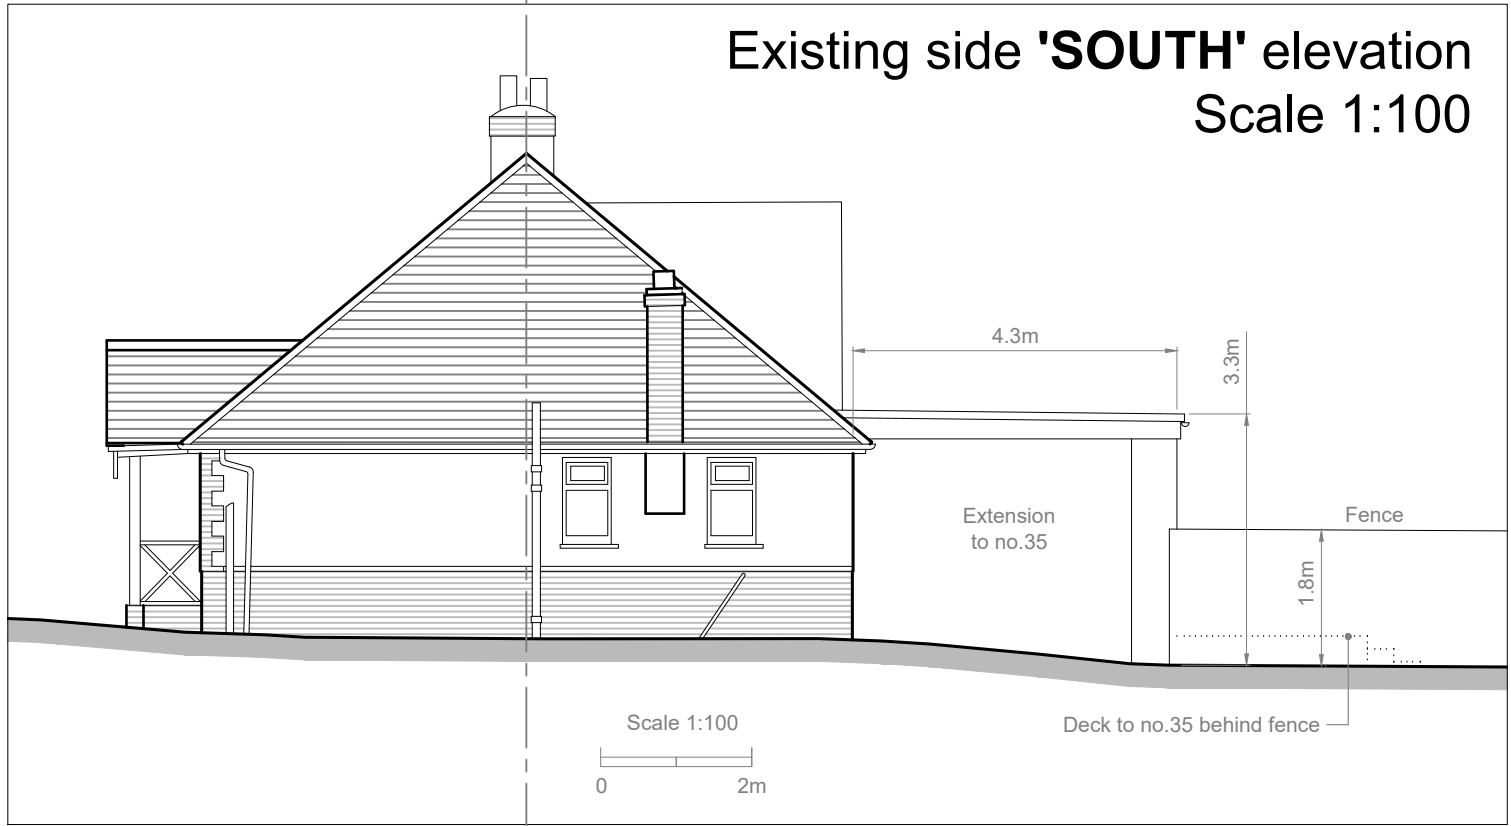

Existing side 'SOUTH' elevation
Scale 1:100



Existing rear 'EAST' elevation
Scale 1:100

EXISTING

Existing ground floor plan
Scale 1:100

