




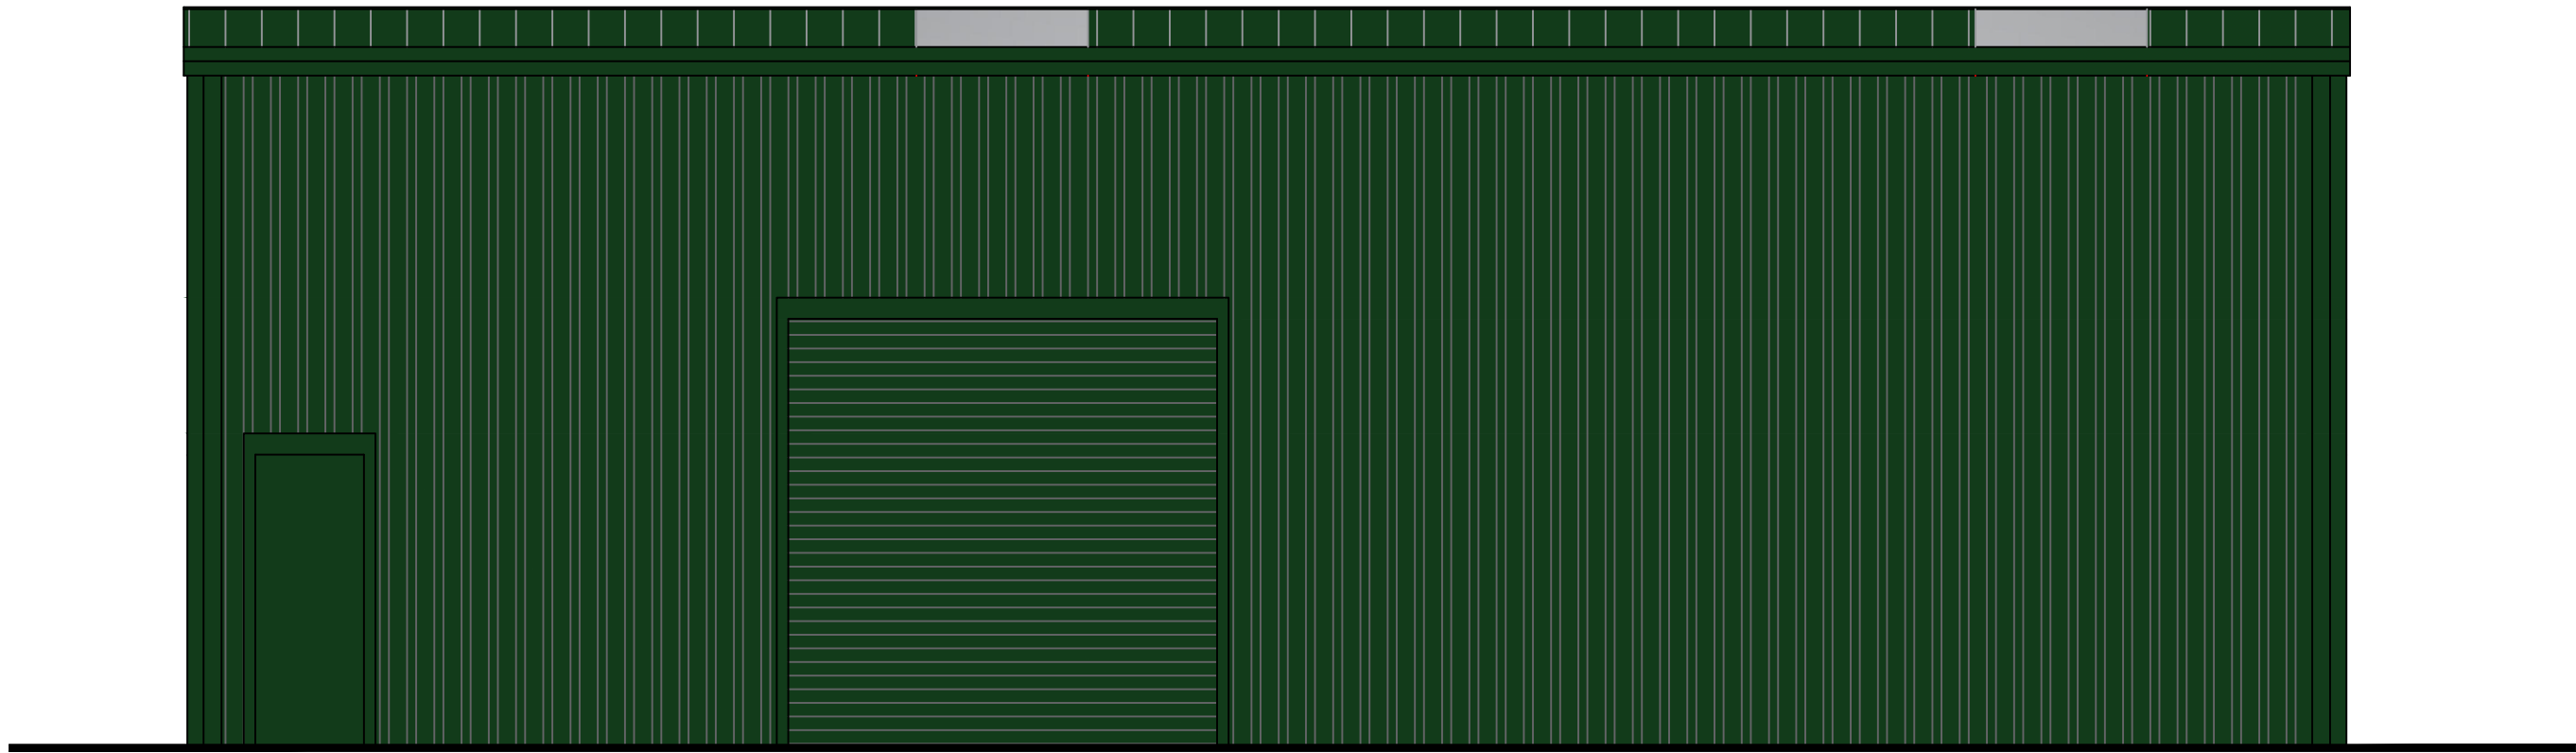


Existing Front Elevation (Scale 1:50)

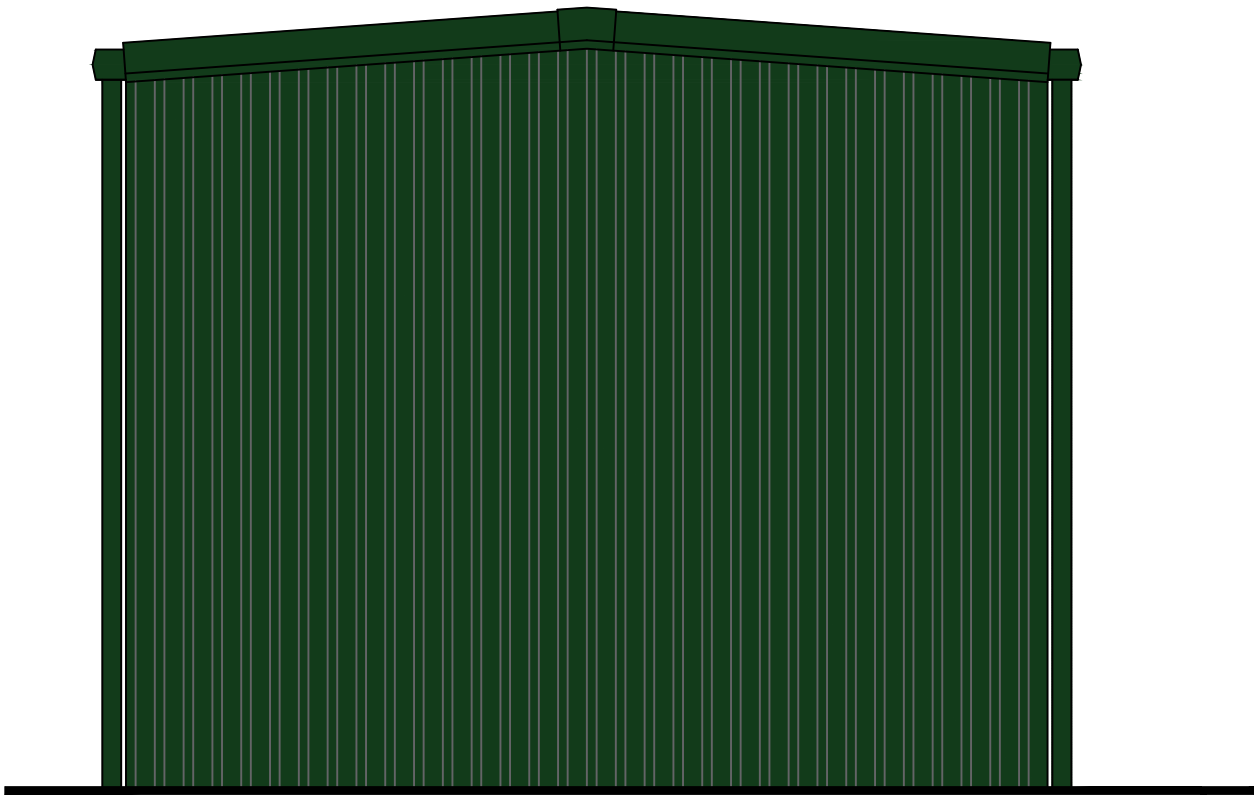


Existing Side Elevation (Scale 1:50)

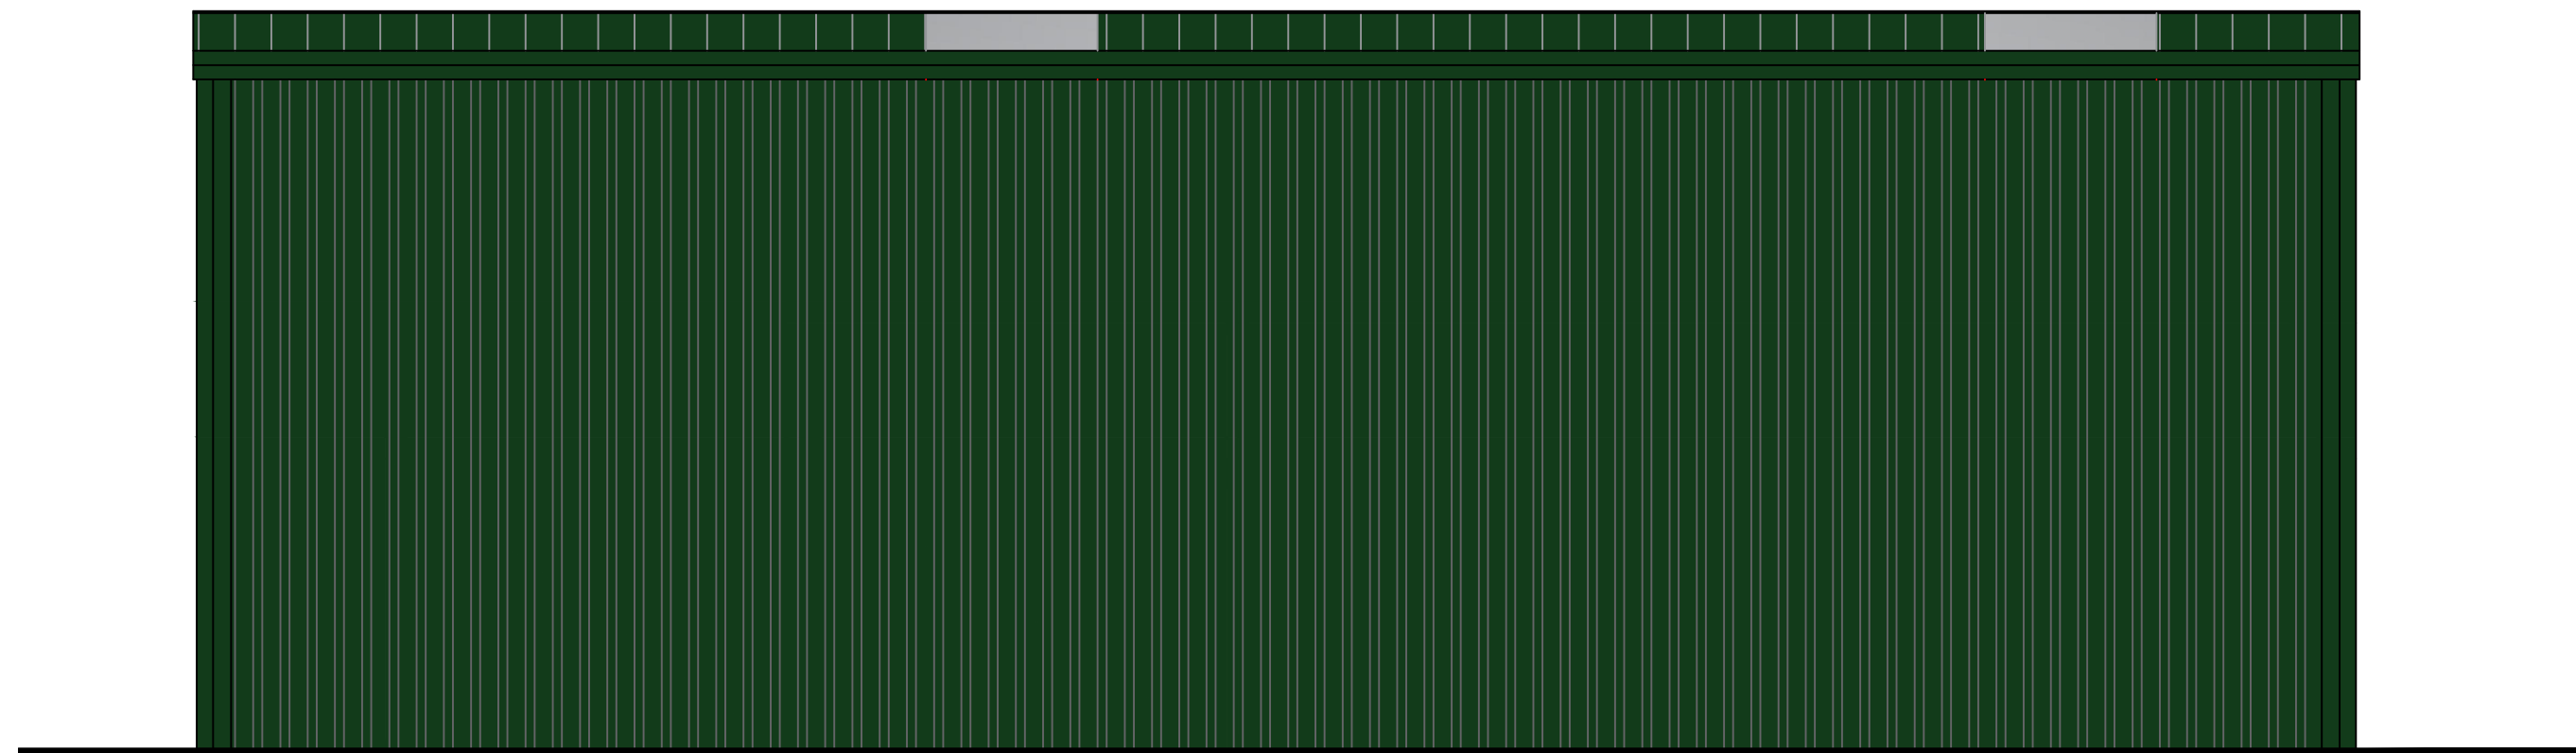


Existing Rear Elevation (Scale 1:50)

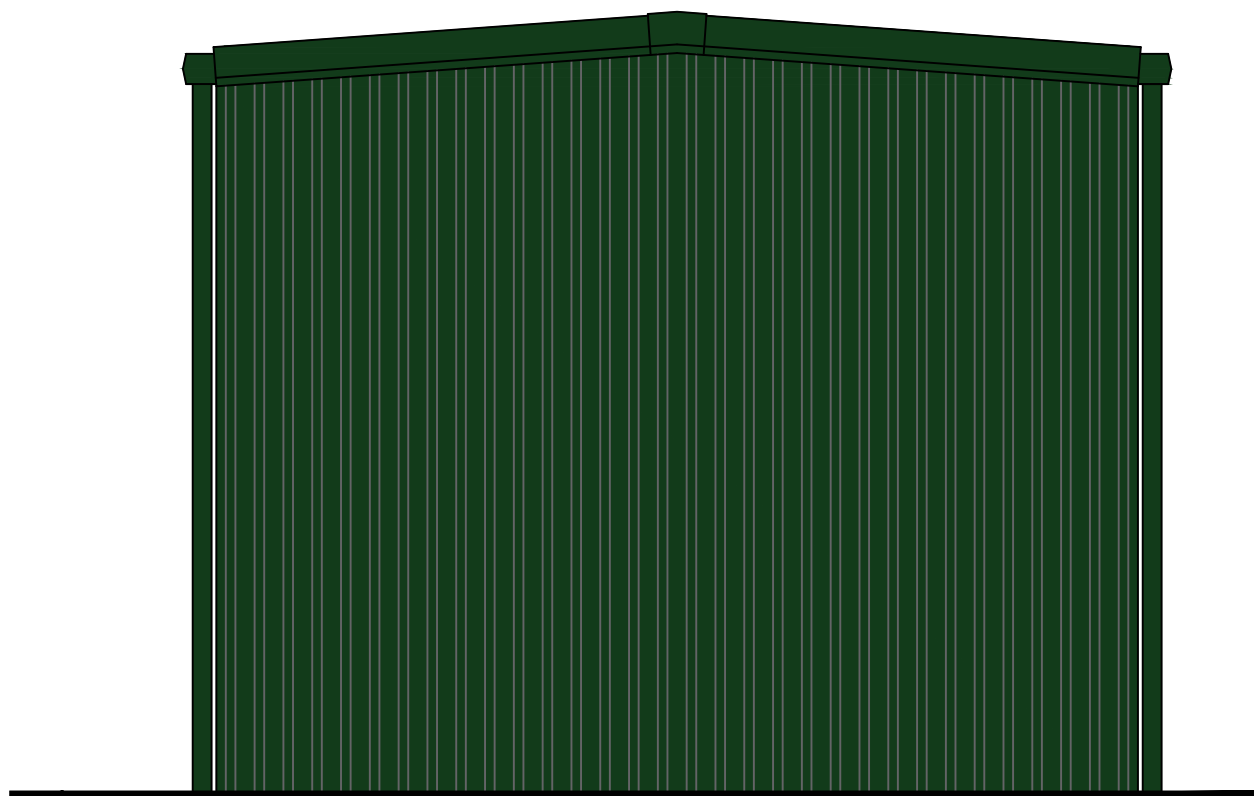

Existing Side Elevation (Scale 1:50)

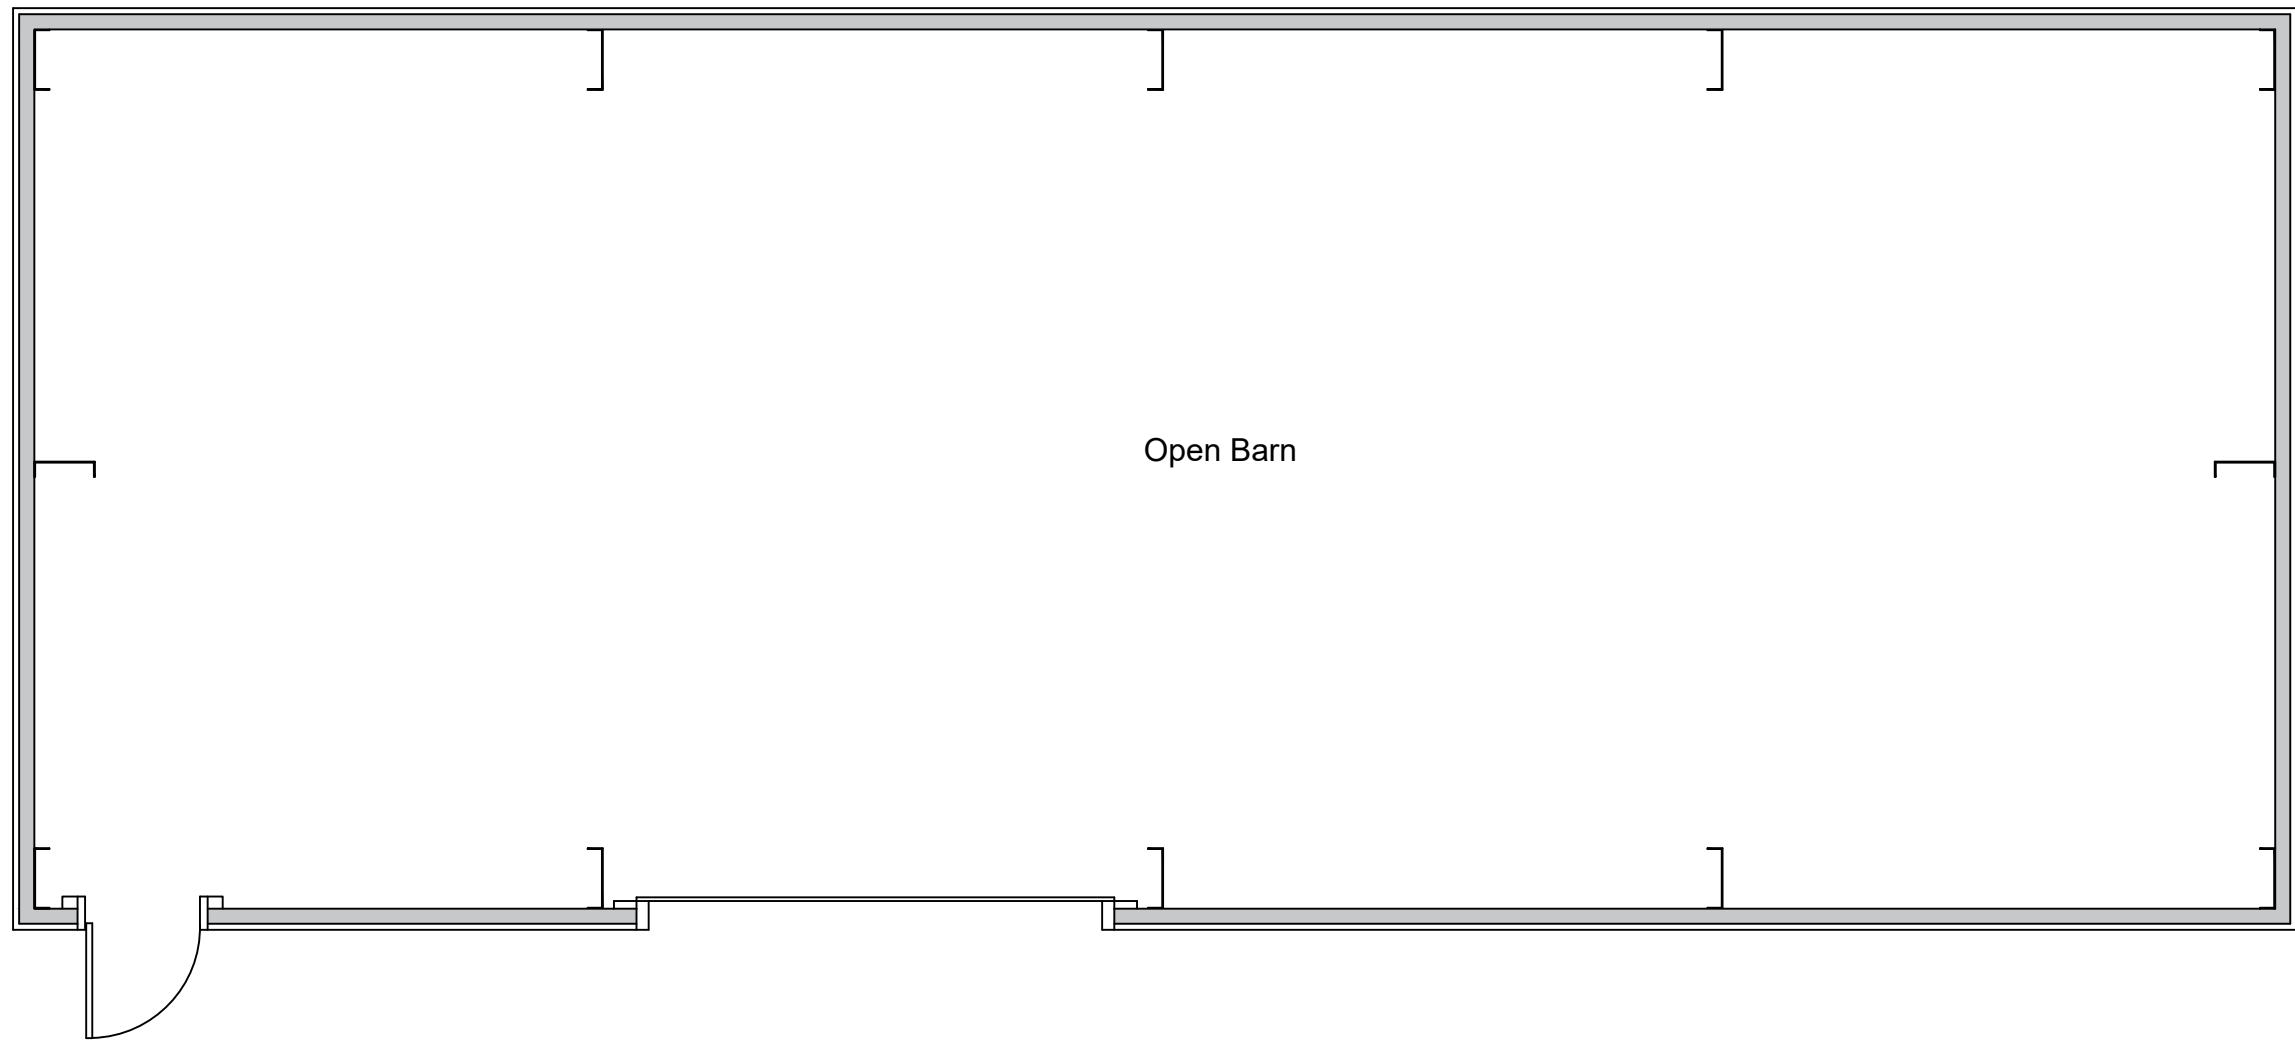

Existing Ground Floor Layout (Scale 1:50)

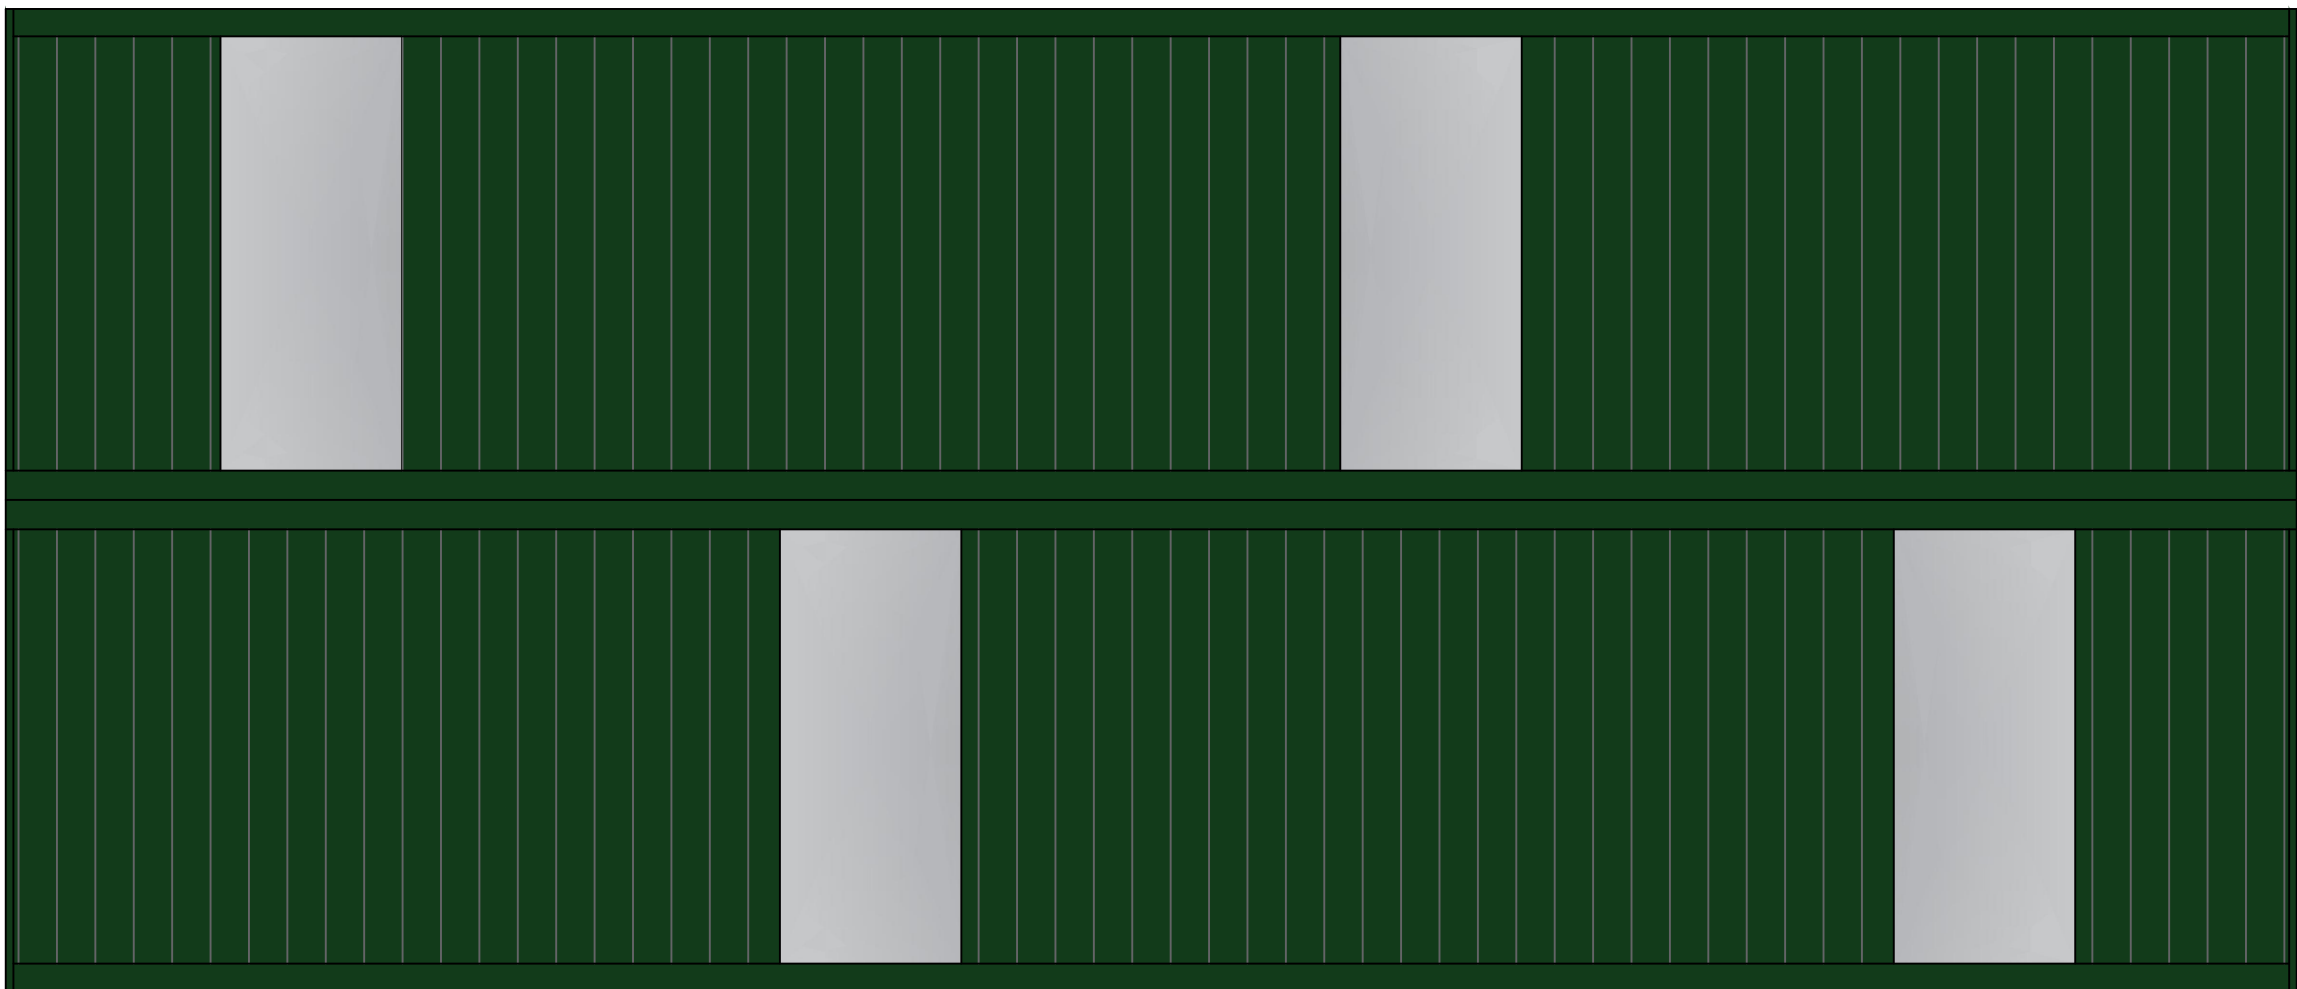

Existing Roof Plan (Scale 1:50)



revisions		
Downsview Associates Chartered Surveyors Little Acorns, Hargrave Lane, Charnington, West Sussex, RH20 3HZ Tel: 01323 765377 Mob: 0753 544652 Email: mail@downsview-surveyors.co.uk RICS		
address The Barn Oakridge House The Street Tullisburn RH20 3EP		
project Proposed conversion of barn to detached dwelling		
title Existing layouts and elevations		
scale: As noted @ A1	date: Feb 2026	revision:
drawing number 2025.498.01		