


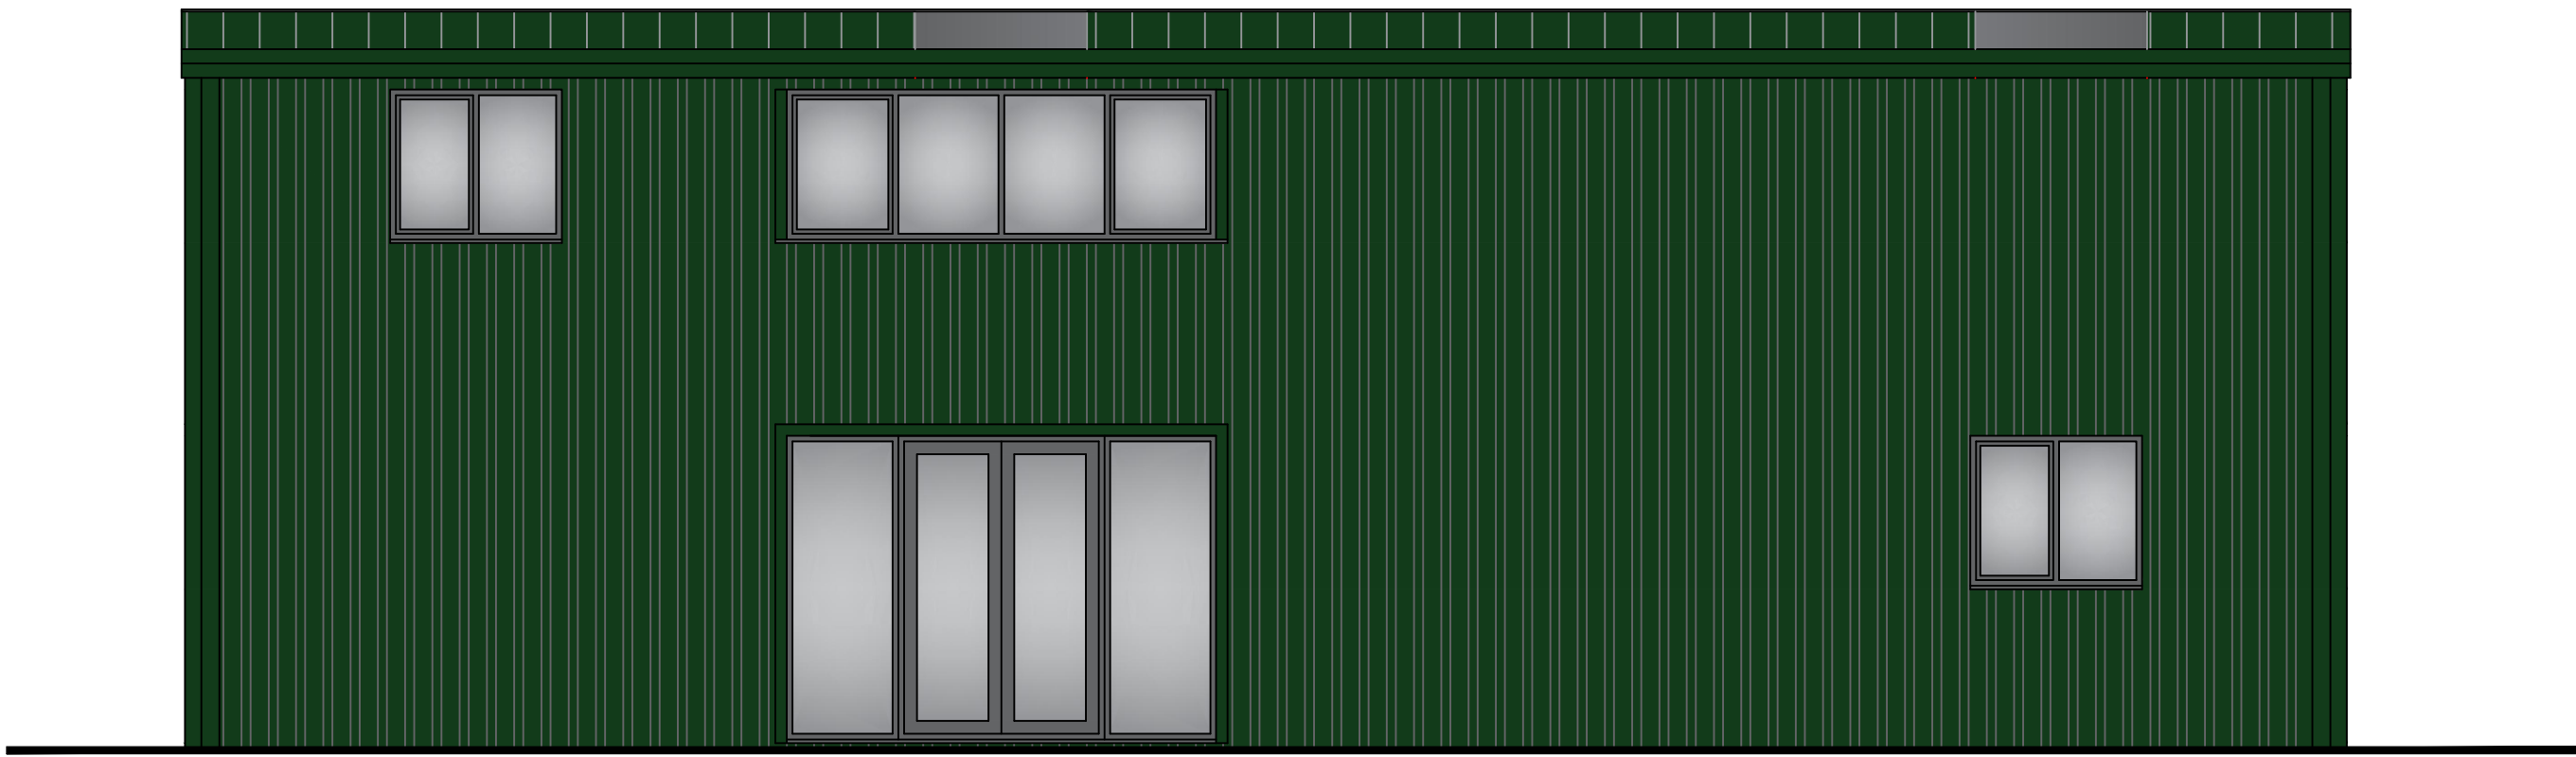

Proposed Front Elevation (Scale 1:50)




Proposed Side Elevation (Scale 1:50)




Proposed Rear Elevation (Scale 1:50)




Proposed Side Elevation (Scale 1:50)

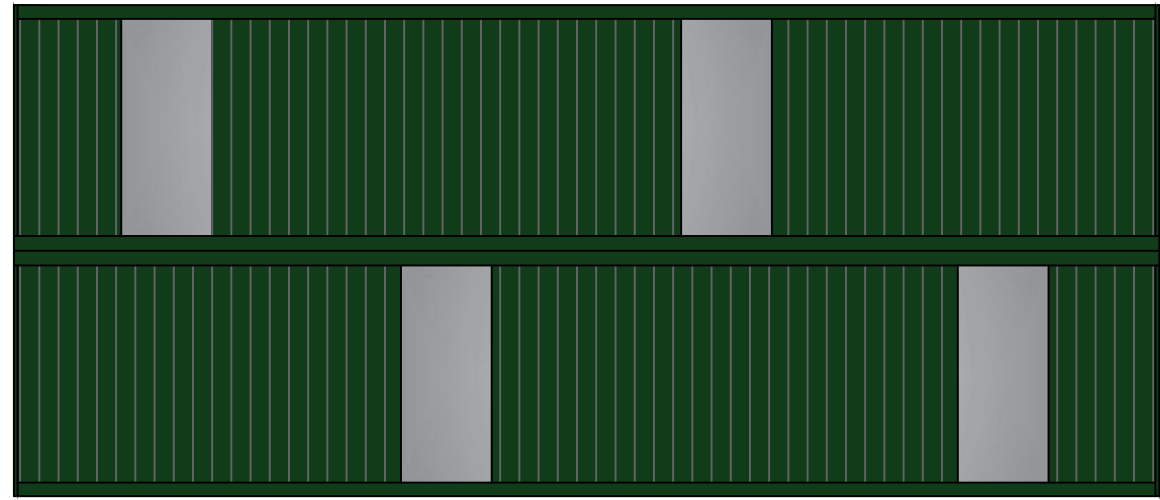


Proposed Roof Plan (Scale 1:100)

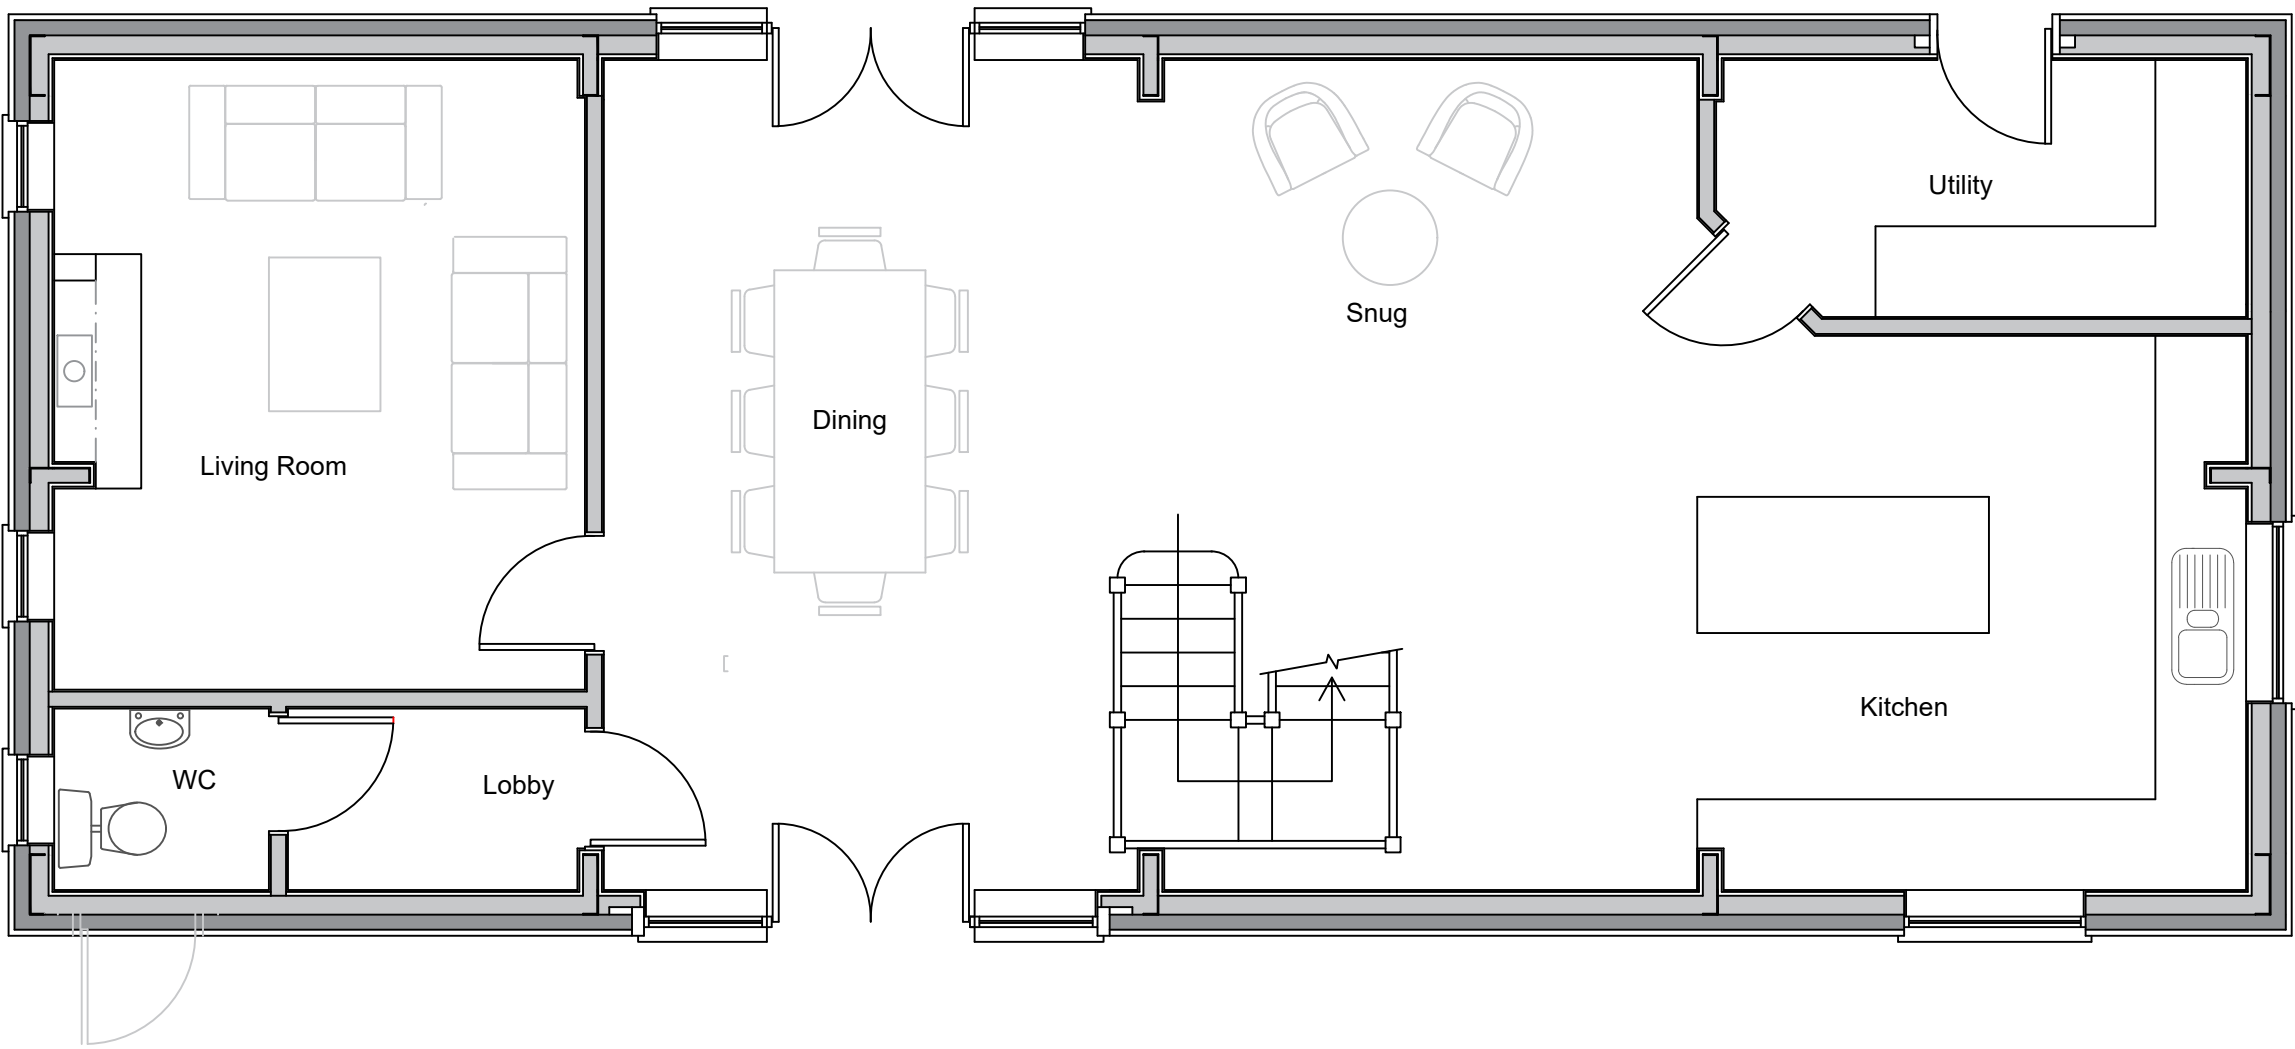

Proposed Ground Floor Layout (Scale 1:50)

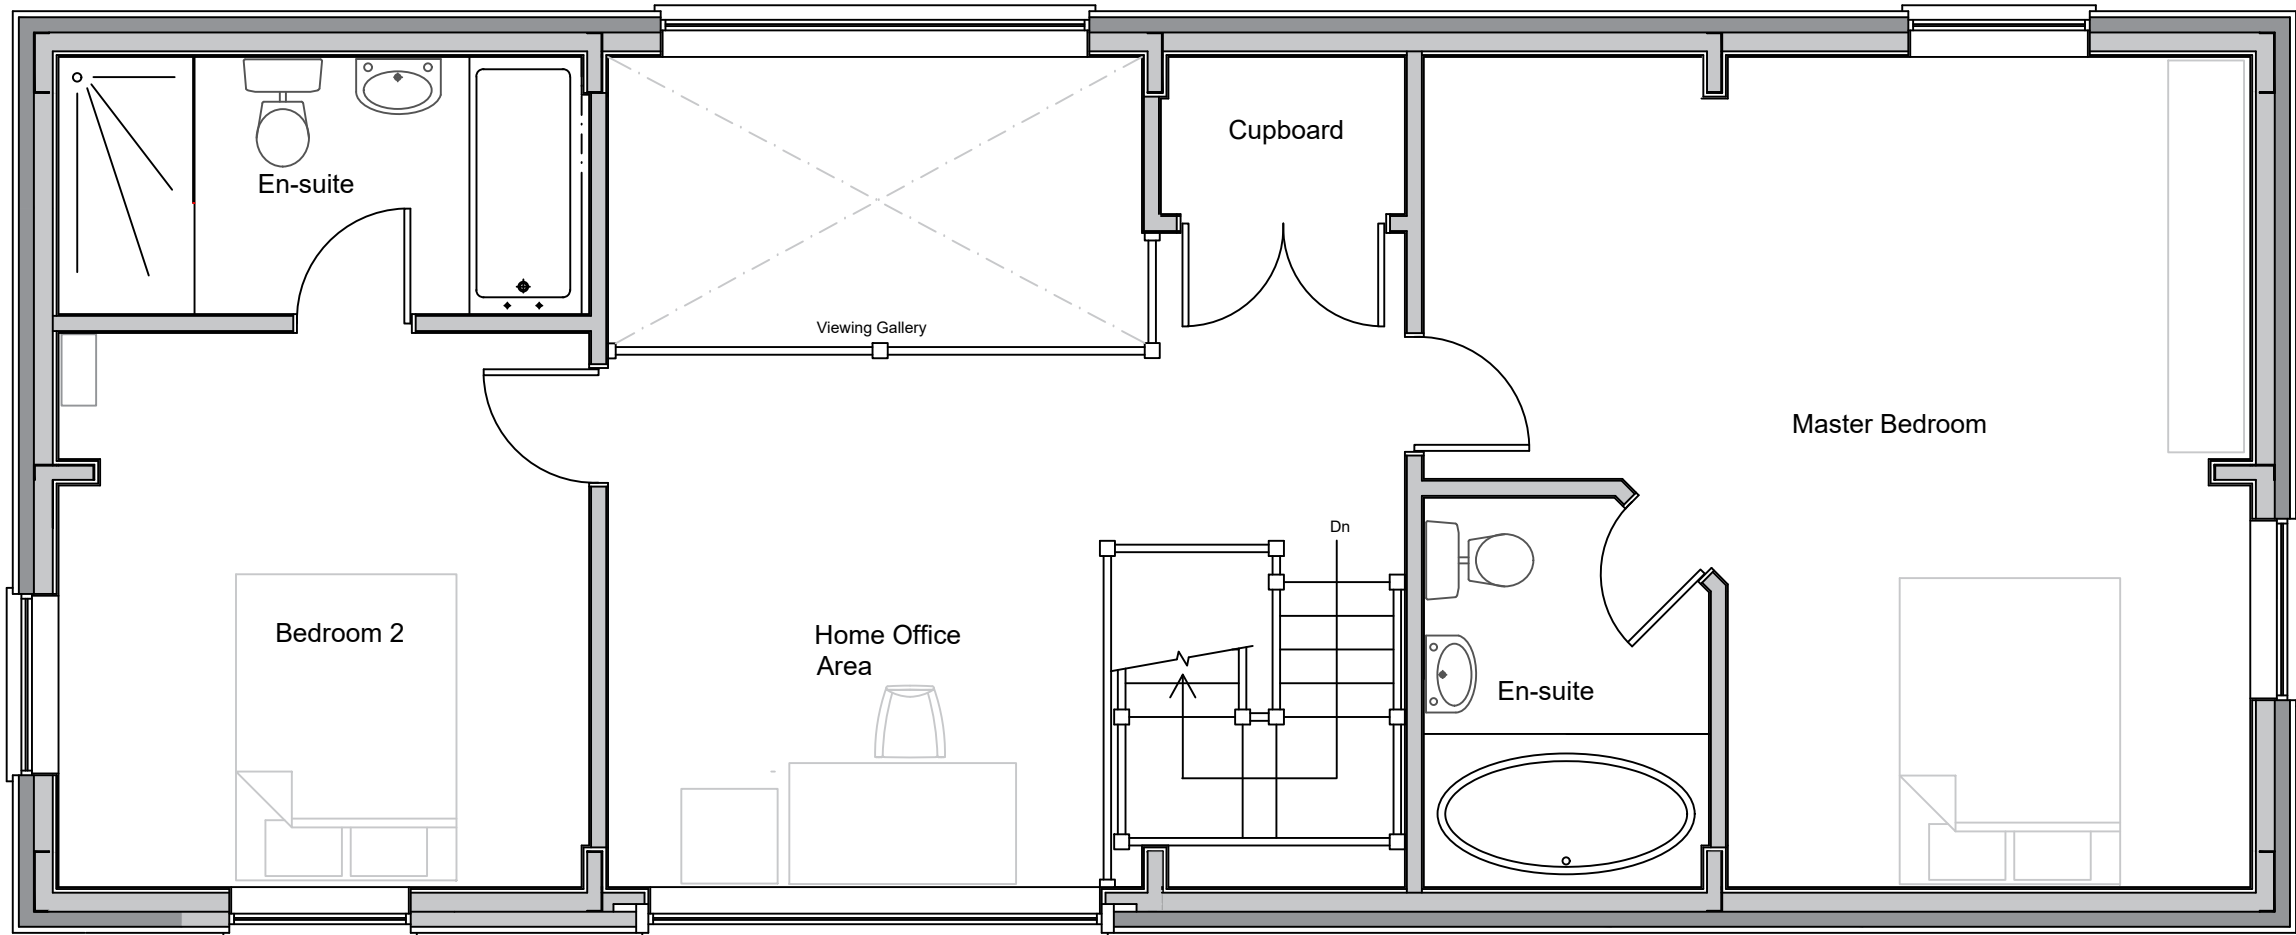

Proposed First Floor Layout (Scale 1:50)

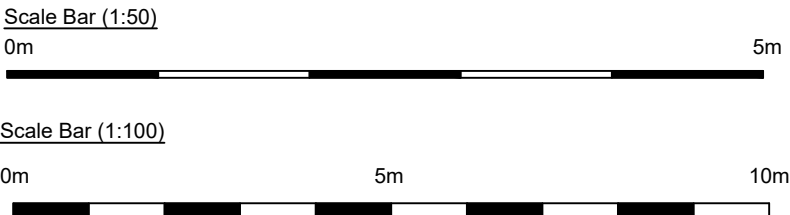

revisions

1

2

3

DOWNSVIEW

ASSOCIATES

Chartered Surveyors

Little Acorns, Hangers Lane, Storrington,
West Sussex, RH20 3JZ
Tel: 01323 842271 Mob: 0753 848585
Email: info@downsview.co.uk

RICS

address

The Barn
Overbridge House
The Street
Thurkham
RH20 3EP

project

Proposed conversion of barn to detached dwelling

150

Proposed layouts and elevations

scale:

As noted @ A1

date:

Feb 2026

revision:

drawing number

2025.498.02