


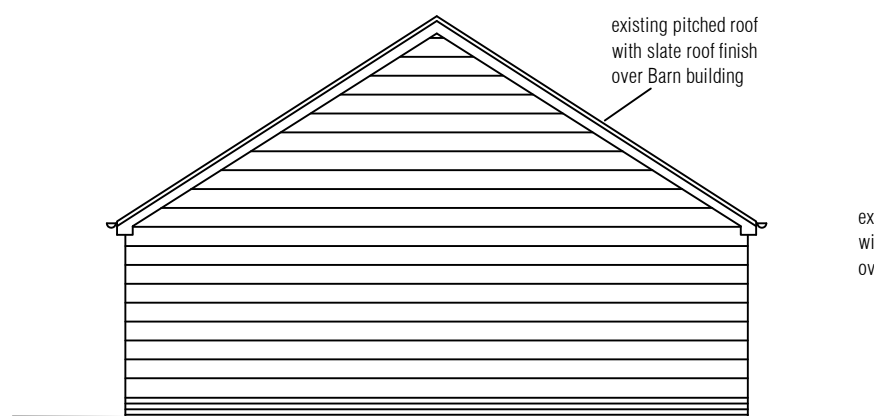


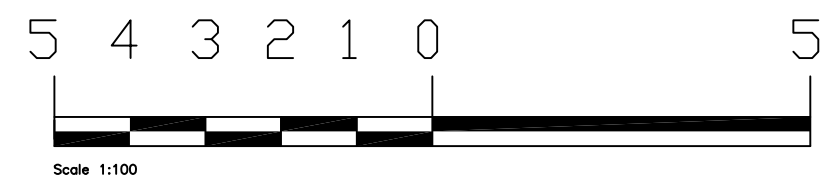


EXISTING SIDE ELEVATION OF BARN

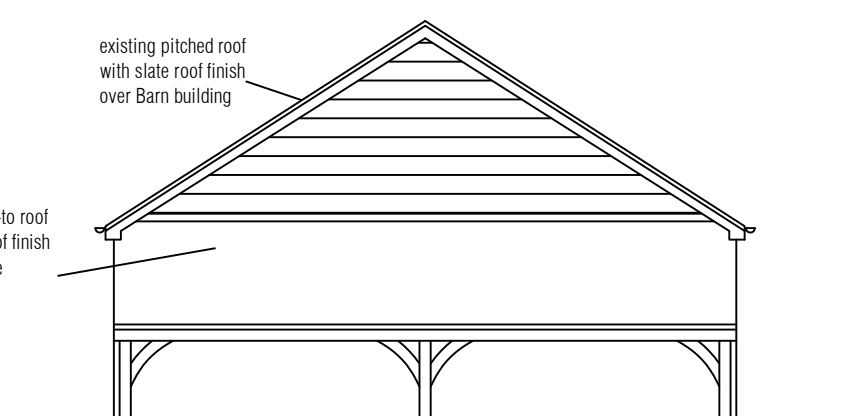

EXISTING SIDE ELEVATION OF BARN

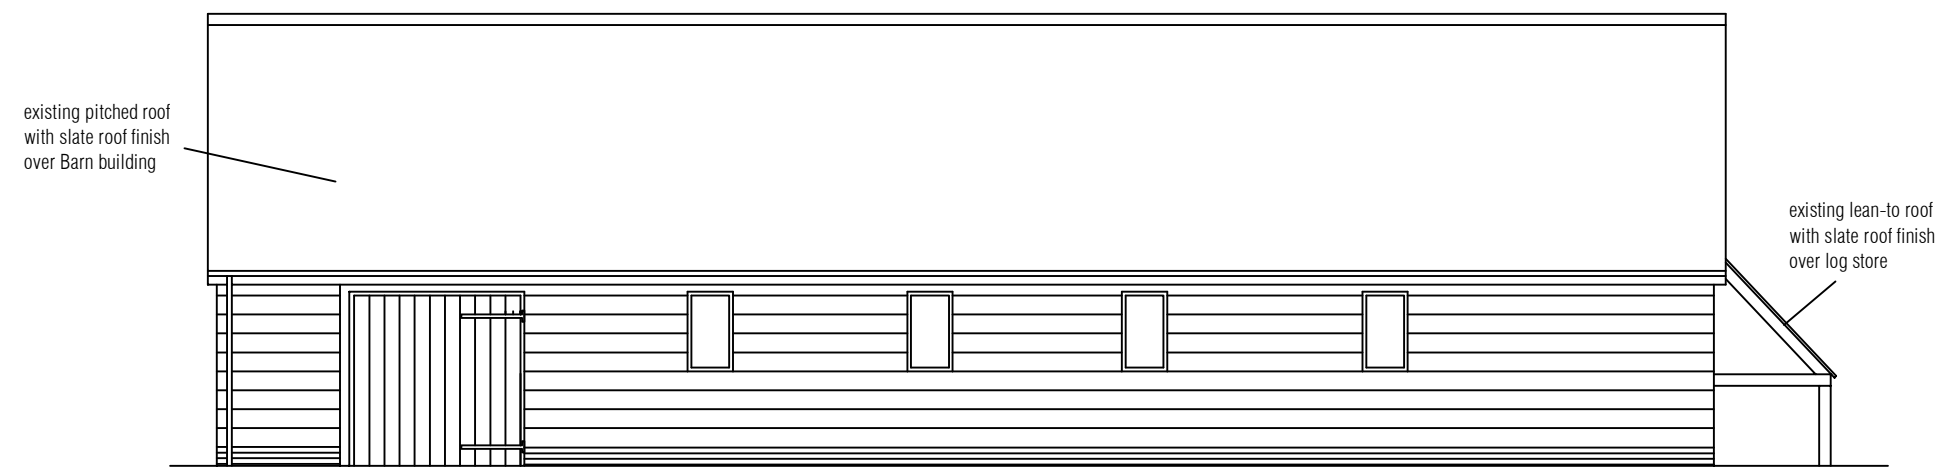

EXISTING FRONT ELEVATION OF BARN

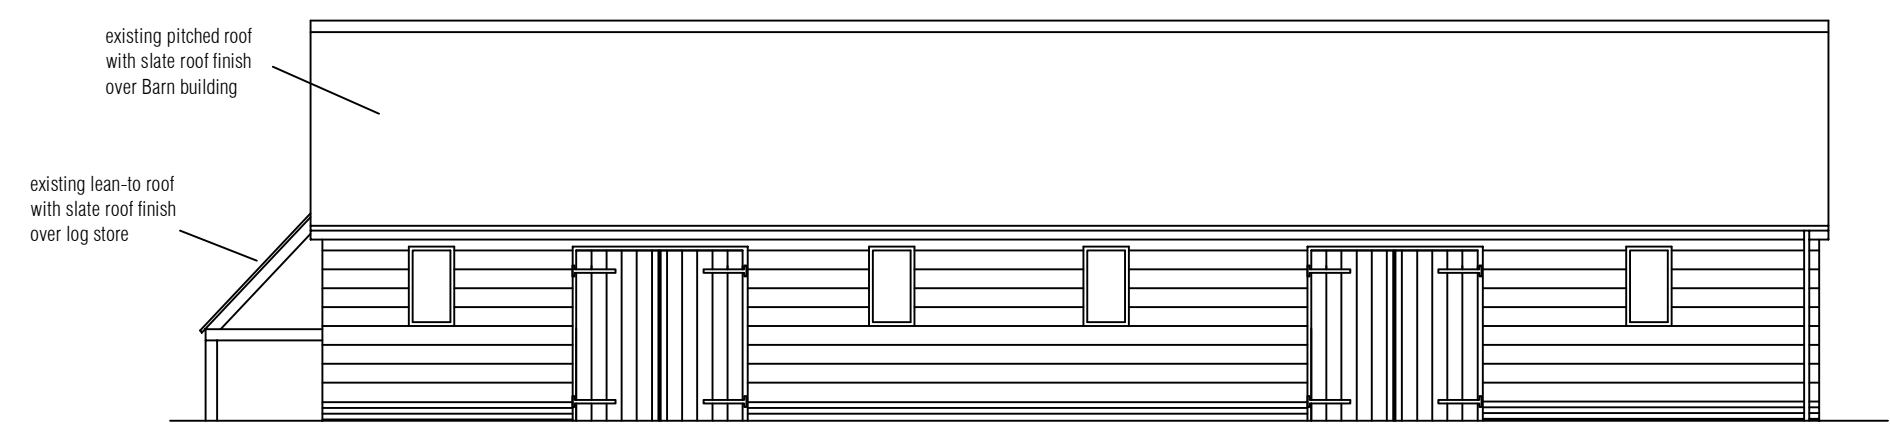

EXISTING REAR ELEVATION OF BARN

NOTES:

This drawing is not a working drawing, and is only for the purpose of the following:-

A- Planning Submission

The main contractor is responsible for Informing the lead designer of any discrepancy on, or between, this drawing and any other relevant document.

Boundaries, angles, and dimensions are to be checked by the main contractor prior to work commencing.

Written dimesions only to be used from this drawing. If in doubt consult the lead designer for clarification.

STUDIO CHARRETTE

A: The Clubhouse, 50 Grosvenor Hill, London, W1K 3QT
W: www.studiocharrette.co.uk

Client

Hugh Martin

Project Title

Bonwycks Place, Ifield
Wood, Ifield, Crawley
RH11 0LE

Drawing Title
solar panel installation

existing elevations

Drawing No. SC / 25 / 613 - 101			
Scale 1:100 @ A3	Date - March 2026	Planning	
		Building Control	
		Client	
		Sketch	
		Information	
		Created By A Mc	
	Check By		

This drawing and the copyright, design rights and all other intellectual property rights in it belong to Studio Charrette Ltd. No licence or assignment of any such rights is granted hereunder. This drawing is not to be copied or divulged to a third party without written permission.