



APPLICATION FOR PLANNING PERMISSION
SINGLE STOREY REAR EXTENSION

SITE LOCATION PLAN
AREA 2 HA
SCALE 1:1250 on A4
CENTRE COORDINATES: 515712, 129968

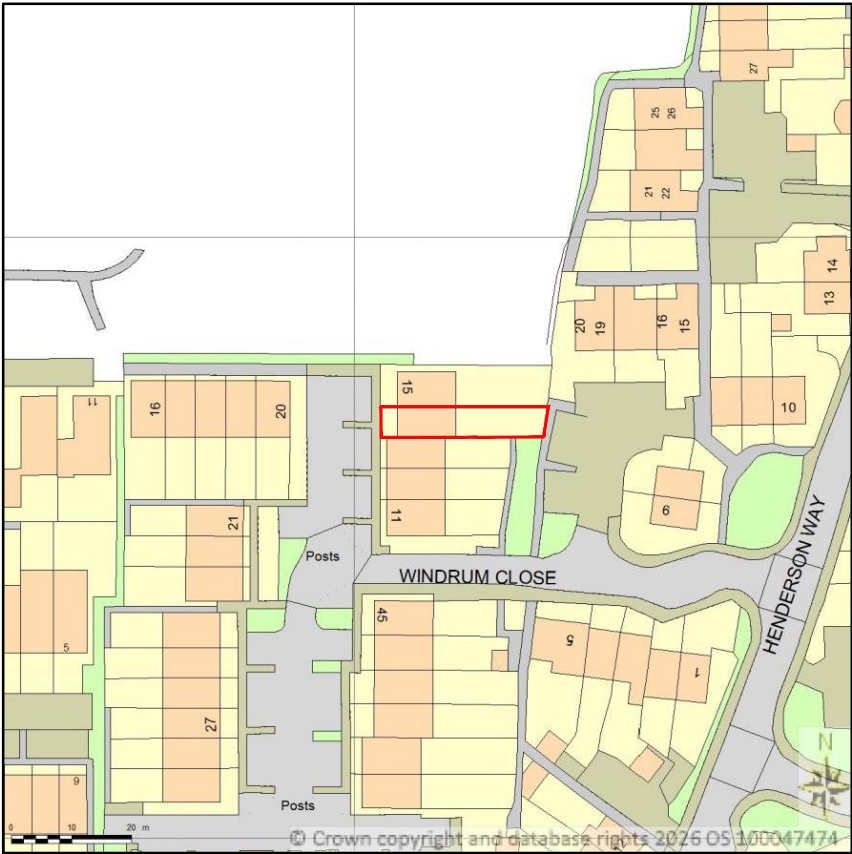

Supplied by Streetwise Maps Ltd
www.streetwise.net
Licence No: 100047474
21/04/2026 13:55

LOCATION PLAN
Scale : 1:1250

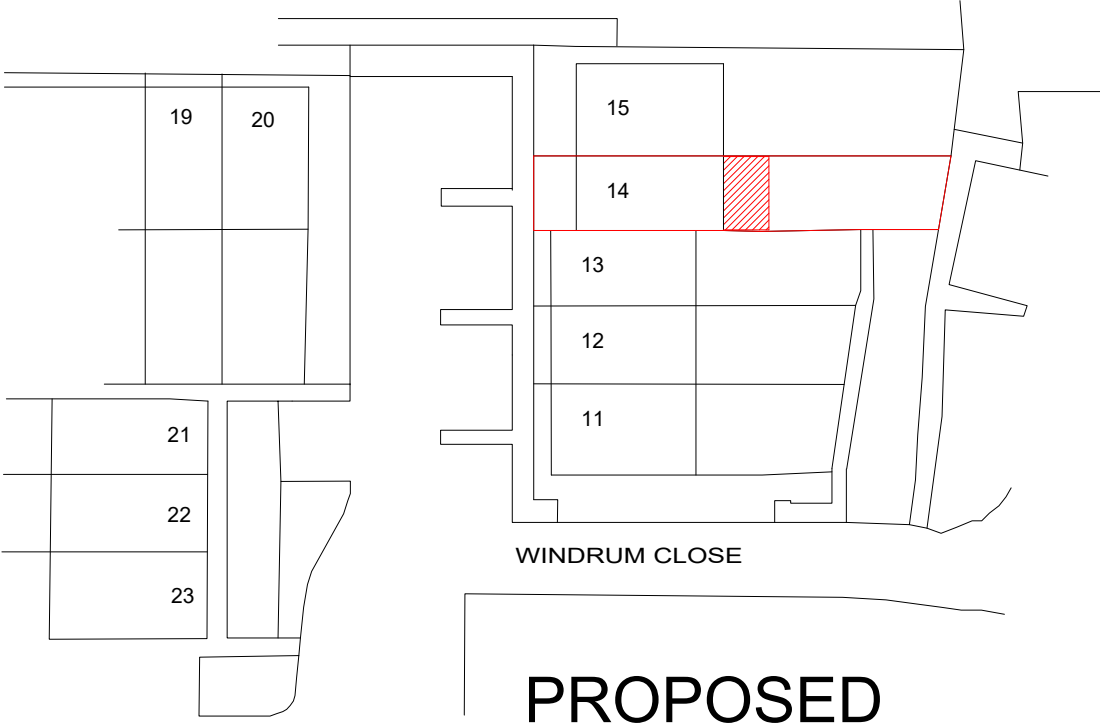

SITE PLAN
Scale : 1:500

K K K KALSI DESIGN
Architectural & Building Control Plans
& Structural Design Services

Tel: 07930966049
Email: gskalsi@btinternet.com

NOTES:

NOT FOR CONSTRUCTION

Client
Mr & Mrs Biju.
Job Title
14 Windrum Close, Horsham. West Sussex. RH12 1XR

Scale
1: 100
Size
A3
Drawn by
GSK
Date
APRIL 2026

No.	DESCRIPTION	DATE
Drawing Title LOCATION & SITE PLAN		
Drawing No.		
3926	P	01