




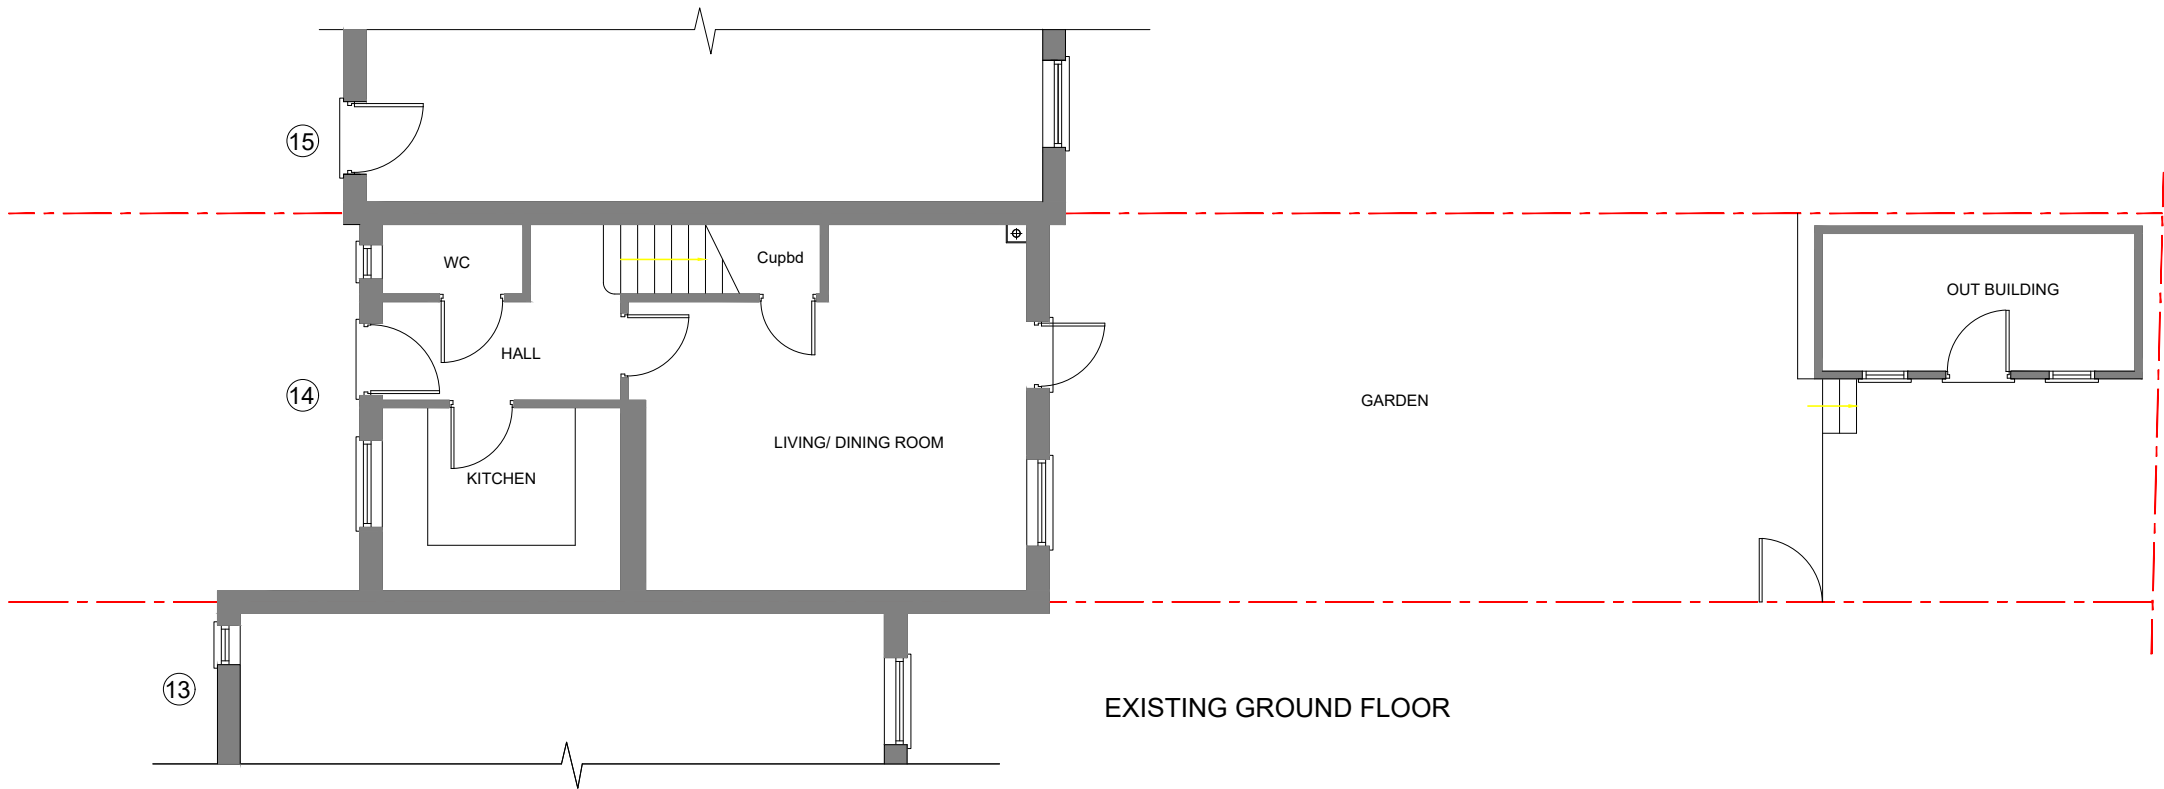


EXISTING GROUND FLOOR

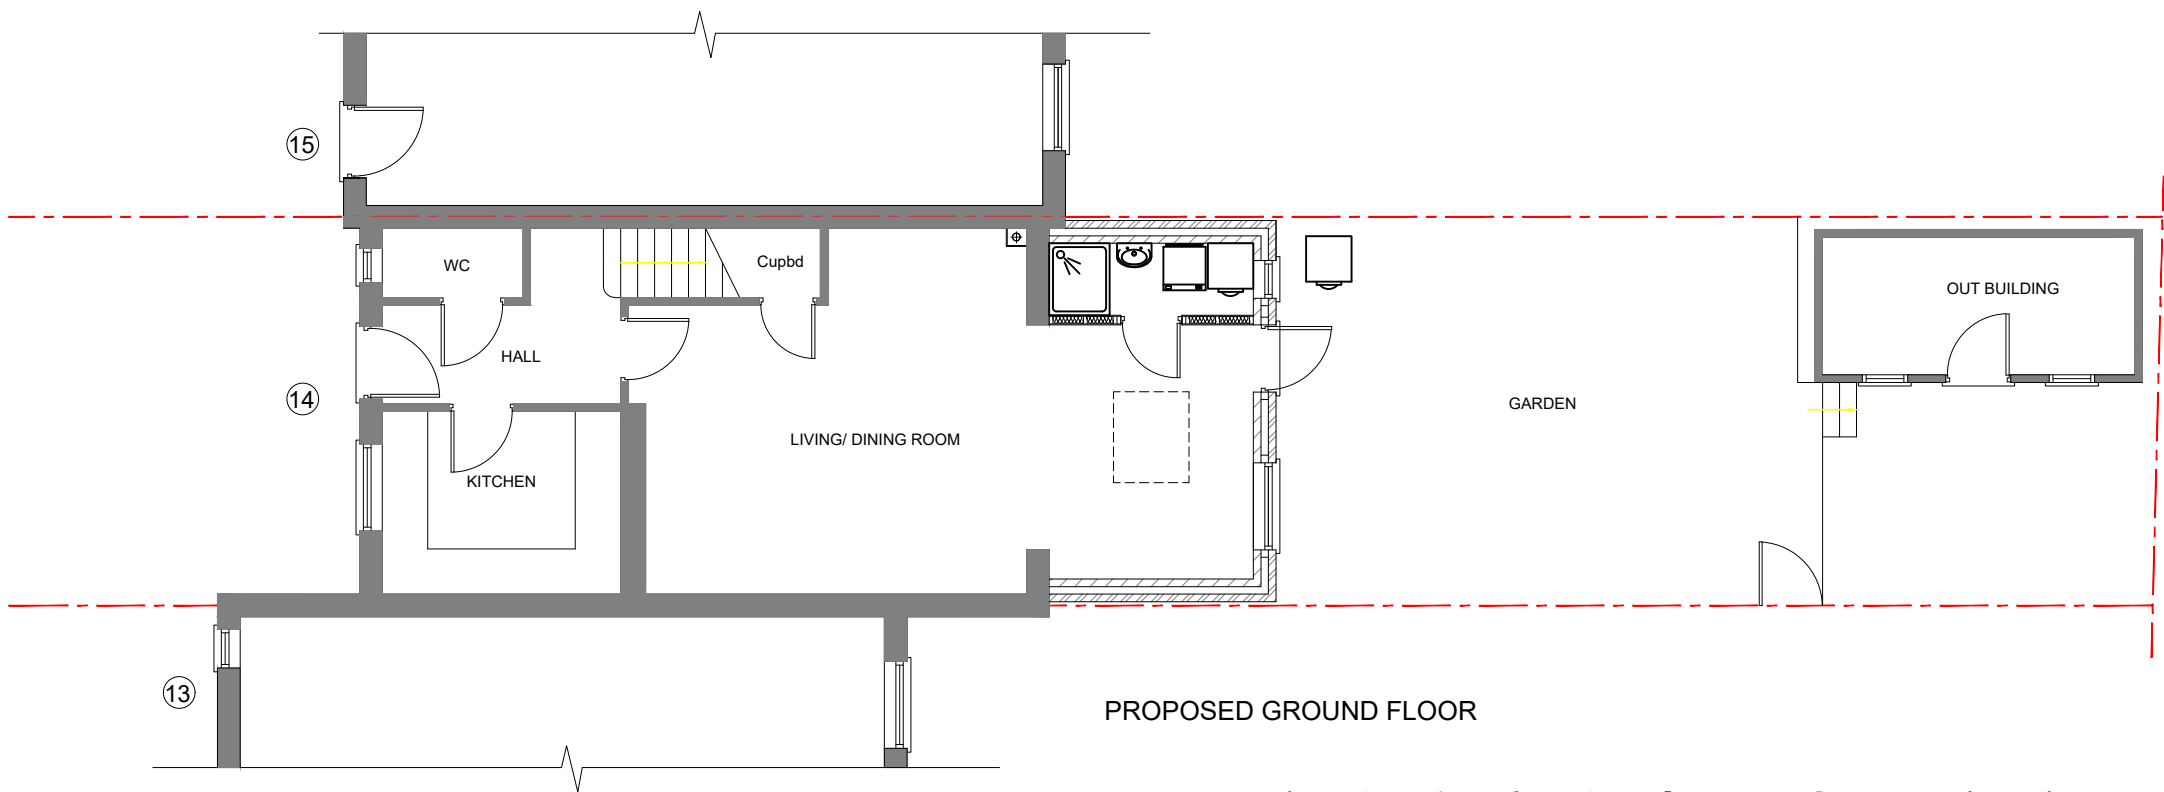

PROPOSED GROUND FLOOR

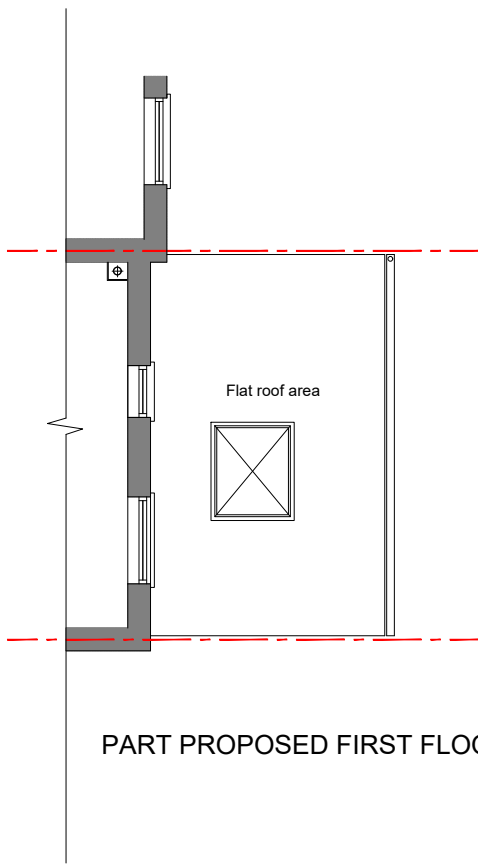

PART PROPOSED FIRST FLOOR

 

SCALE - 1 : 100.

NOTES:

NOT FOR CONSTRUCTION

Client

Mr & Mrs Biju.

Job Title

14 Windrum Close, Horsham. West Sussex. RH12 1XR

Scale

1: 100

Size

A3

Drawn by

GSK

Date

APRIL 2026

Drawing Title

EXISTING & PROPOSED
GROUND FLOOR PLAN

Drawing No.

3926

P

02

DATE