




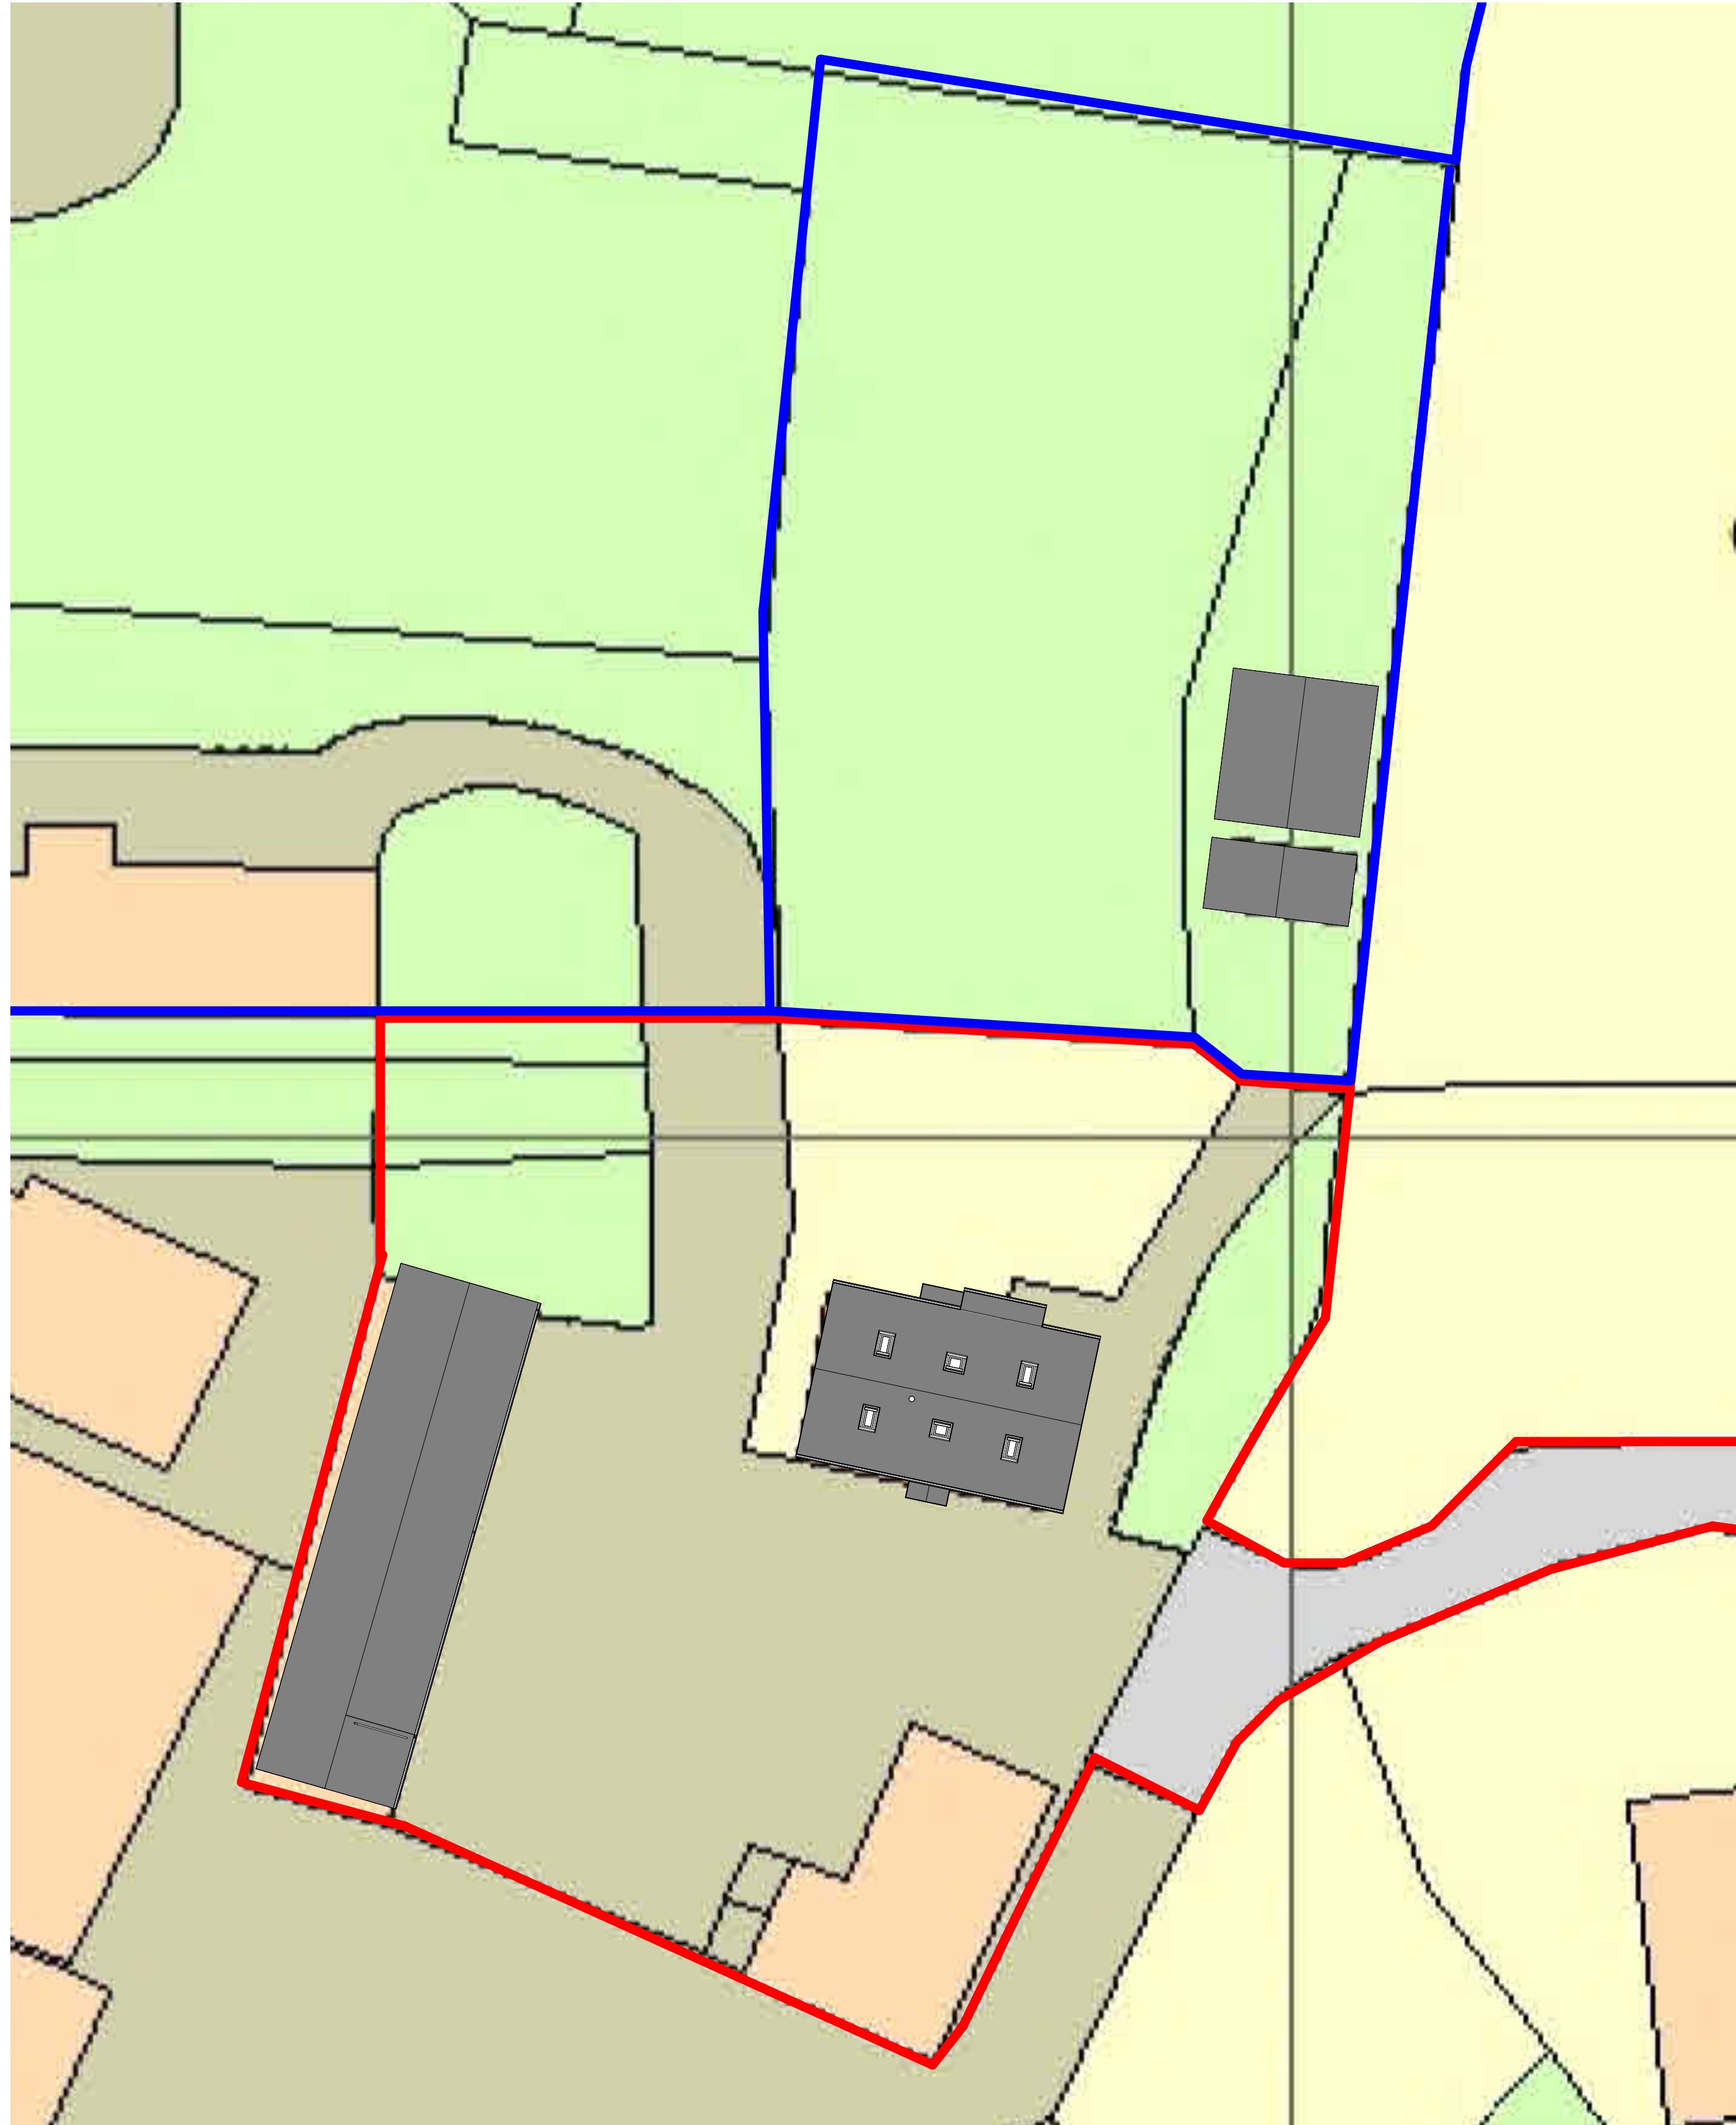

**2 SITE PLAN\_EXISTING**  
1 : 200

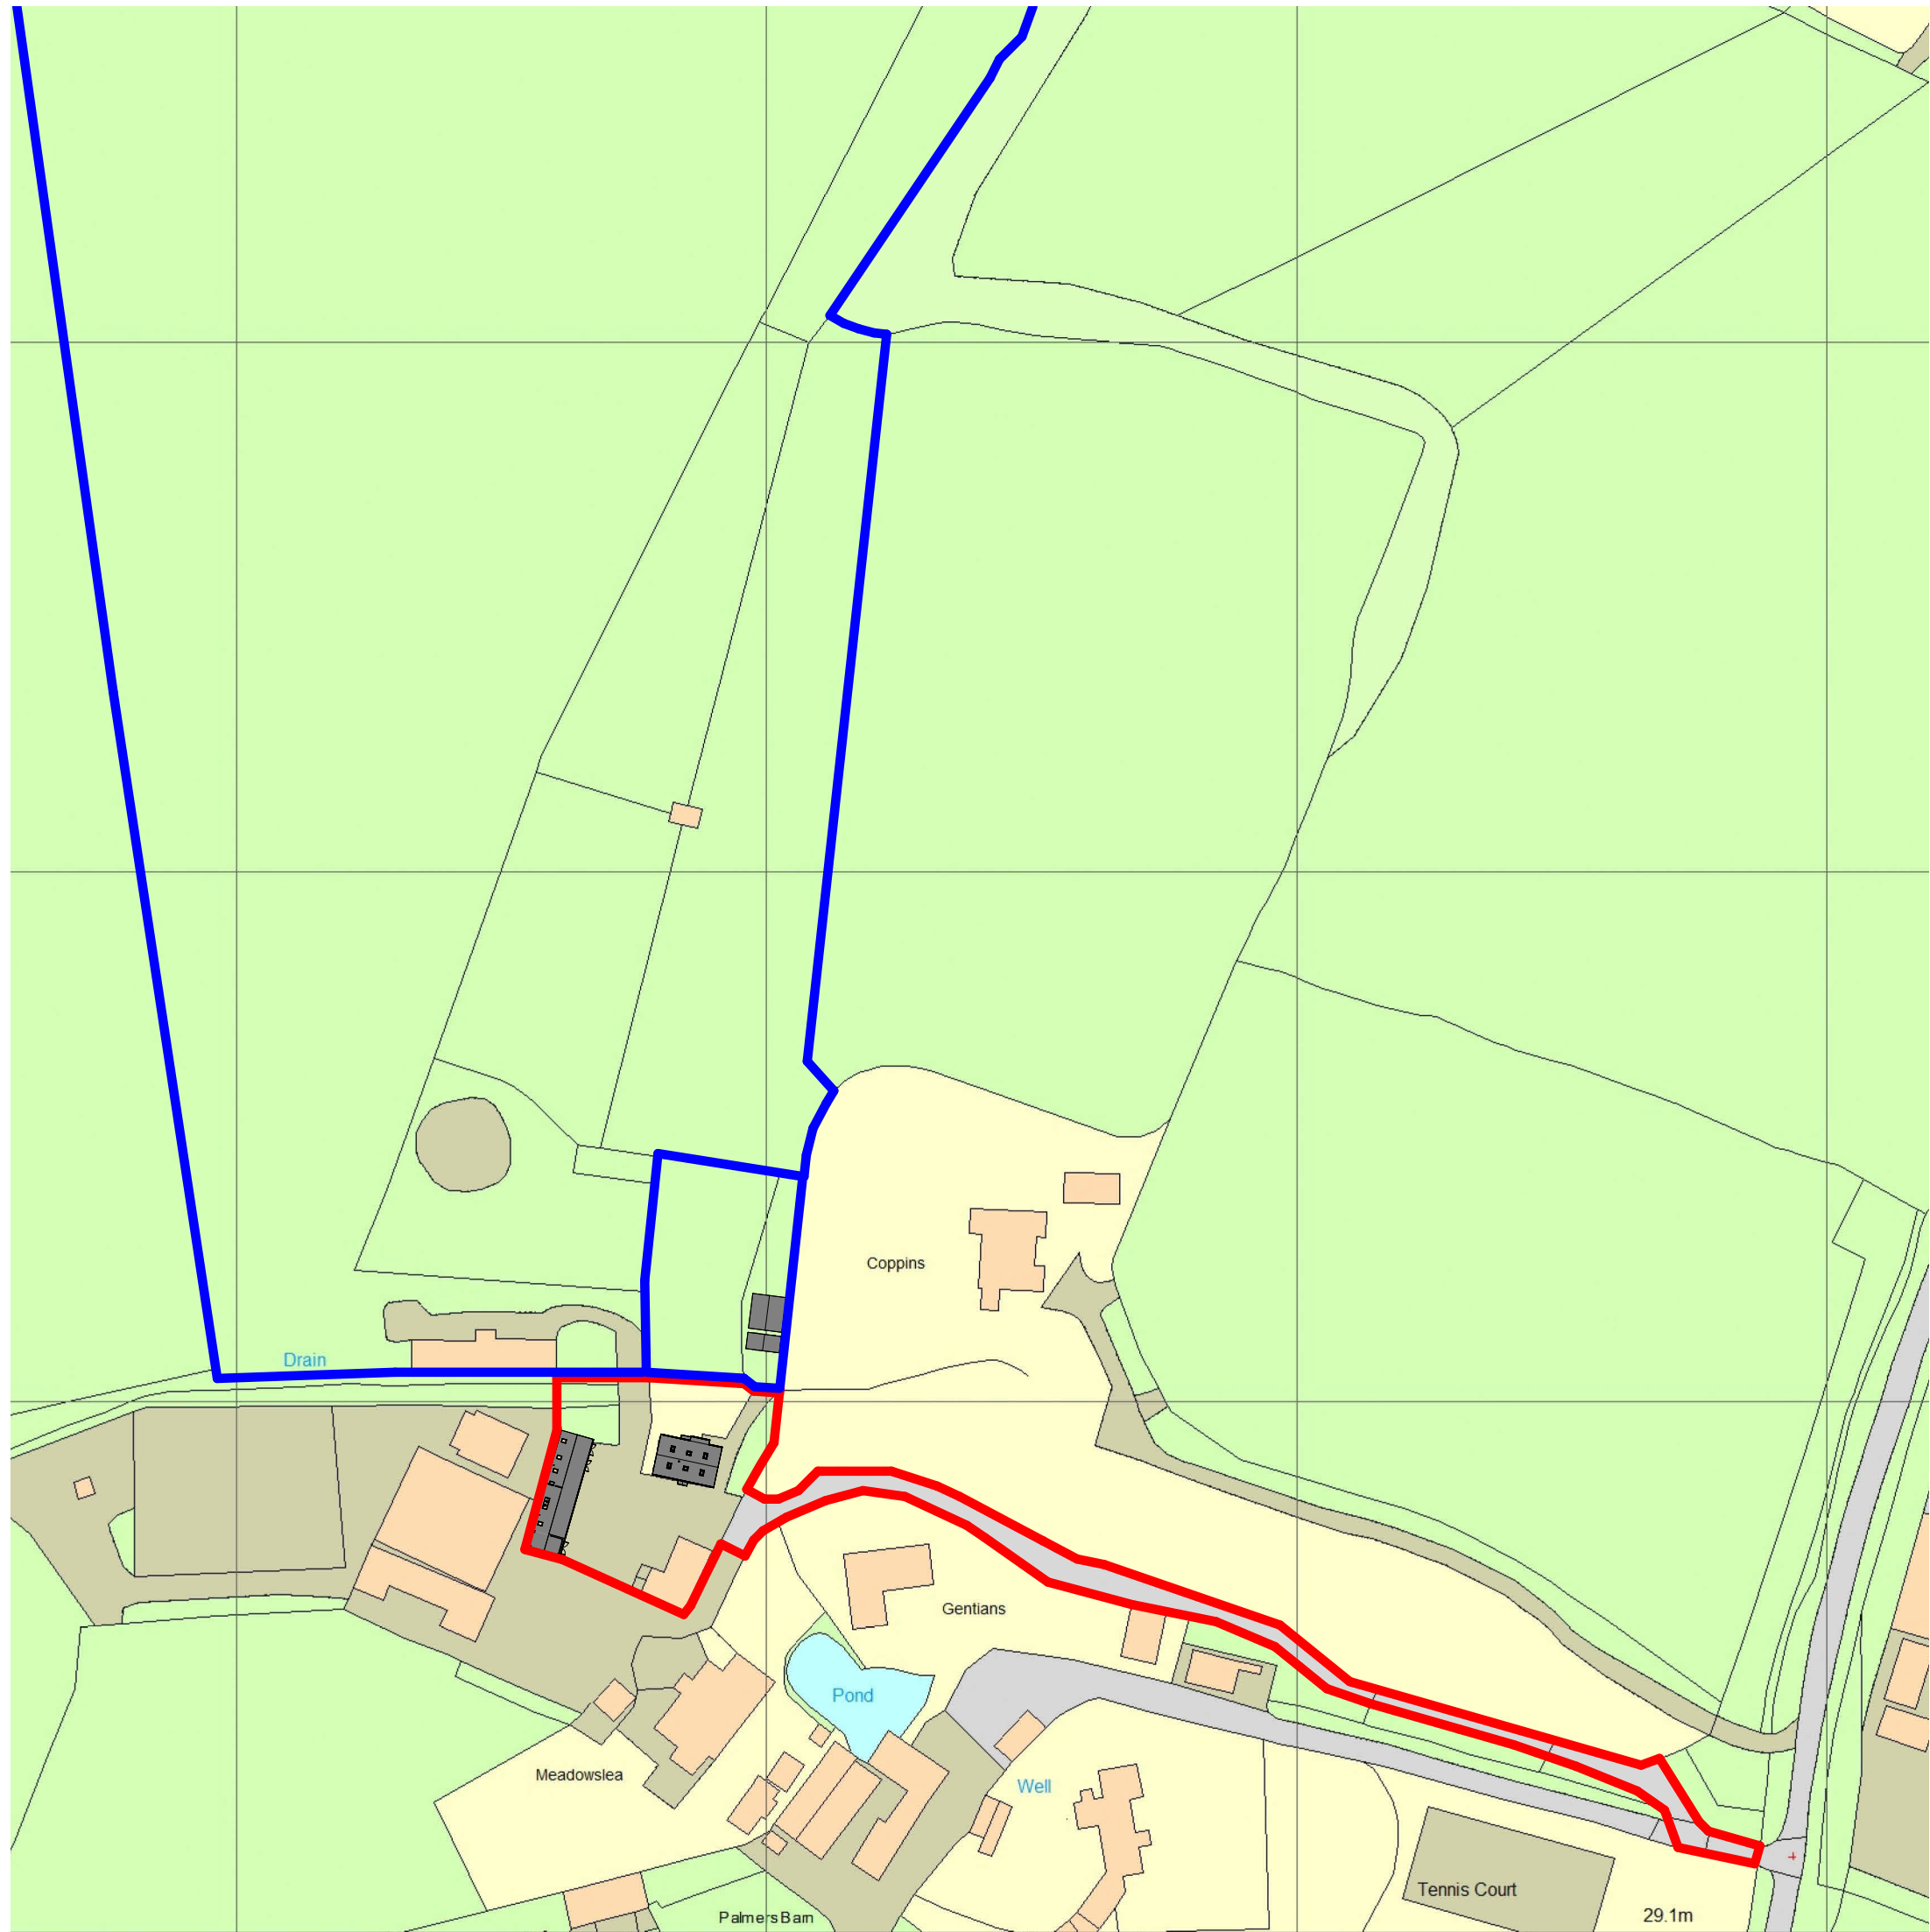

**1 LOCATION PLAN\_EXISTING**  
1 : 1250

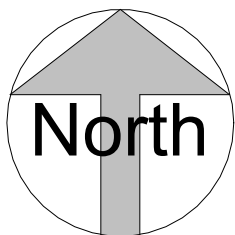

# BOUNDARY CHANGE

CLIENT **TIM MITRA**

PROJECT **PALMERS STUD**

| REV | DESCRIPTION      | DATE     |
|-----|------------------|----------|
| A   | FOR PLANNING     | 15.06.26 |
| B   | REVISED BOUNDARY | 13.07.26 |
| C   | REVISED BOUNDARY | 10.09.26 |
| D   | BOUNDARY CHANGE  | 16.06.26 |
|     |                  |          |
|     |                  |          |
|     |                  |          |
|     |                  |          |

## MATERIAL FINISHES

### 1. Roof

Pitched roof: corrugated roof panels  
Soffits & fascia: green painted timber  
Downpipes & guttering: black uPVC

### 2. Walls

Green shiplap cladding

### 3. Windows & Doors

Windows: open frame no glazing  
Doors: timber stable doors

| PROJECT ID | DATE of ISSUE |
|------------|---------------|
| 45855      | 30.06.25      |

| SCALE (@ A1) | REV |
|--------------|-----|
| As indicated | D   |

TITLE  
**SITE LOCATION PLAN  
EXISTING**

DWG No.

# A401

©2024