
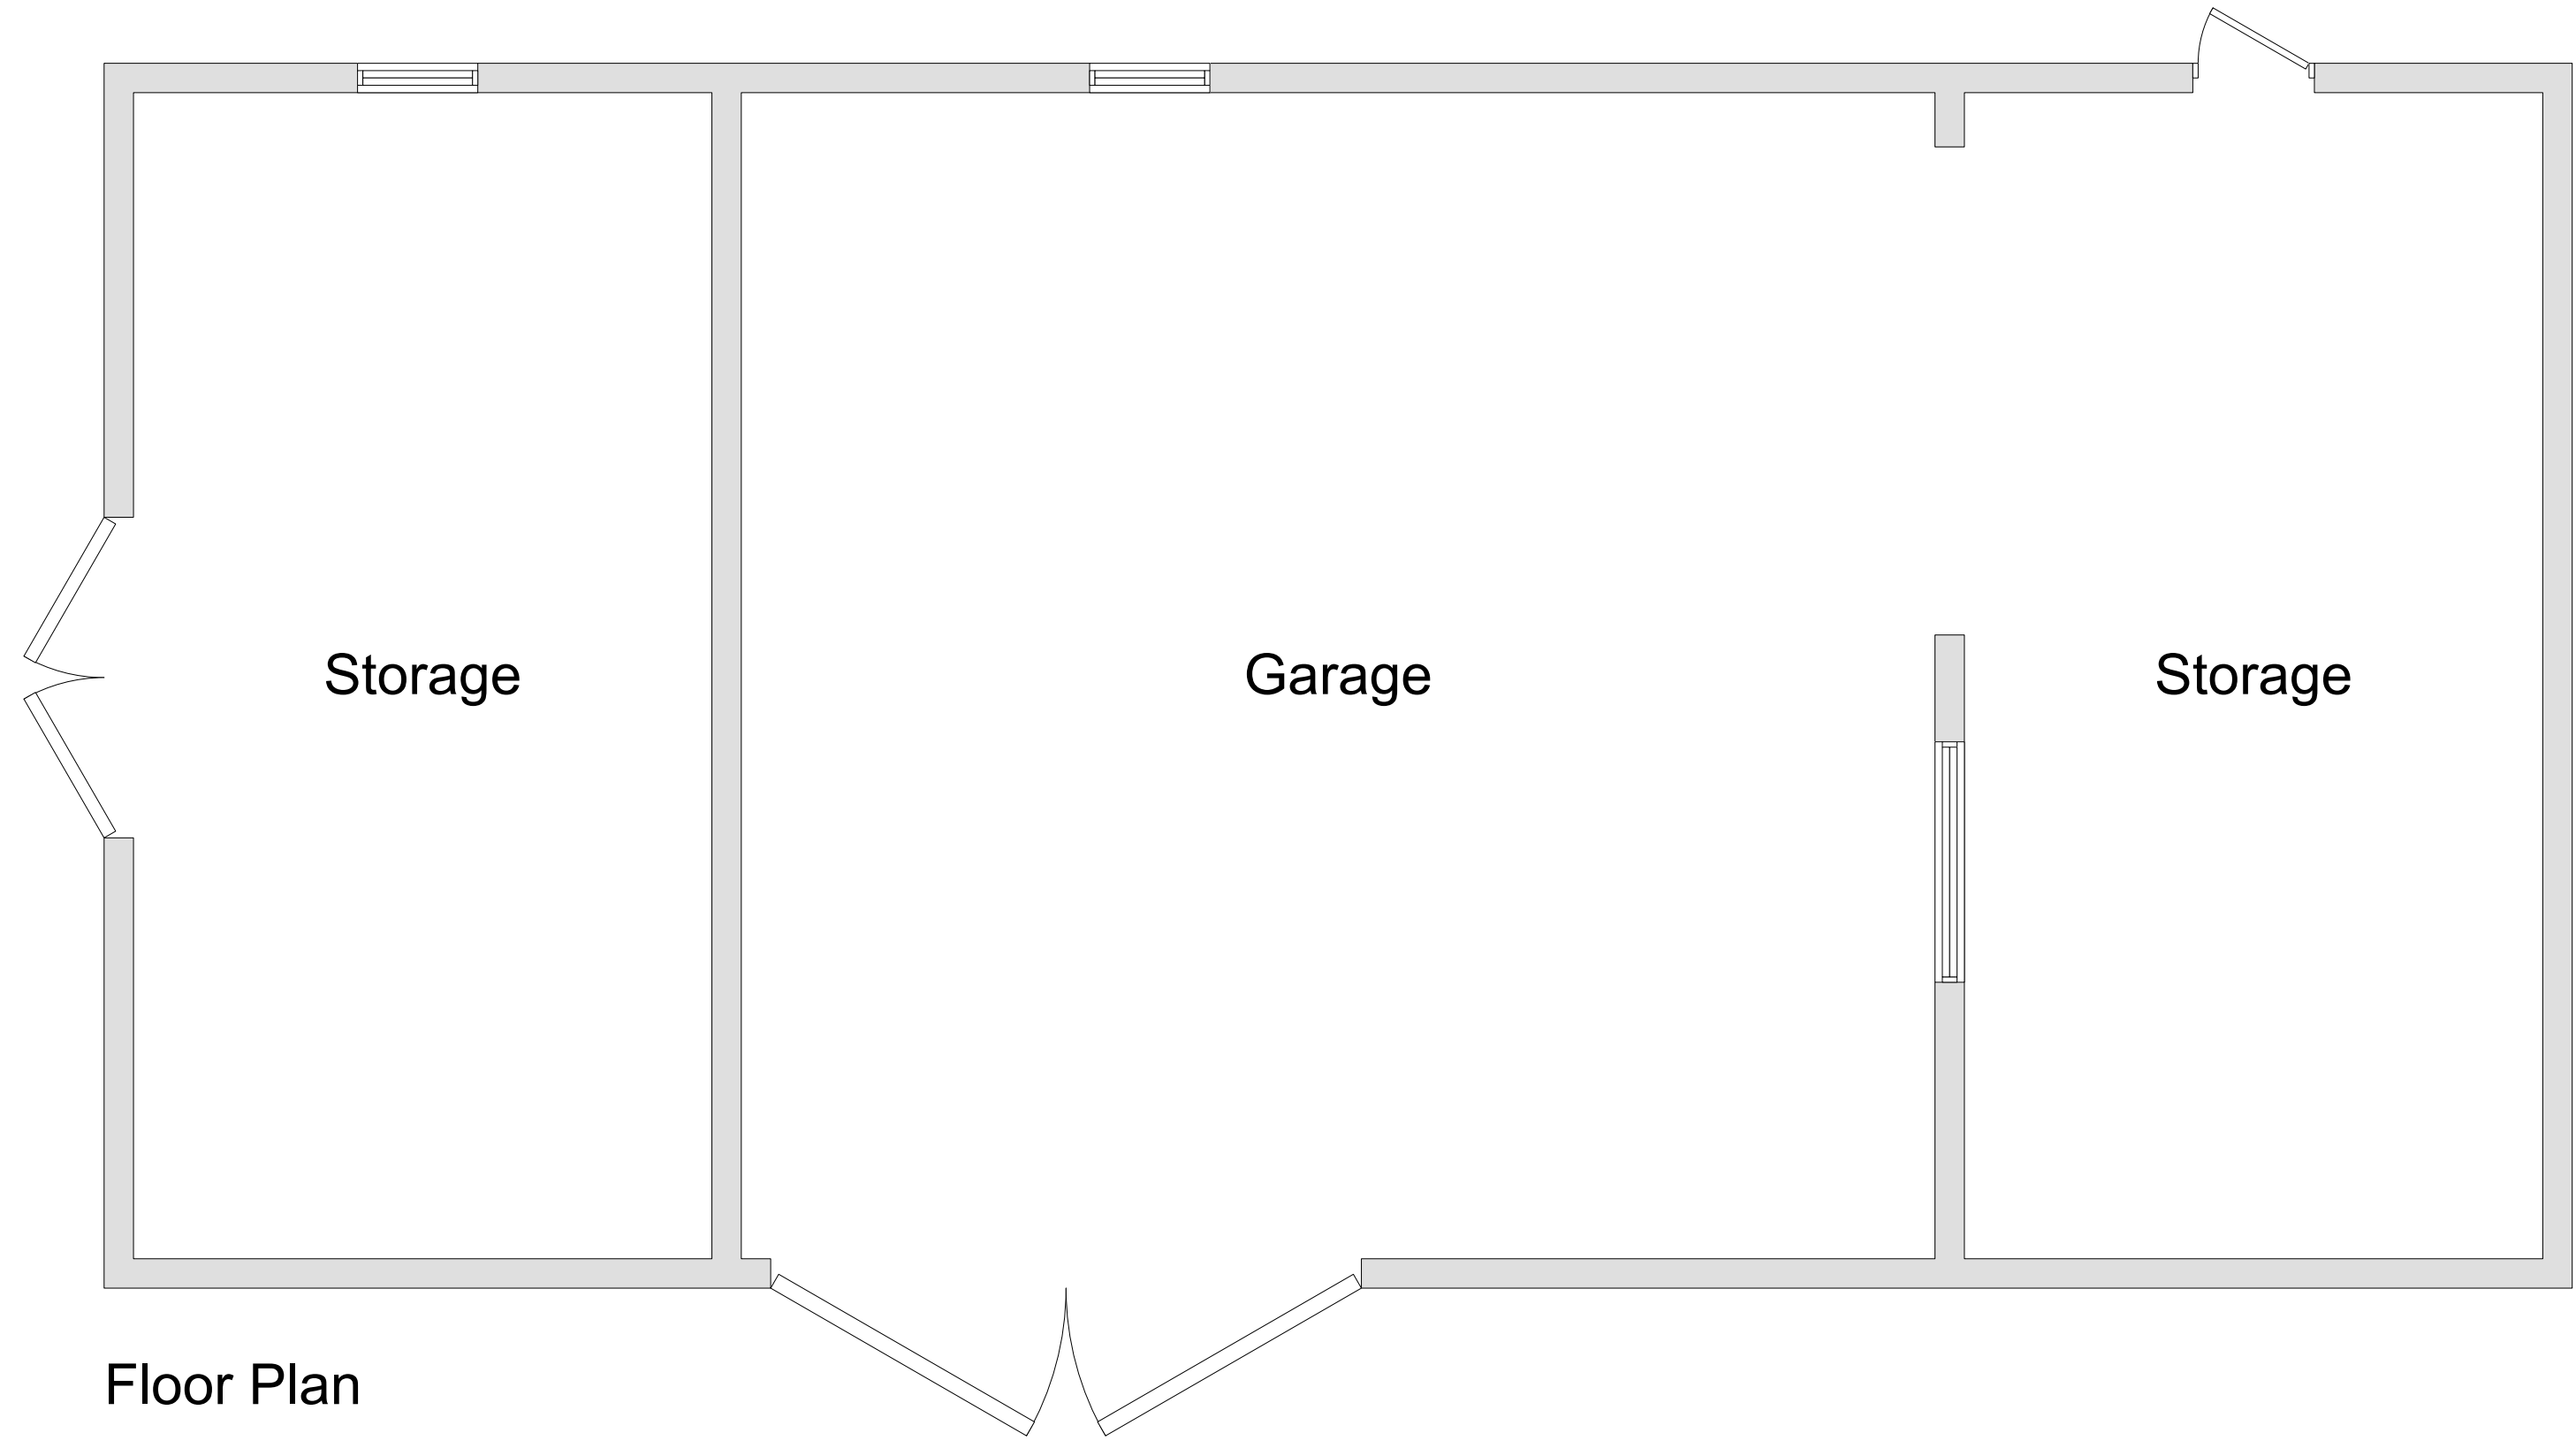
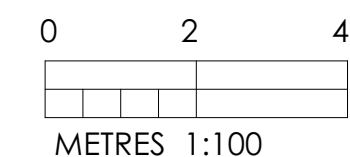
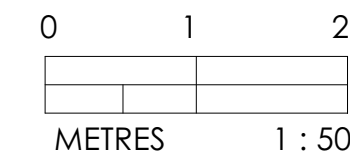


GENERAL NOTES

© The Copyright of this drawing remains with Inception Planning Limited and is not to be reproduced without approval.
This drawing is to be read with all other standard documentation.

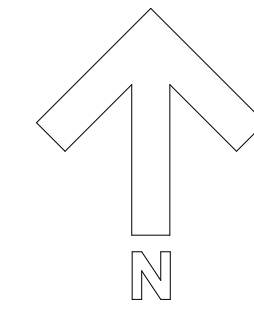

DATE	REVISION
------	----------

INCEPTION PLANNING LTD
development planning consultants

e. info@inceptionplanning.co.uk
www.inceptionplanning.co.uk
t. 01252 416101

ADDRESS

Helford Barn, Sincox Lane, Shipley,
RH13 8PT

JOB TITLE

Demolition of existing storage building,
erection of two dwellings

DRG. TITLE			
Existing floor plans			
DATE	SCALE	Drawn	Checked
Jun '25	1:50@A1	MC	
JOB No.	DRG. No.	REV.	
JO-868	PL-02	A	