


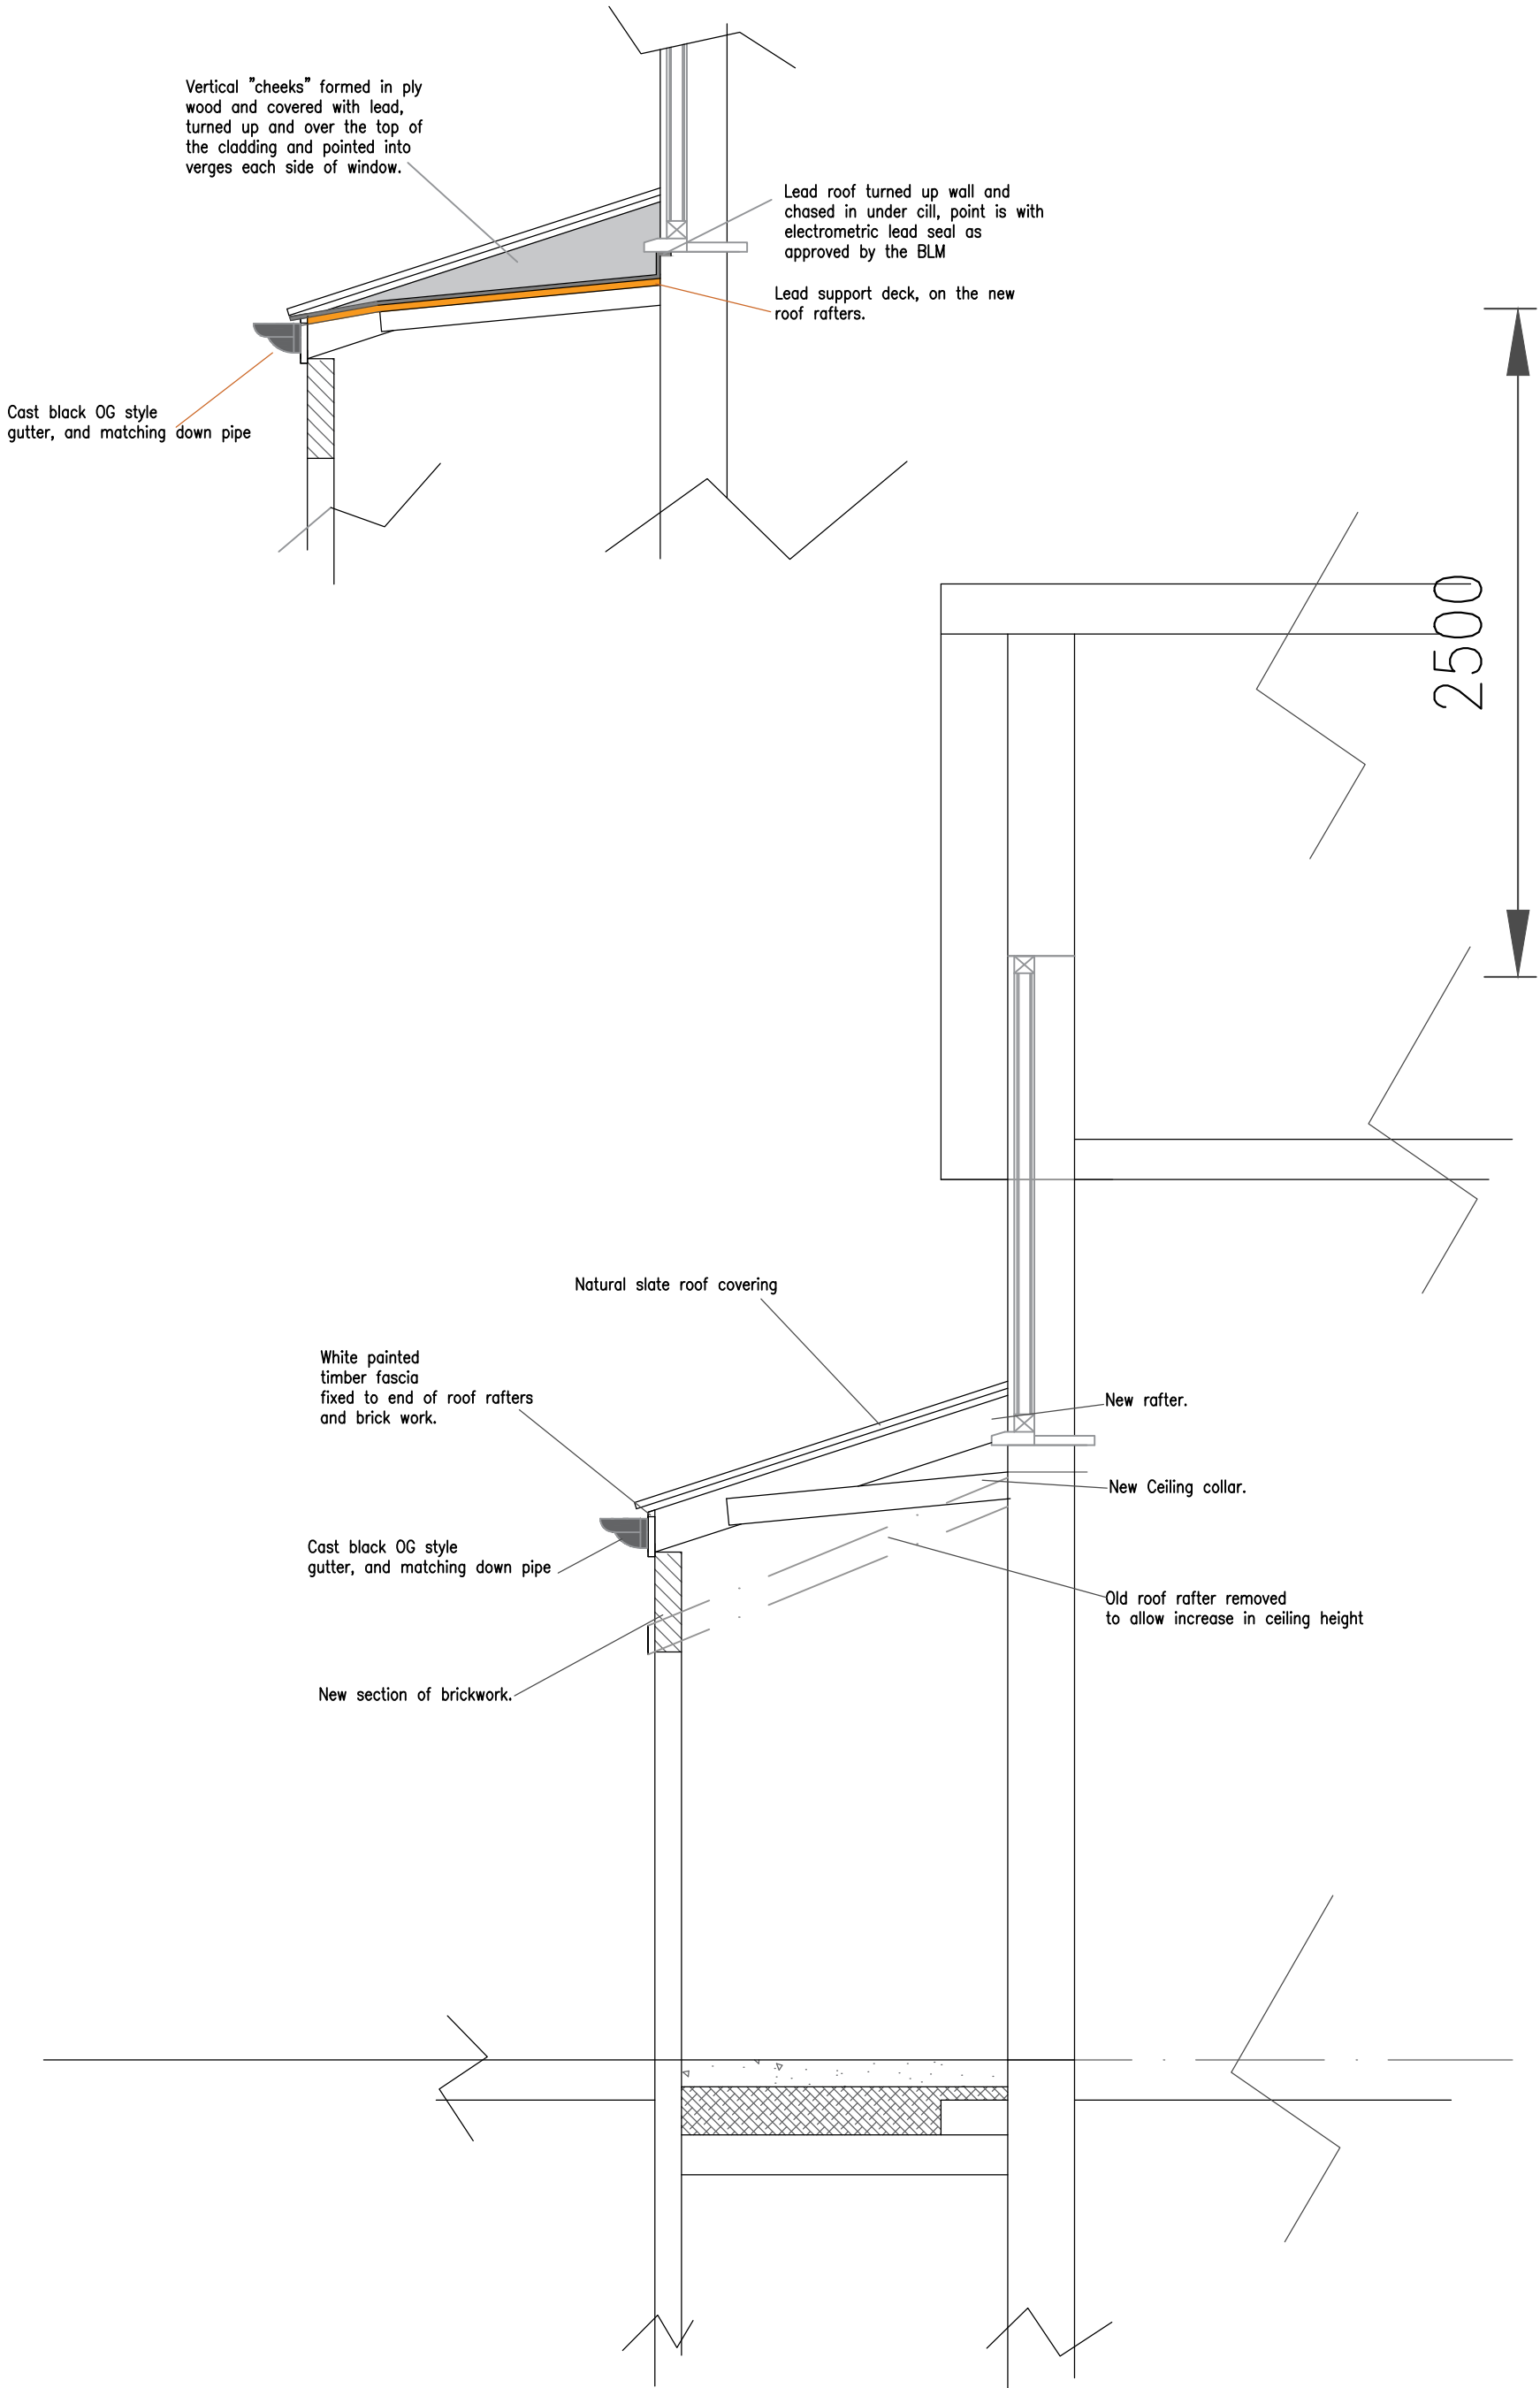

Southborough Building Services LTD design & build		Arun House, Church Street 07801 495214 Rudgwick, Horsham West Sussex RH12 3HU		mjsbs@gmail.com	
TITLE: PROJECT:		Proposed floor plan Raising roof to Lean-to Annex			
CLIENT		Rudgwick Parish Council The Jubilee Hall Church Street Rudgwick West Sussex RH12 3EE			
TEL					
SCALE 1: 25th @ A3		DATE 16th February 2026			
DRN M.J.Z.		CHKD			
DRN No		PA: TJH, Proposed section			