

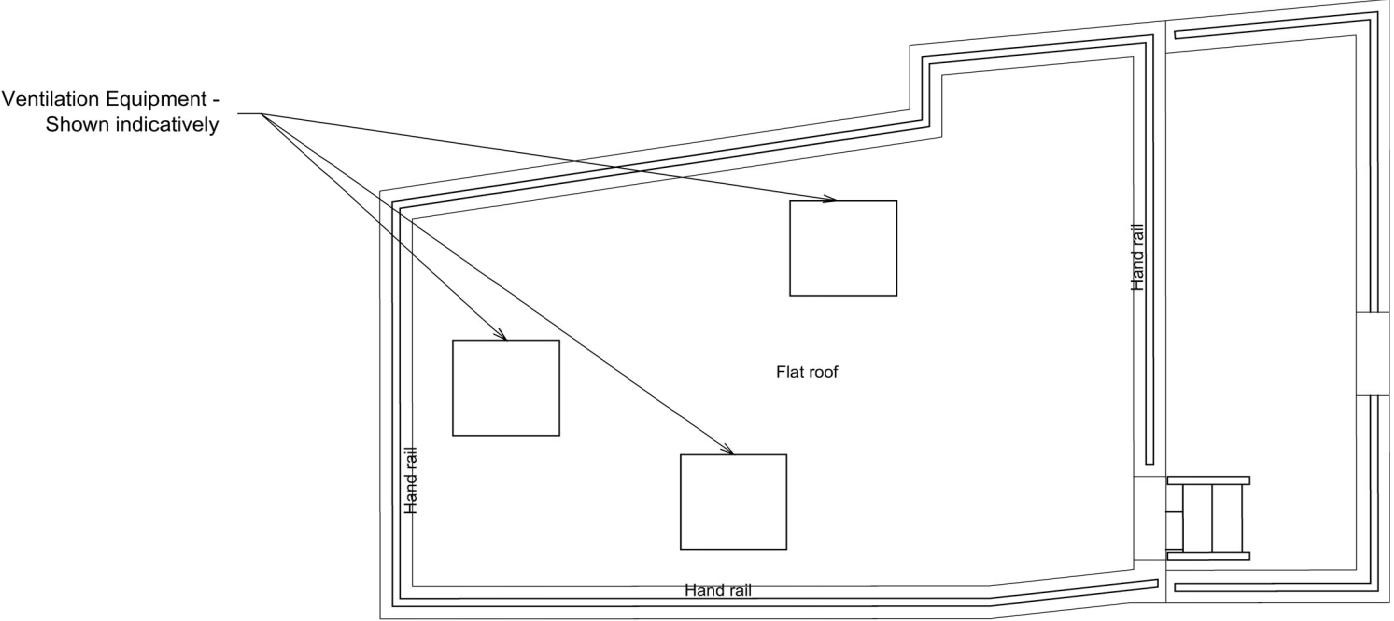


STATUTORY STATUS	
LISTED	NO
CONSERVATION	YES

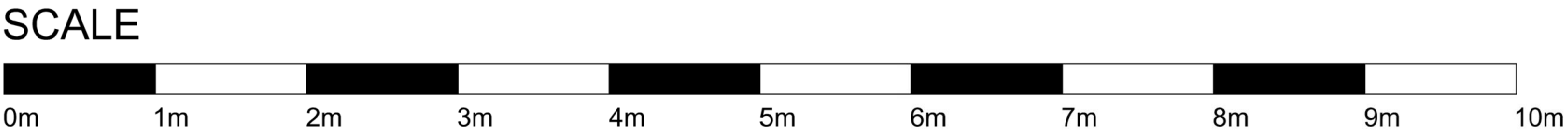

PLANT ROOM ROOF PLAN

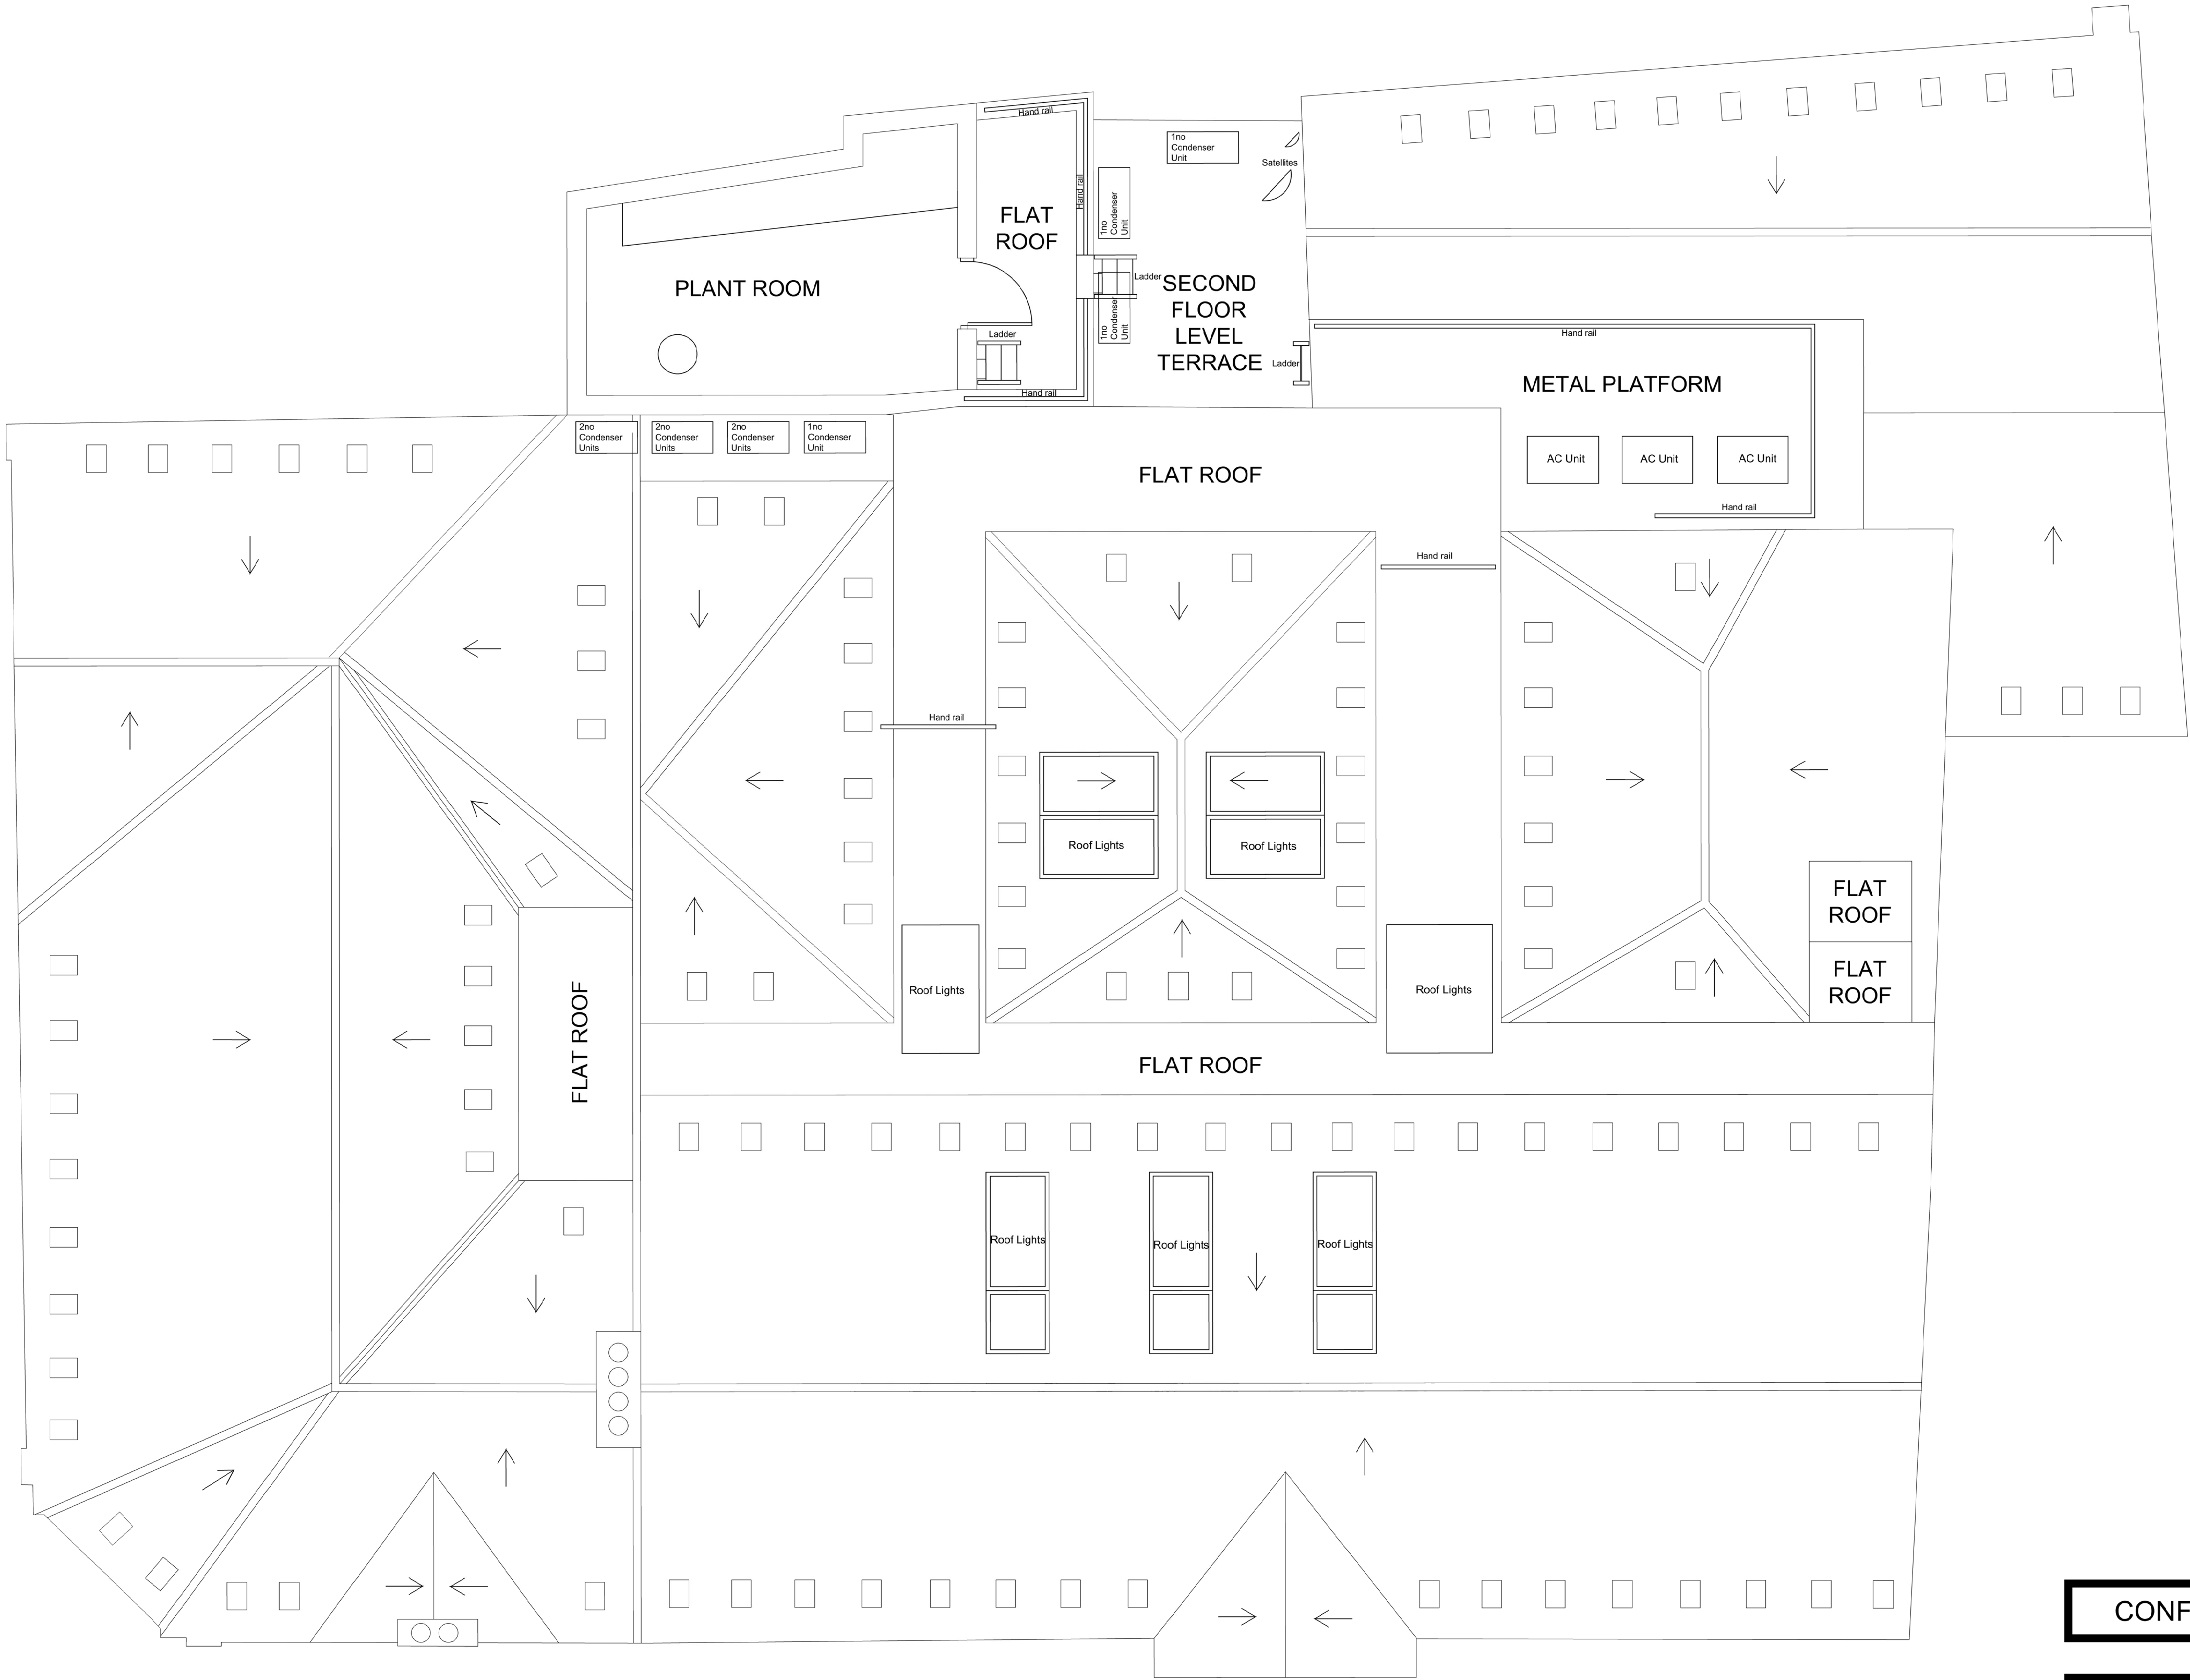

CONFIDENTIAL

EXISTING

REV/	DATE	REVISION	INITIALS
MCLENNAN ARCHITECTURE & INTERIORS FIRST FLOOR 39 LUDGATE HILL LONDON EC4M 7JN E-mail: info@mclarchitects.co.uk			
LLOYDS BANKING GROUP ALL DIMENSIONS TO BE VERIFIED PRIOR TO COMMENCING WORK. DRAWING TO BE READ IN CONJUNCTION WITH PROJECT SPECIFICATIONS. THIS DRAWING IS THE PROPERTY OF LLOYDS BANKING GROUP AND COPYRIGHT IS RESERVED BY THEM. THE DRAWING IS ISSUED ON CONDITION THAT IT IS NOT COPIED OR DISCLOSED BY OR TO ANY UNAUTHORISED PERSONS WITHOUT PRIOR CONSENT IN WRITING TO LLOYDS BANKING GROUP - GROUP PROPERTY. ALL MODIFIED DRAWINGS SHOULD BE RETURNED TO LLOYDS BANKING GROUP. GROUP PROPERTY BRISTOL - PO Box 112, Canons House, Canons Way, BRISTOL, BS99 7LB EDINBURGH - Sighthill South, 12 Bankhead Crossway South, EDINBURGH, EH11 4EN HALFAX - Trinity Road, HALIFAX, West Yorkshire, HX1 2RG			
PROJECT ADDRESS		SCALE	
Lloyds Bank Horsham West St 1 West Street Horsham West Sussex RH12 1PA		A1 - 1:50 A3 - 1:100	
DRAWING DESCRIPTION		DATE	
Roof Plan Existing Layout		12/01/2026	
DRAWING NUMBER		DRAWN BY	
50327300-MLA-EX-R1-M2-AR-7100		PLM / PC	
		REVISION	
		-	