




Front Elevation



Side Elevation



Rear Elevation

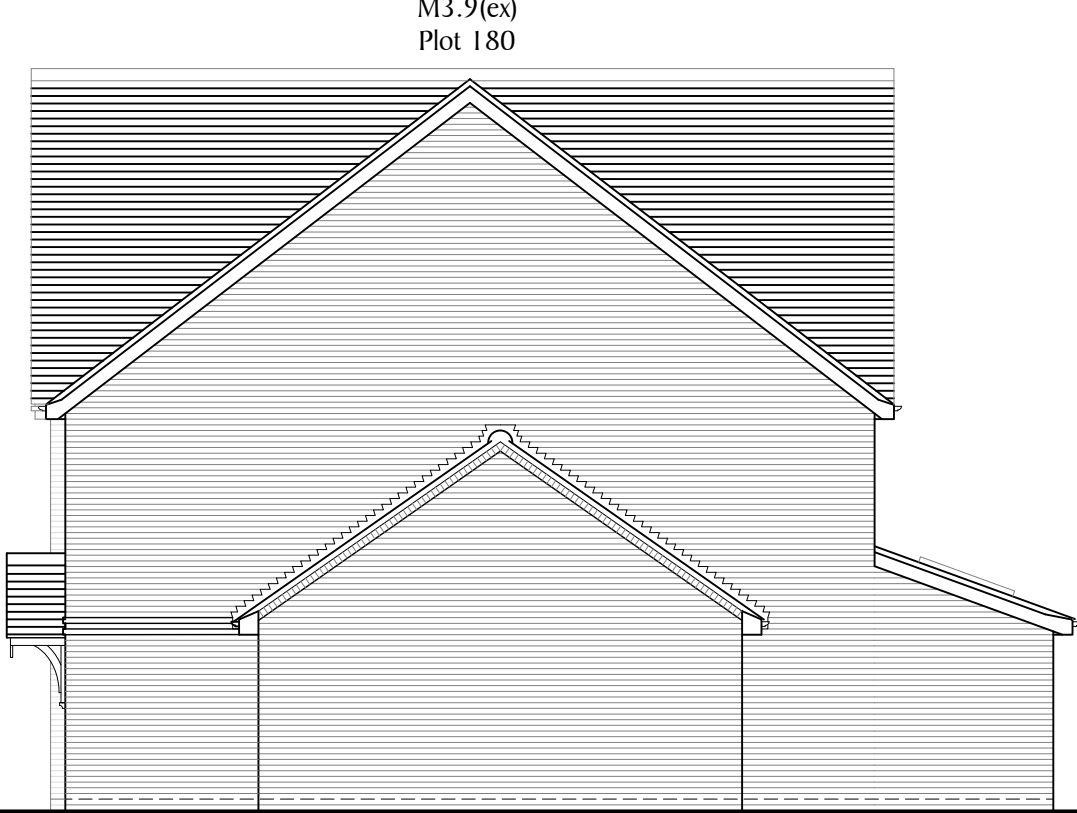

Side Elevation

SCALE 1:100@A3		REV		DATE	REVISION		REV		DATE	REVISION		DEVELOPMENT		DRAWING TITLE		Berkeley Designed for life Berkeley Homes (Southern) Limited Berkeley House, Bay Tree Avenue Leatherhead Surrey, KT22 7UE Tel: (01372) 370400	
01m2m3m4m		P01		28.06.24	First Issue						PHASE 5 WORTHING ROAD SOUTHWATER		PLOT 180-181 ELEVATIONS				
												DRAWN TJR		DATE JUNE 2024			
														DRG NO. S830-INT-P5-XX-DR-K-005-205-180-181		REVISION	