




Front Elevation



Side Elevation



Rear Elevation

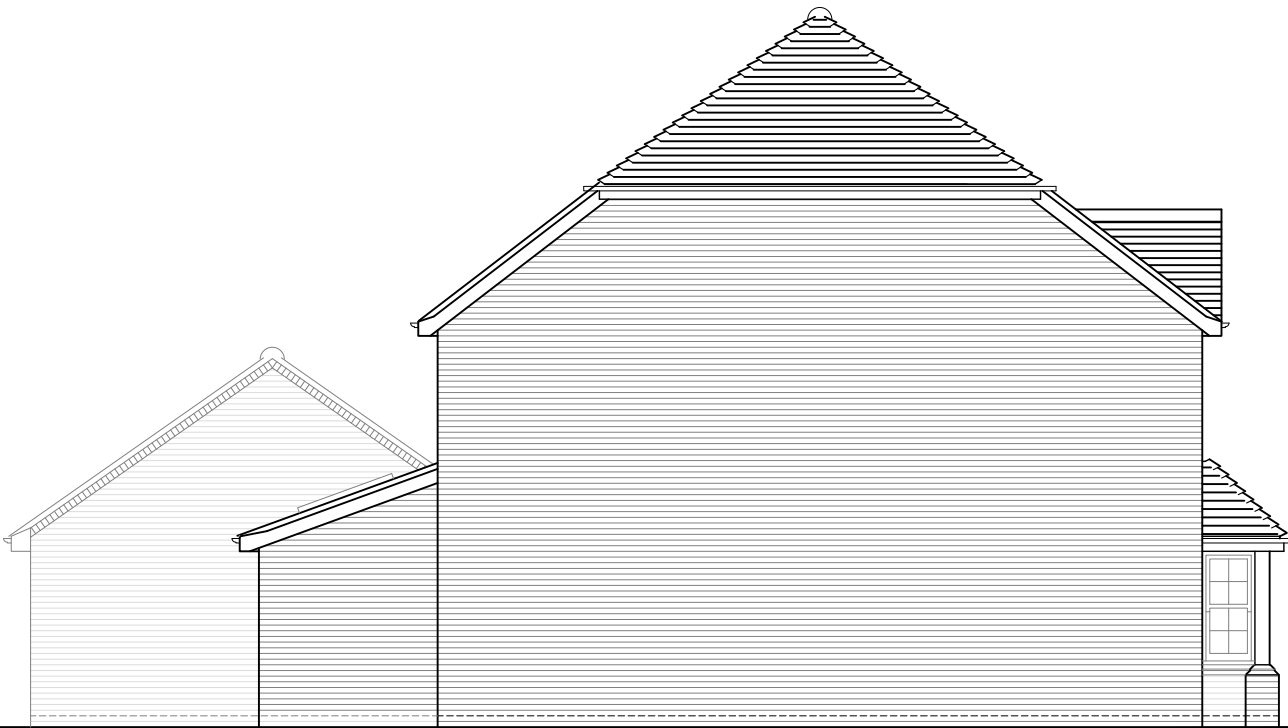

Side Elevation

SCALE 1:100@A3				REV			DATE			REVISION			REV			DATE			REVISION			DEVELOPMENT			DRAWING TITLE			Berkeley Designed for life Berkeley Homes (Southern) Limited Berkeley House, Bay Tree Avenue Leatherhead Surrey, KT22 7UE Tel: (01372) 370400					
0 1m 2m 3m 4m				P01			28.06.24			First Issue												PHASE 5			PLOT 160								
																						WORTHING ROAD			ELEVATIONS								
																						SOUTHWATER											
																						DRAWN			DATE			DRG NO.			REVISION		
																						TJR			JUNE 2024			S830-INT-P5-XX-DR-K-005-169-160					