




Front Elevation

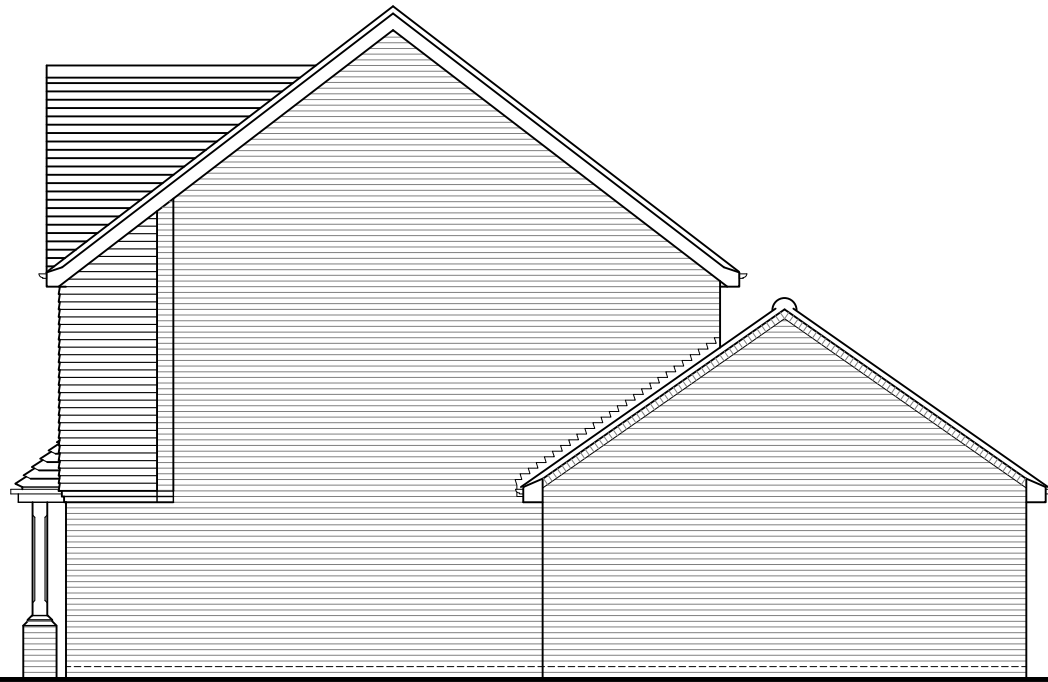

Side Elevation




Rear Elevation



Side Elevation

SCALE 1:100@A3

 

REV	DATE	REVISION
P01	28.06.24	First Issue

REV	DATE	REVISION

DEVELOPMENT
PHASE 5
WORTHING ROAD
SOUTHWATER

DRAWN DATE
TJR JUNE 2024

DRAWING TITLE
PLOT 154
ELEVATIONS

DRG NO. REVISION
S830-INT-P5-XX-DR-K-005-157-154

Berkeley
Designed for life
Berkeley Homes (Southern) Limited
Berkeley House, Bay Tree Avenue
Leatherhead
Surrey, KT22 7UE
Tel: (01372) 370400