


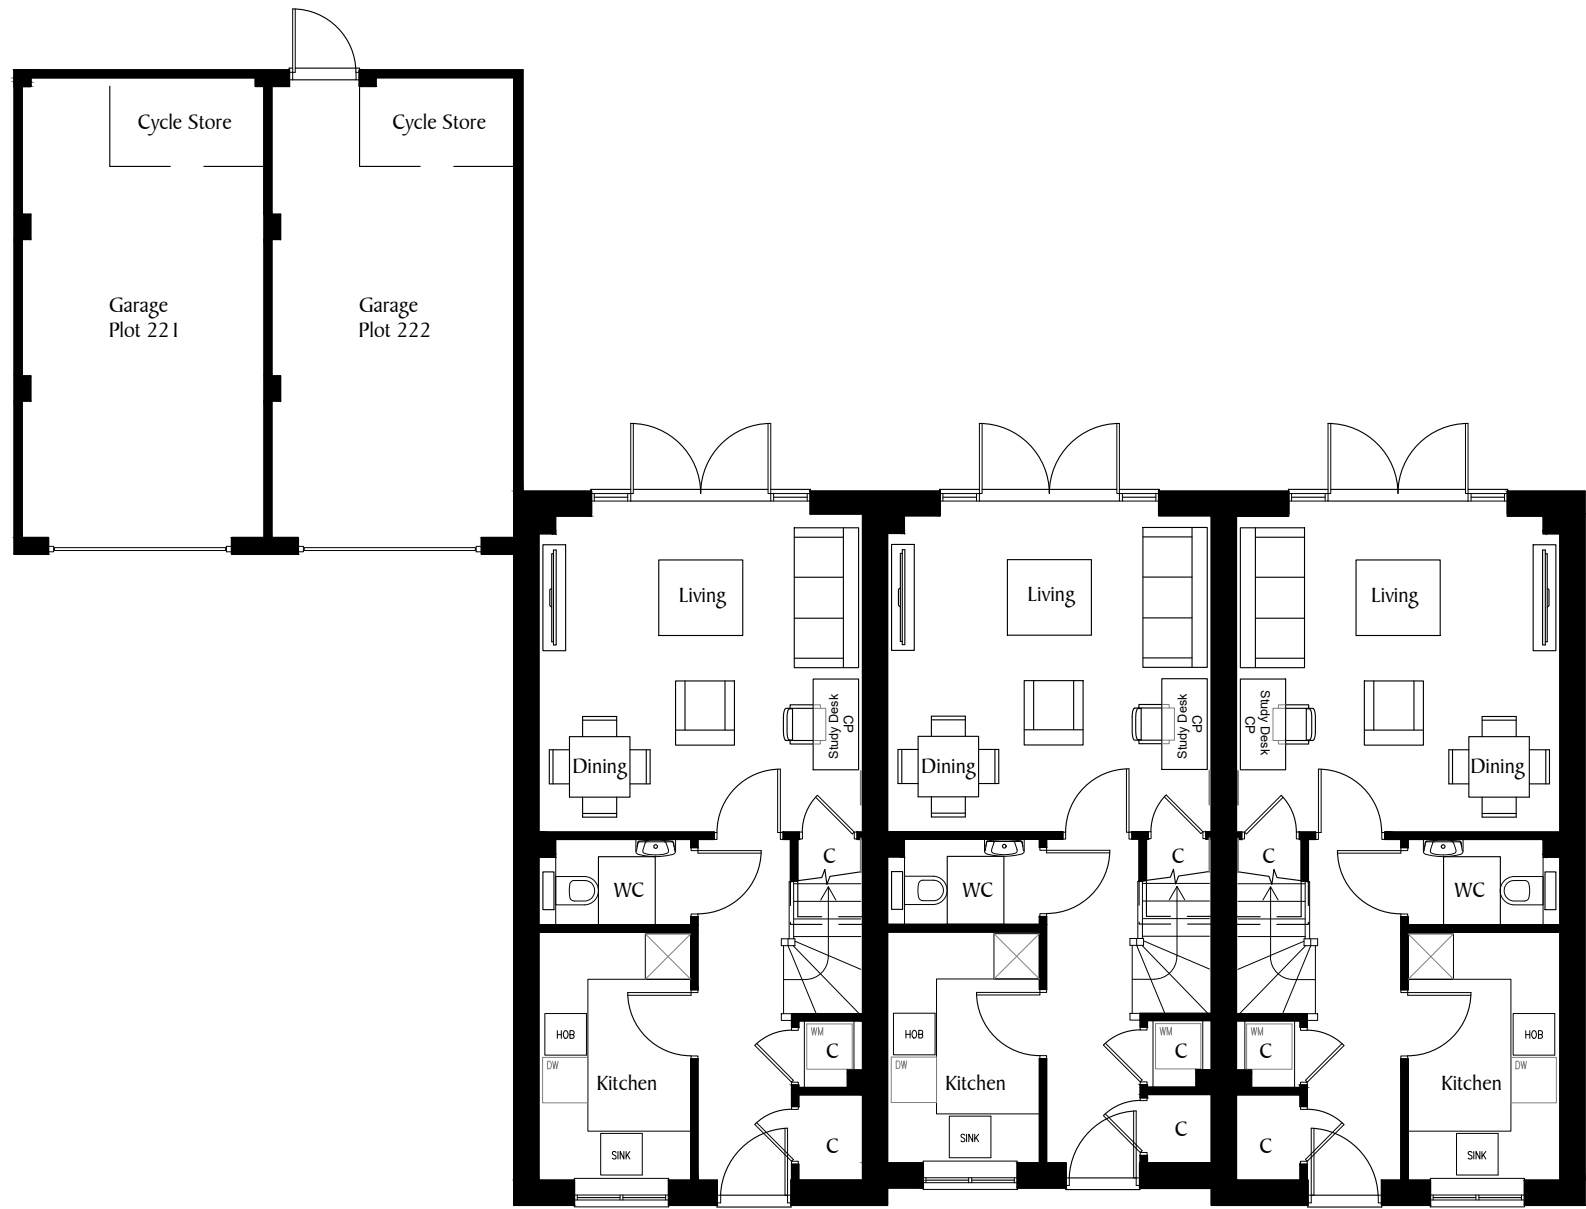


M2.2(ex)
Plot 222

M2.2
Plot 221

M2.2(ex)
Plot 220

Ground Floor

SCALE 1:100@A3

 

REV	DATE	REVISION
P01	28.06.24	First Issue

REV	DATE	REVISION

DEVELOPMENT
PHASE 5
WORTHING ROAD
SOUTHWATER

DRAWN
TJR

DATE
JUNE 2024

DRAWING TITLE
PLOTS 220-222
GROUND FLOOR PLAN

DRG NO.
S830-INT-P5-00-DR-K-005-265-220-222

REVISION