
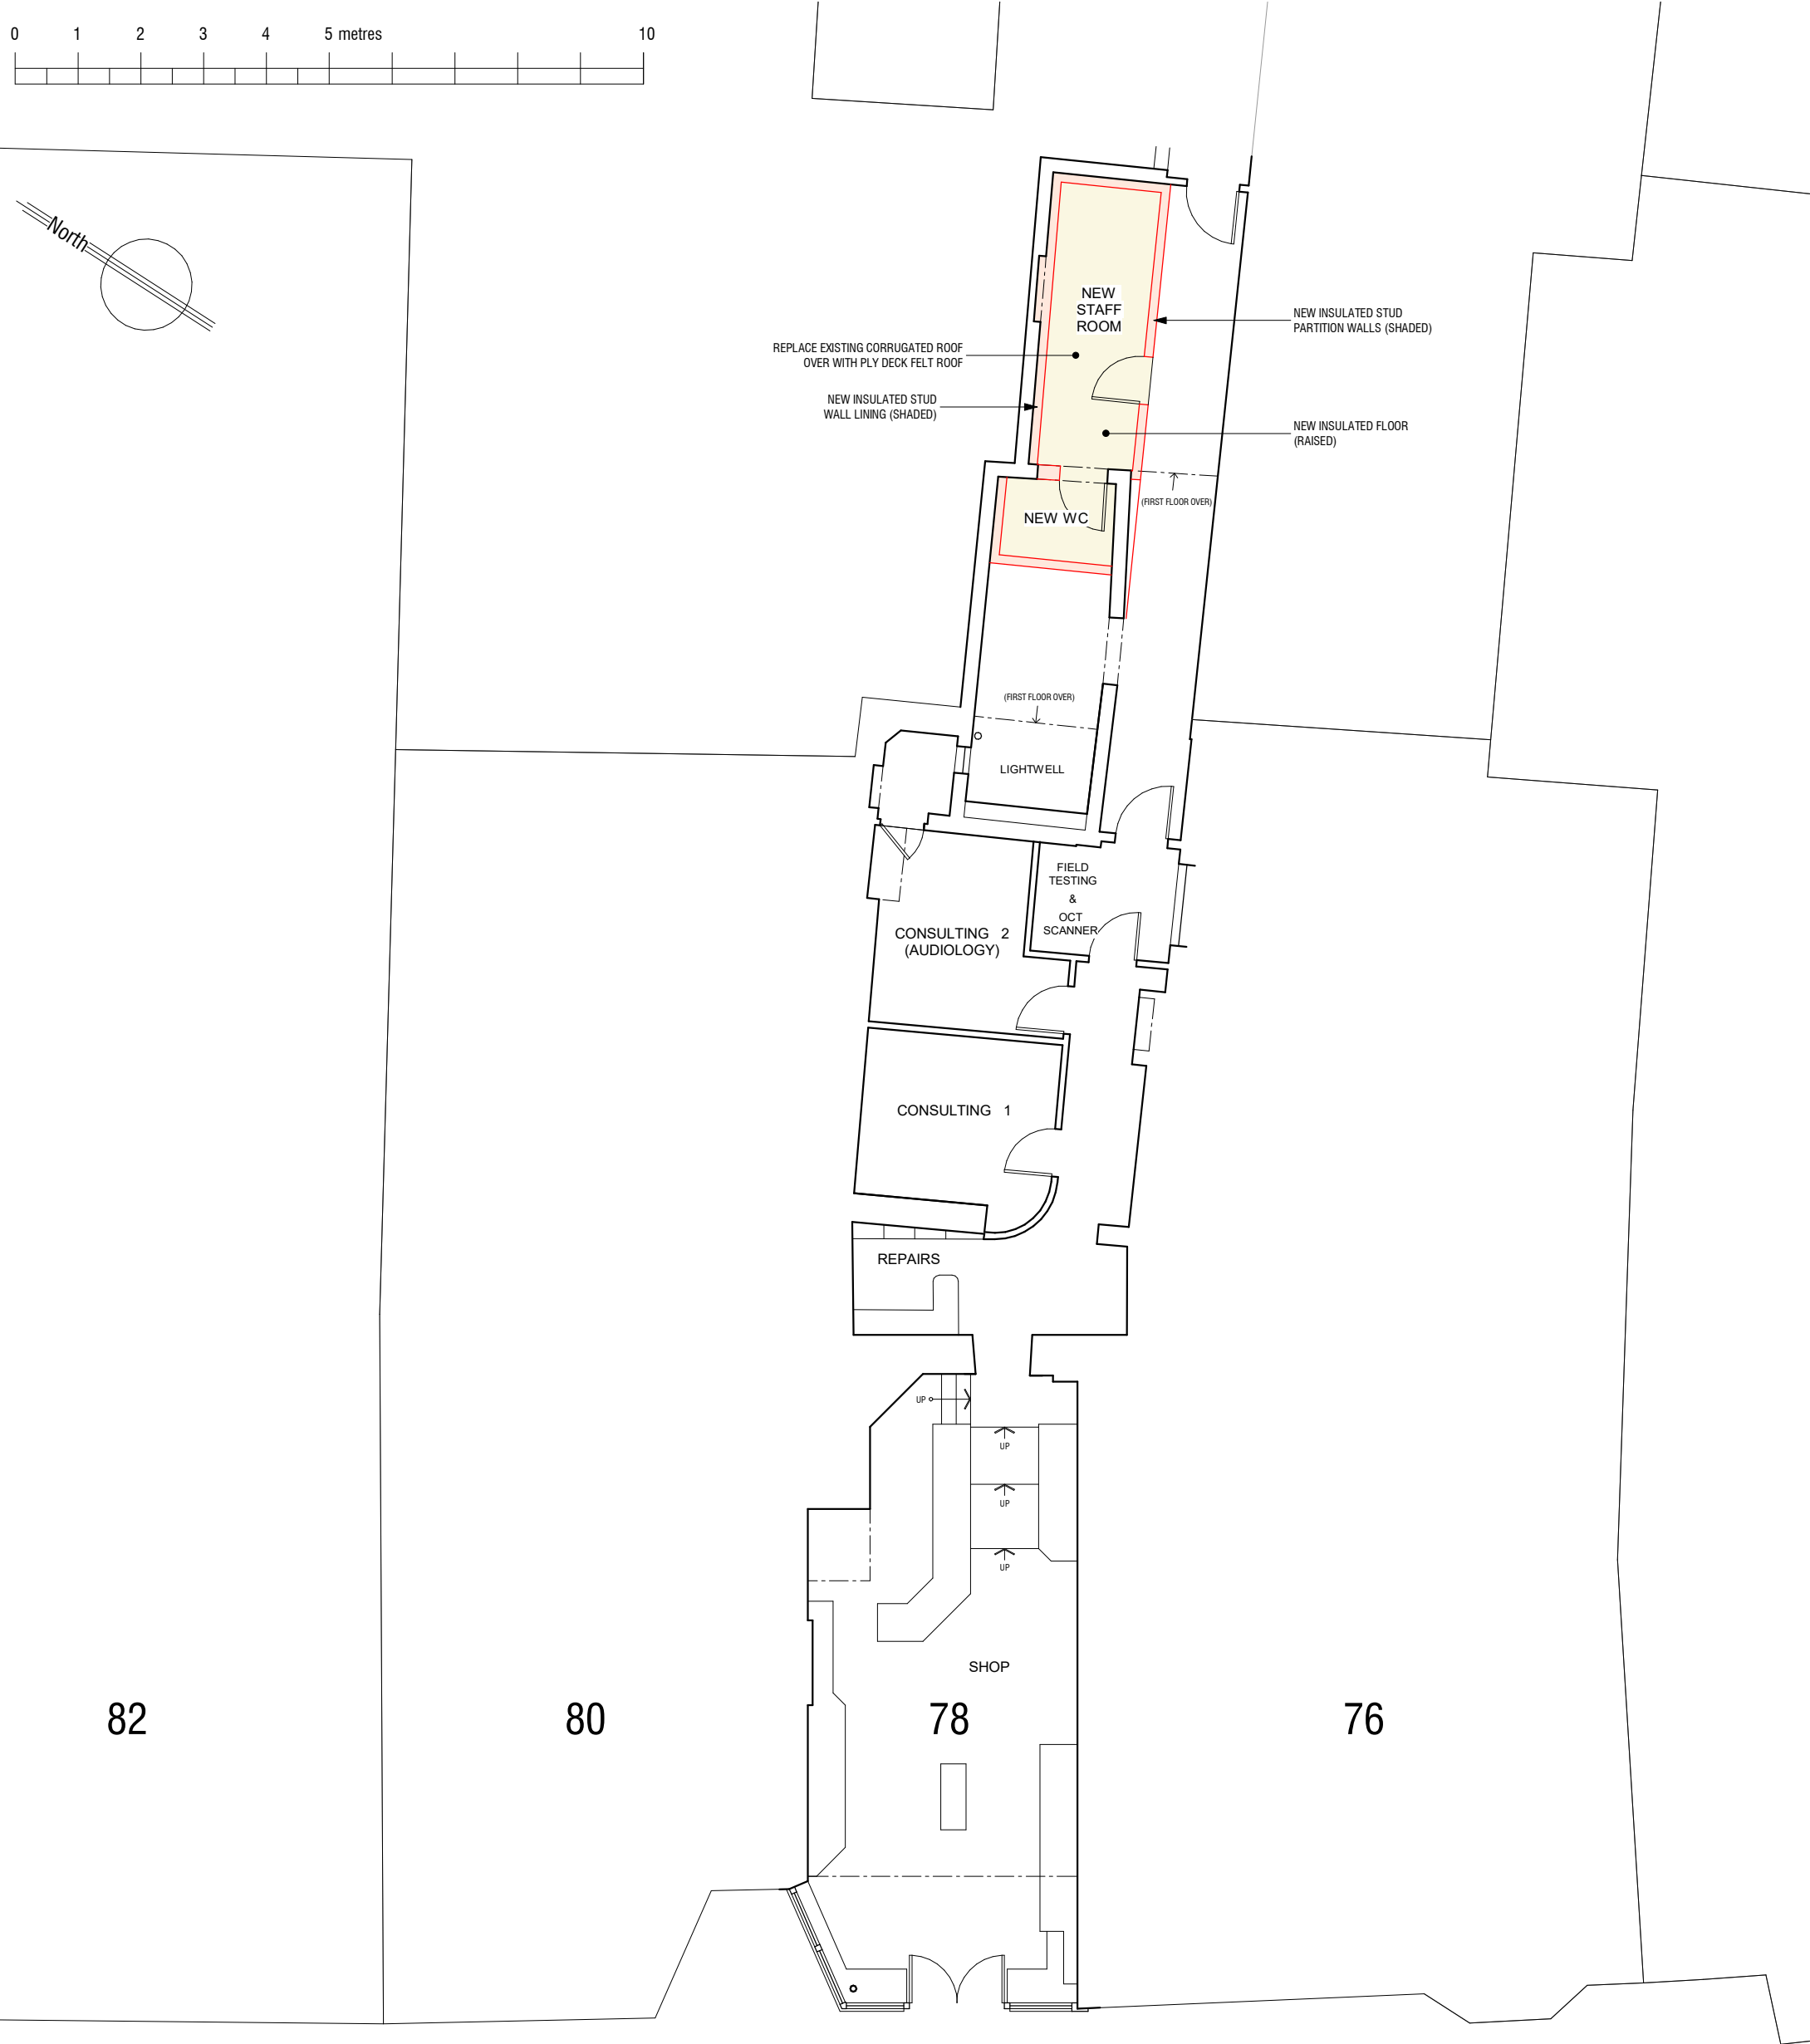
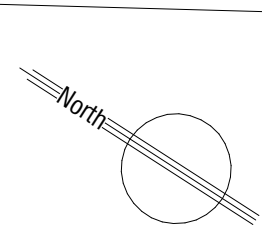


 

HIGH STREET

REVISIONS	DATE	DESCRIPTION
-----------	------	-------------

JOB NUMBER	945-25	JOB TITLE	78 High Street, Steyning
------------	--------	-----------	--------------------------

CLIENT	J & M Optical Ltd
--------	-------------------

DRAWING TITLE	PROPOSED FLOOR PLAN
---------------	---------------------

SCALE	DATE	DRAWN	DRAWING NO.	REV.
1 : 100		NJ	A120	

J O N E S RCHITECTS . c o . u k

(01903) 814614
info@jonesarchitects.co.uk