


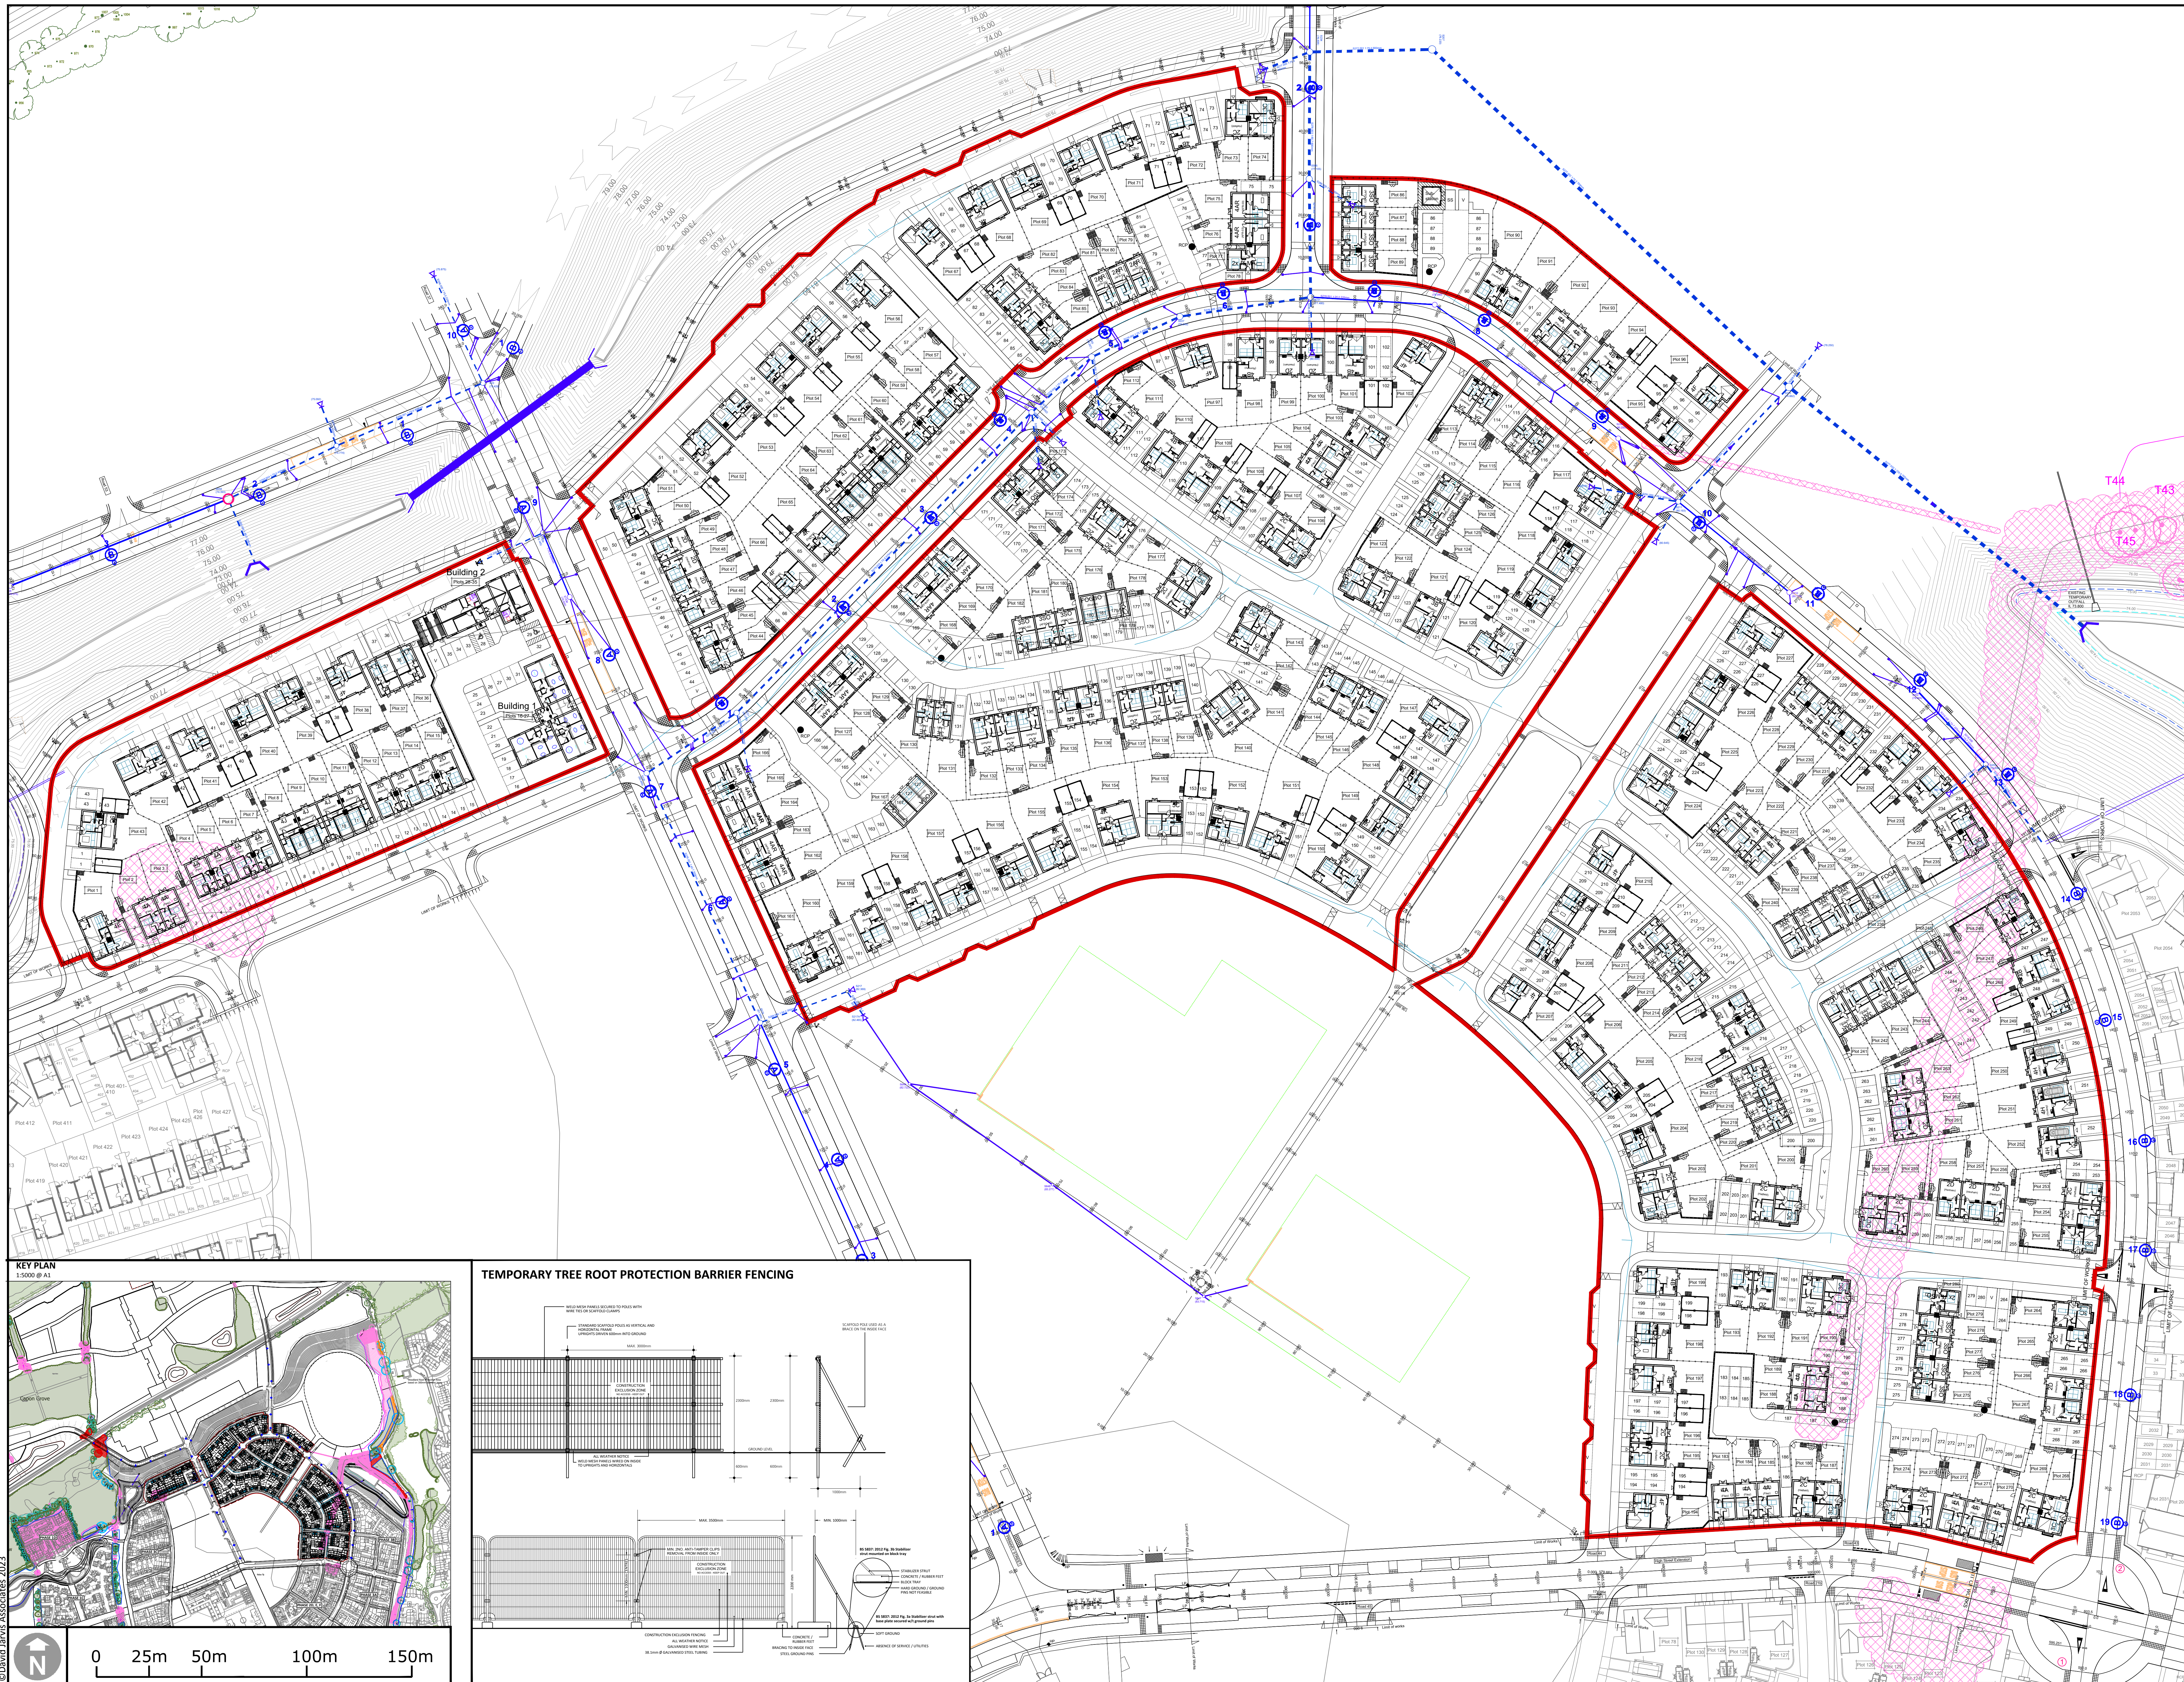

KEY

	EXISTING TREES TO BE RETAINED
	EXISTING TREES TO BE REMOVED
	EXISTING DITCH LINE TO BE CLEARED OF PERIES / VEGETATION
	TREES REMOVED UNDER PRIOR CONSENT
	TREES AFFECTED UNDER BULK EARTHWORKS APPLICATION
	ROOT PROTECTION AREA (RPA)
	TRAIL PROTECTION BARRIERS

Tree Protection Barriers:

2.31 New trenching in accordance with BS5837. Wellheads to be sited to lengths and horizontal of wellhead supporting framework. Uprights to be at 3m intervals.

2.32 Machinery to be erected in accordance with BS5837. Machinery brought onto site and before commencement of any stripping of vegetation.

Once erected barriers to remain intact for the duration of the works and not removed or altered without prior consent of an arboricultural or others responsible for the Local Planning Authority, except where there is proposed development within these areas and approved working methods.

Once demolition and construction has been completed, barriers to be removed to facilitate the construction of hard and soft landscaping.

Heavy machinery is not permitted within the RPA's unless suitable approved ground protection is adopted following further consultation with an arboriculturist.

Refer to Hybrid Plantation Application Component Plan prepared by Sartin Hillier Ref: 12241 2493 for Hybrid Plantation Application boundaries.

Rev.	Date	Description	BY	CHK
P1	11/19/2013	First issue based on Architect's Site Plan Update & P&ID, 10/10/13; 11/13/13 4:30 PM.	ML	

Status **PLANNING**

DAVID JARVIS ASSOCIATES

DAVID JARVIS ASSOCIATES LIMITED
1 Tennyson Street Swindon Wiltshire SN1 5DT
t: 01793 612173
e: mail@davidjarvis.biz
w: www.davidjarvis.biz

Client
CREST NICHOLSON

Project

**KILNWOOD VALE, CRAWLEY
PHASE 3DEFG - RESIDENTIAL**

Drawing Title

TREE RETENTION REMOVAL PLAN

Scale	Sheet Size	Date
1:500	A0	SEPT 2023

Client Ref.	Drawing Ref.	Drawing No.	Status
3DEFG-DA	3015-4-5-1	DR-5700	S4-P1