


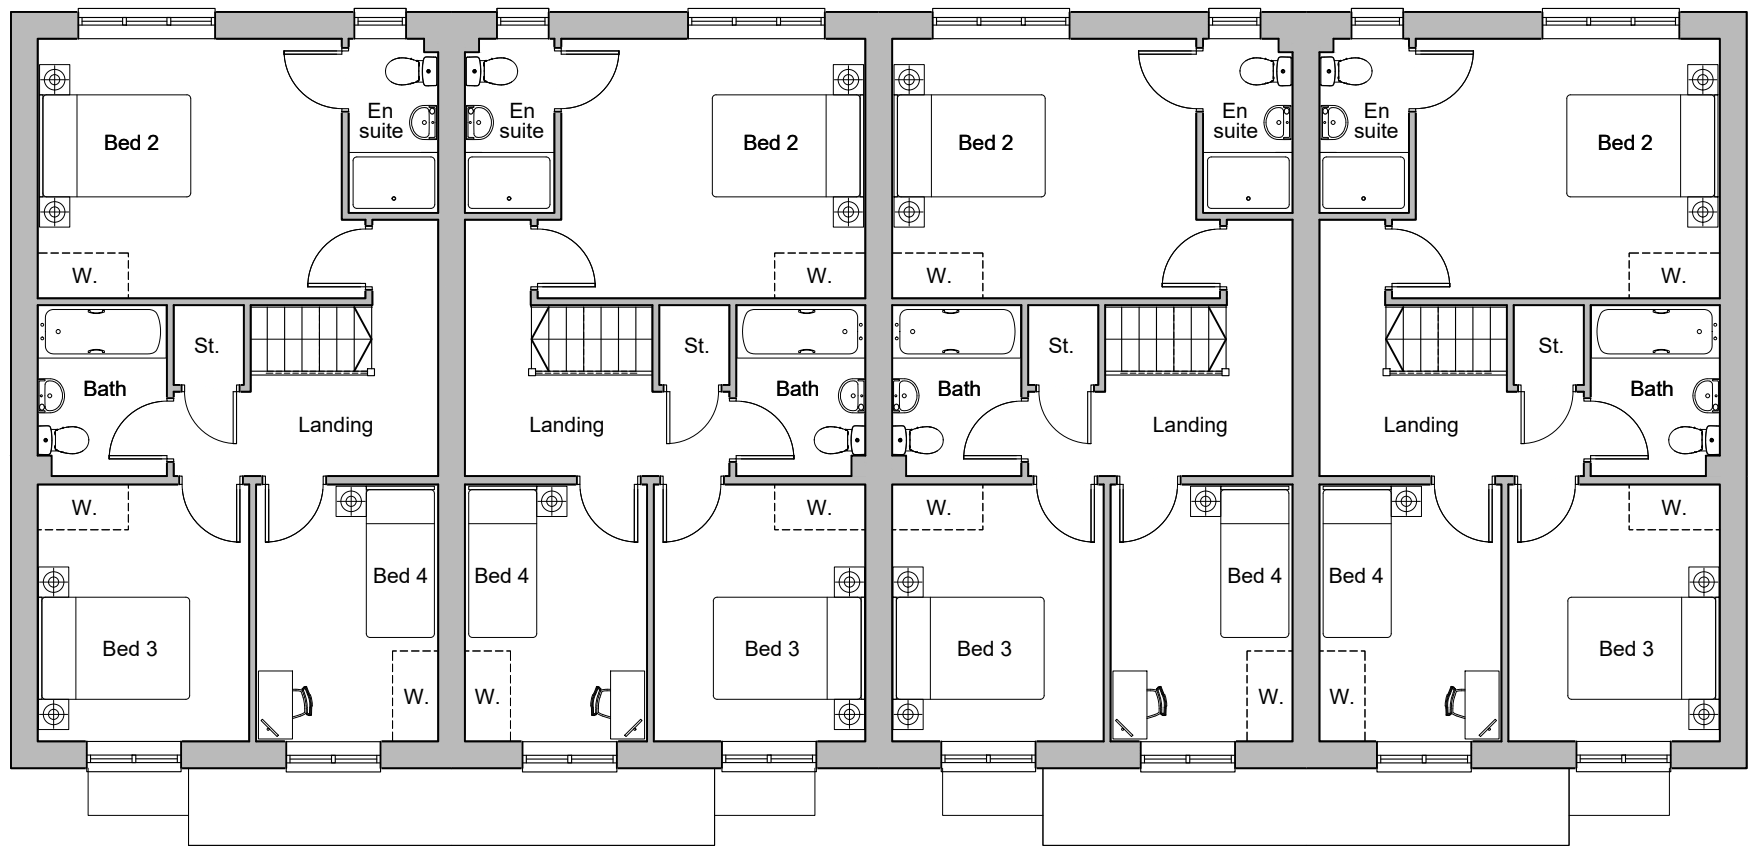


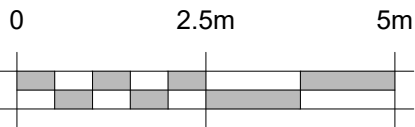


Second Floor Plan

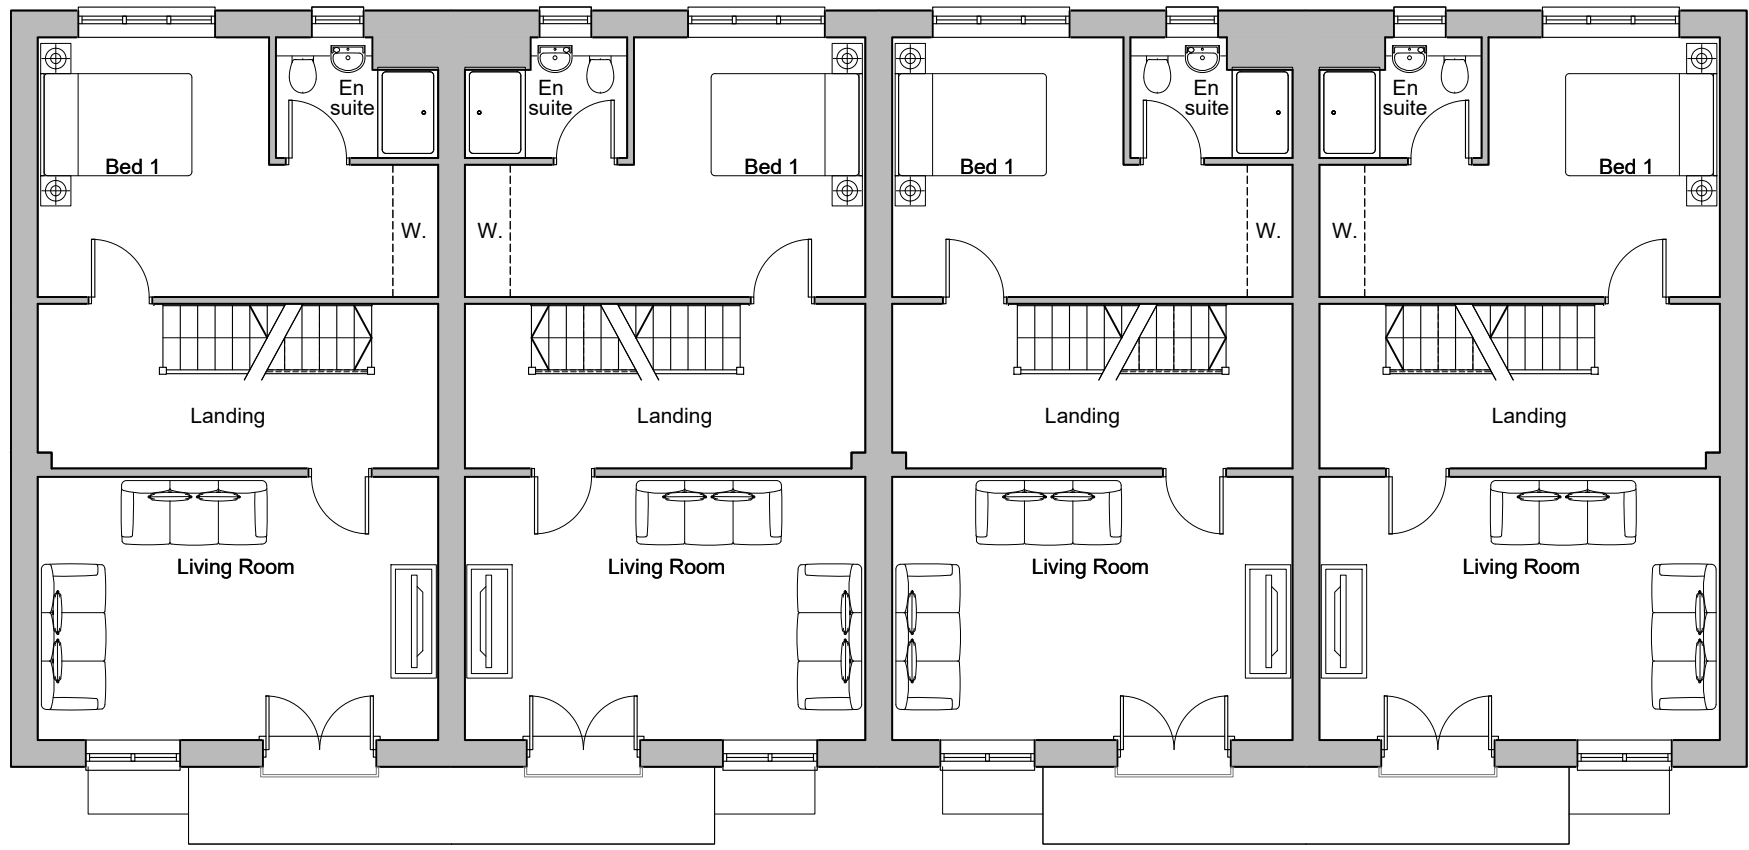


First Floor Plan

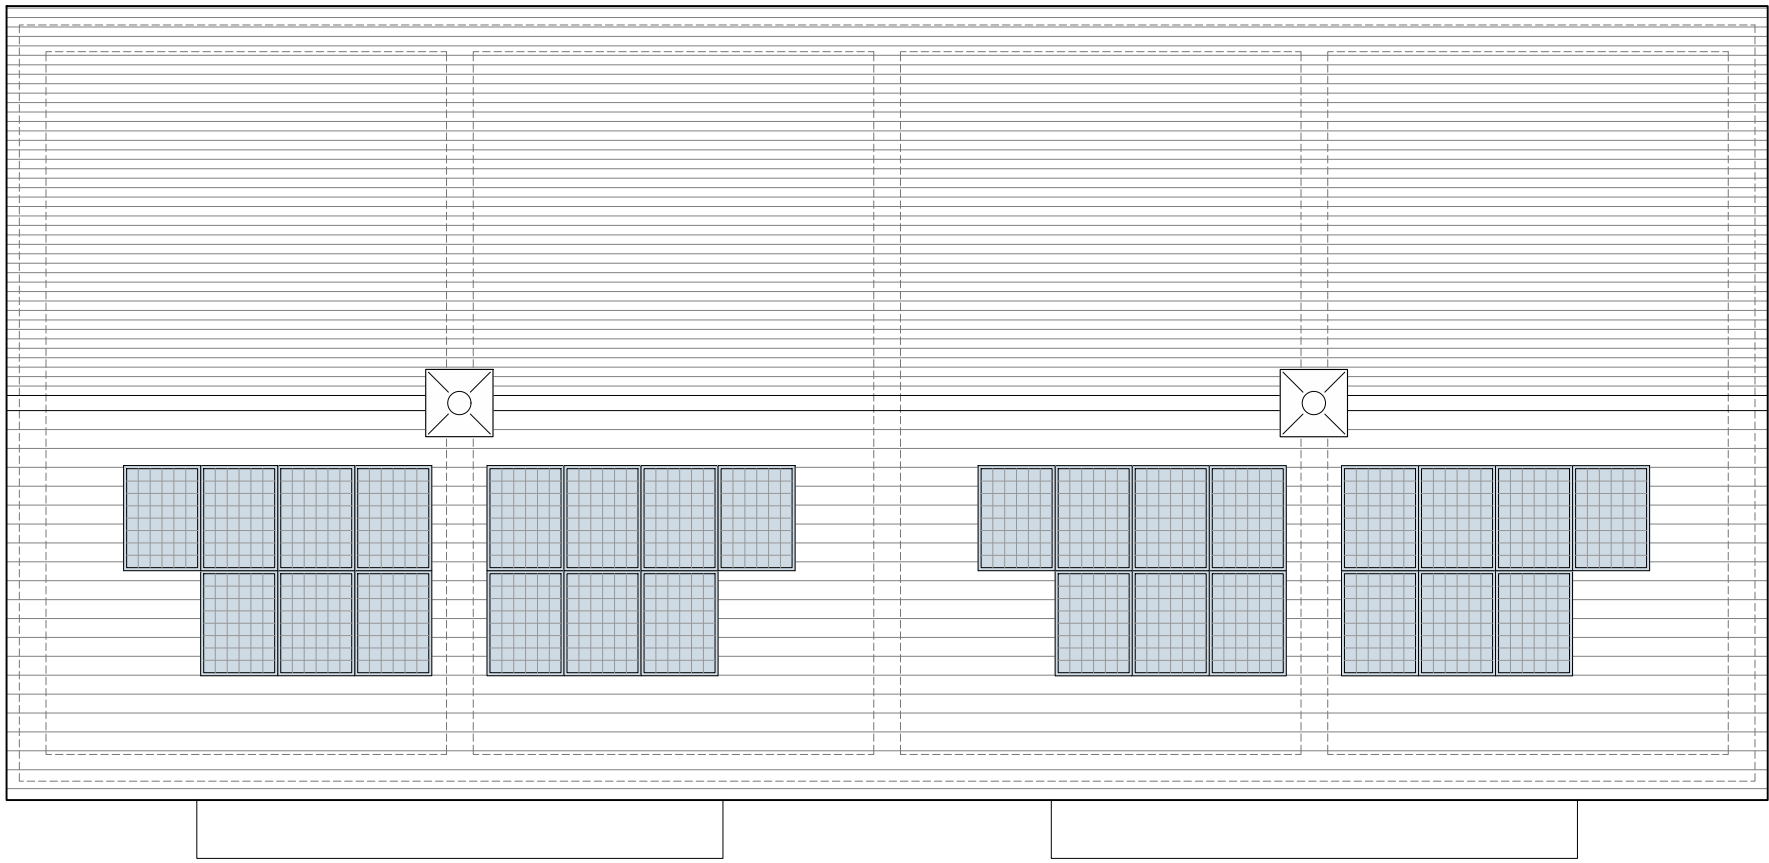


Front Elevation

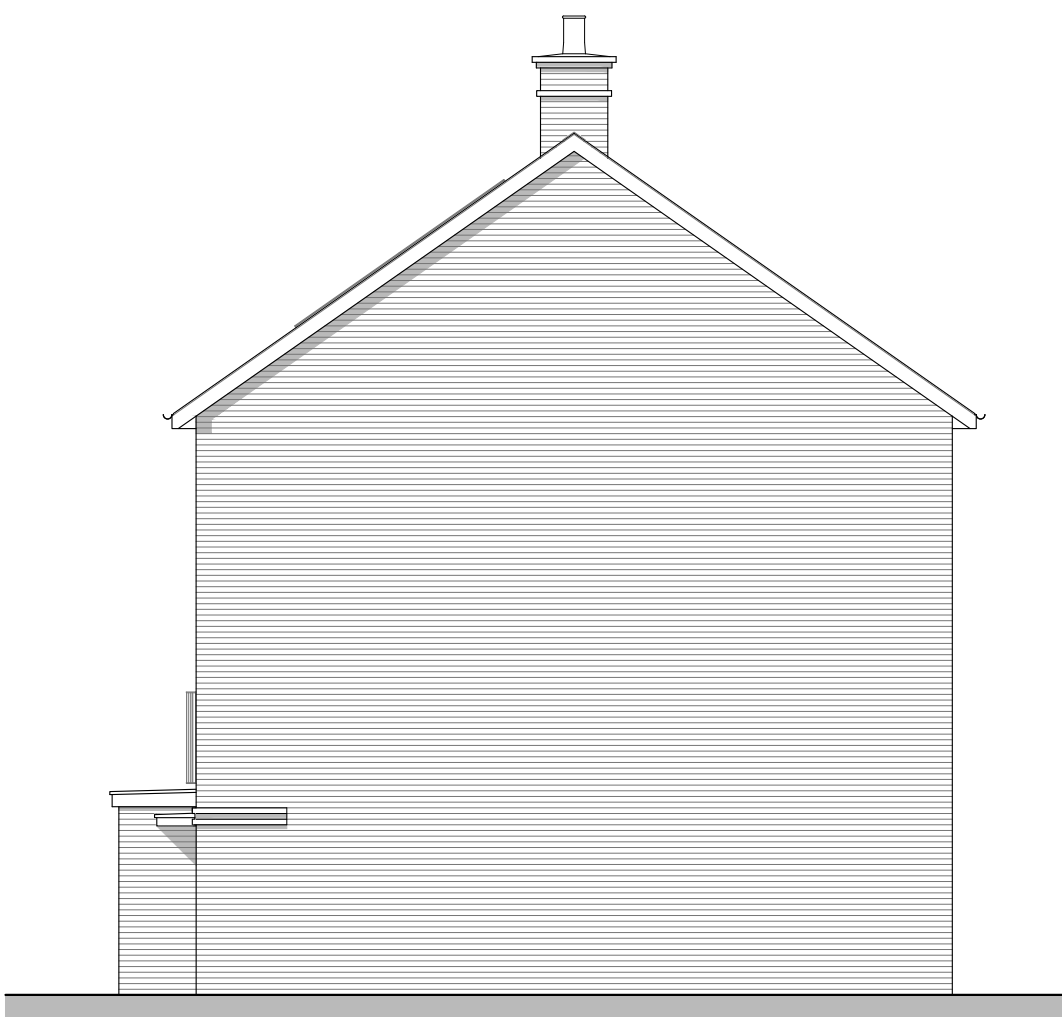


Side Elevation

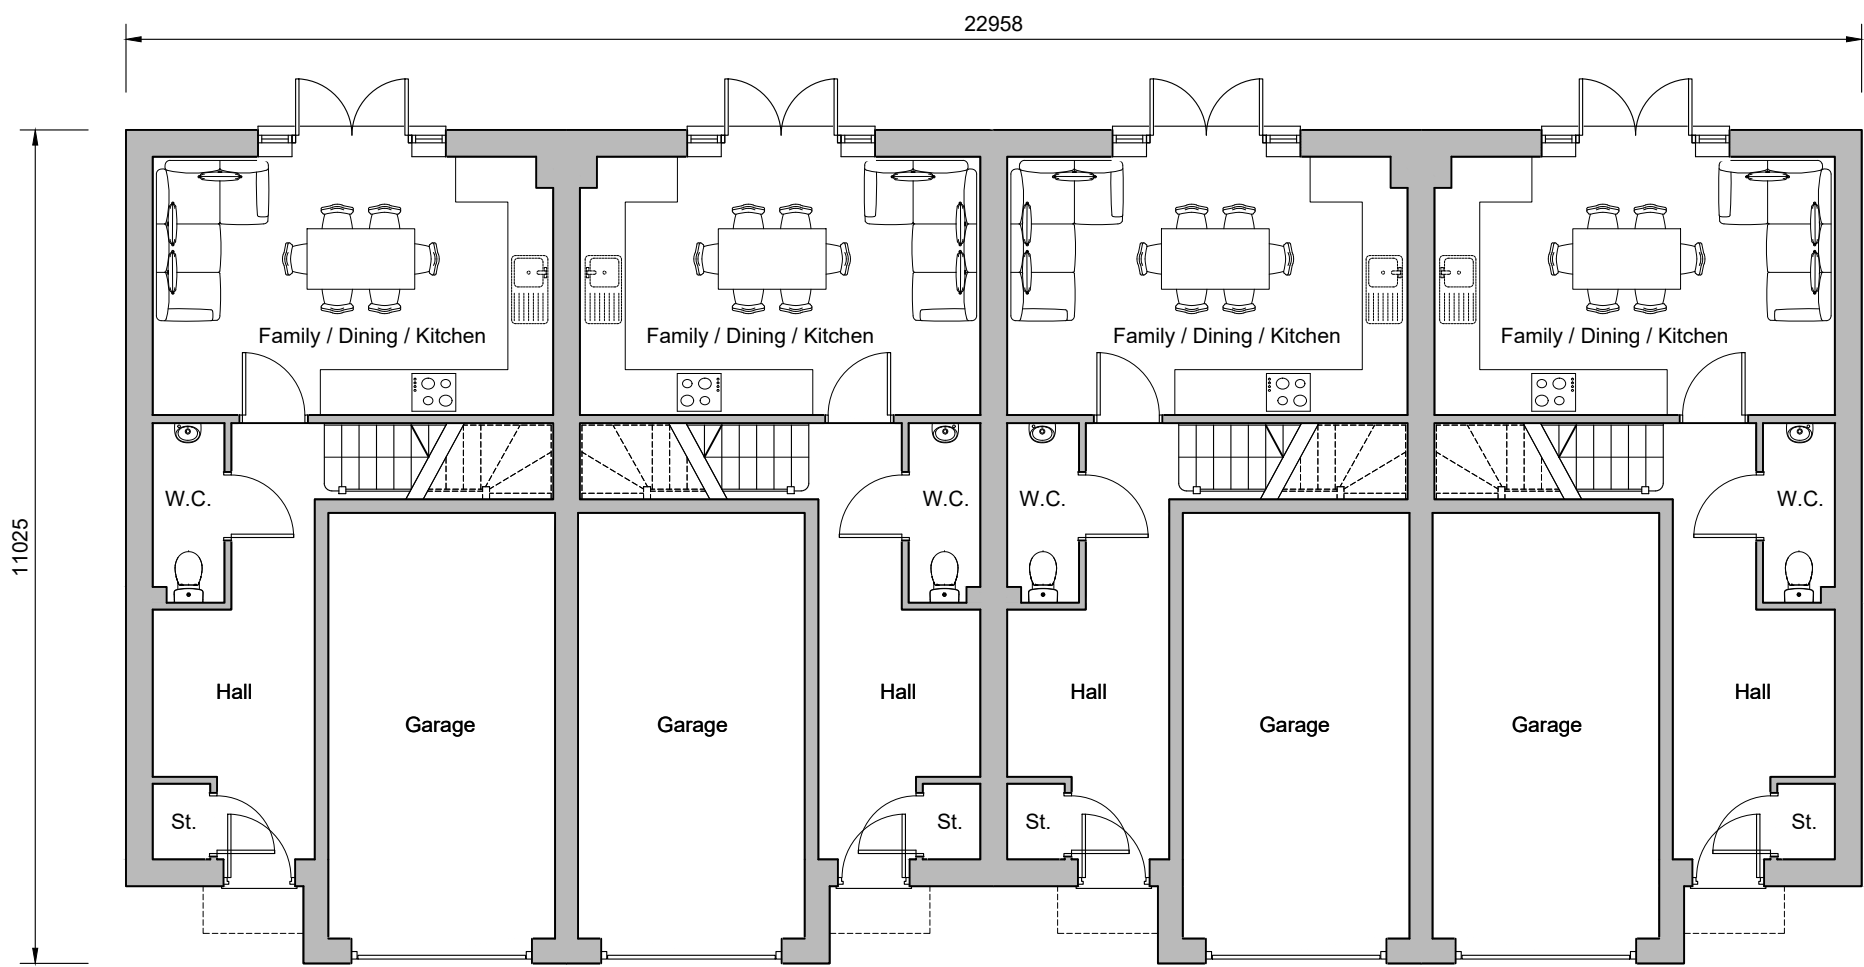

Ground Floor Plan
Plots 61-64

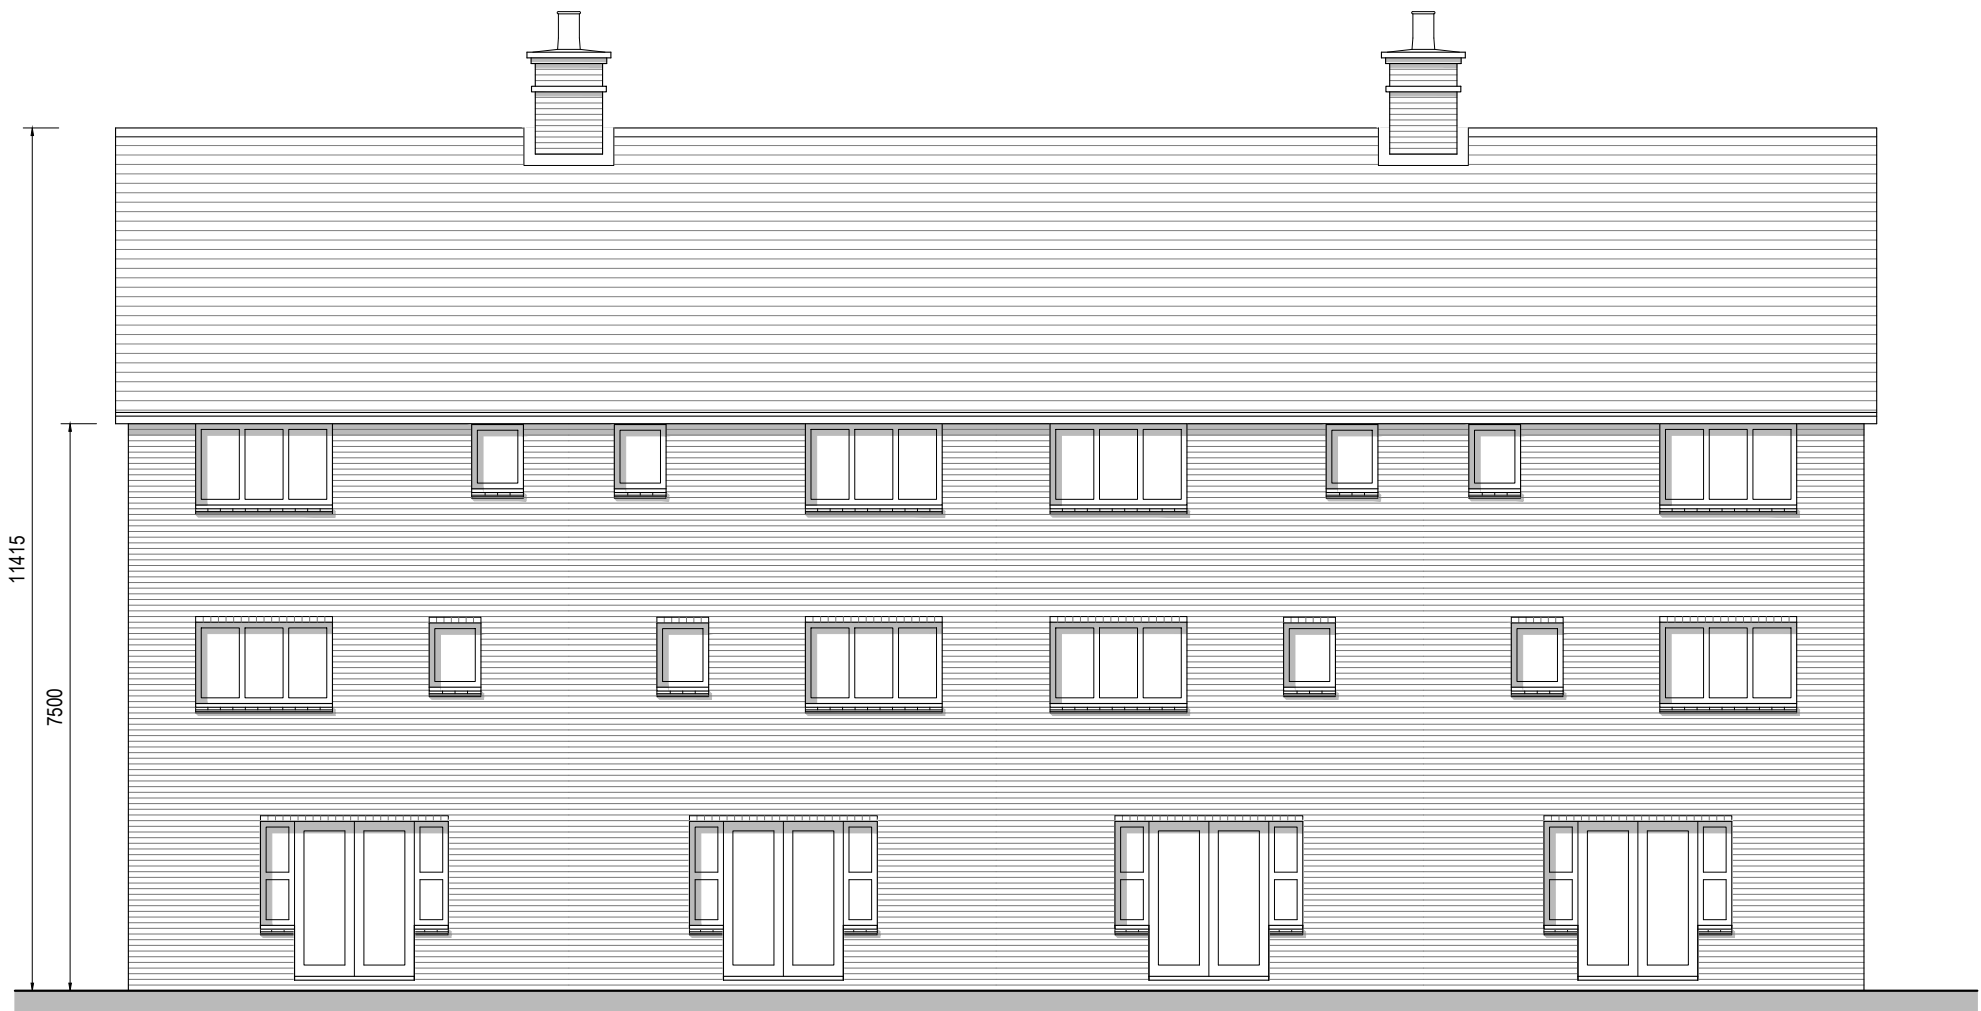

Rear Elevation

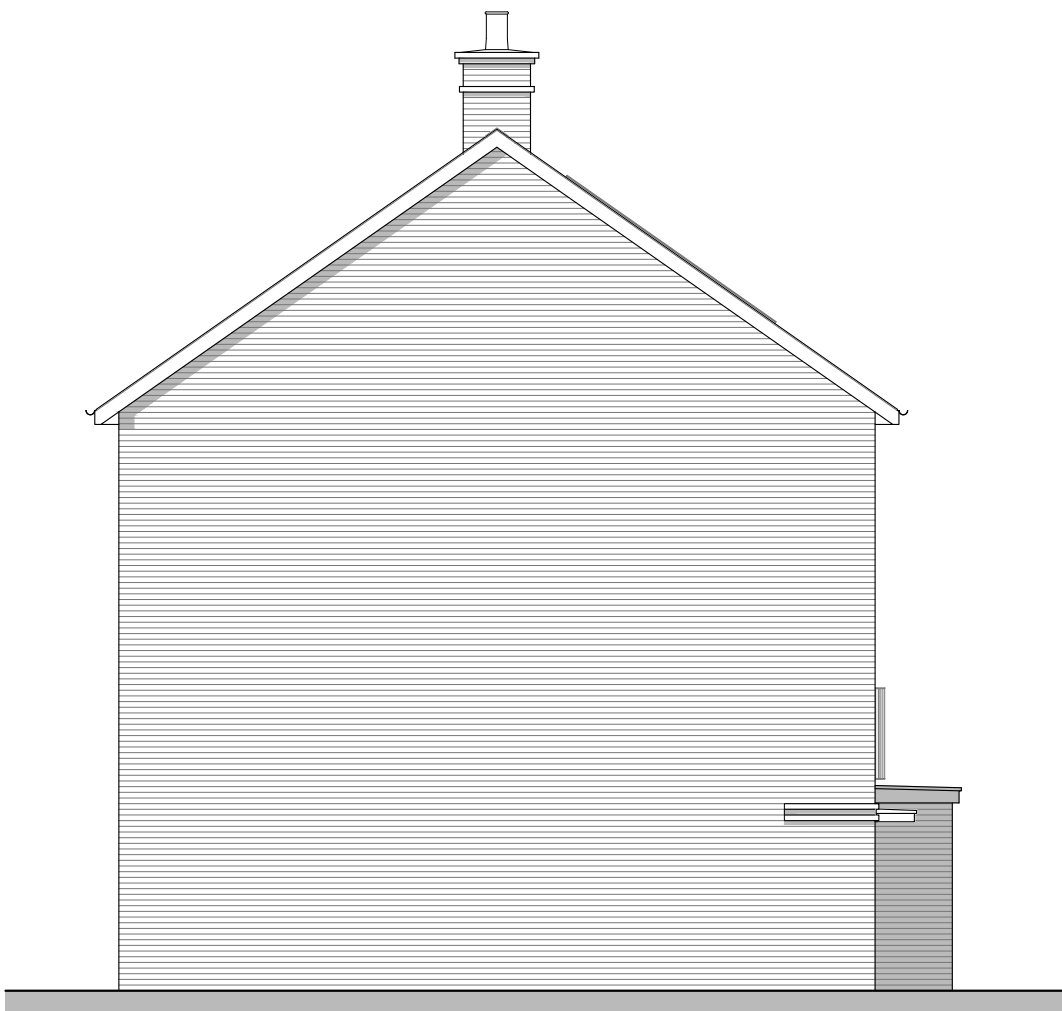

Side Elevation

REV.	DATE	REVISIONS:	BY	REV.	DATE	REVISIONS:	BY	REV.	DATE	REVISIONS:	BY	STATUS:

Planning

CLIENT:	Crest Nicholson	PROJECT:	Kilnwood Vale Phases 3D, 3E, 3F and 3G	 architecture planning masterplanning Broadmeade House, Farnham Business Park, Weydon Lane, Farnham, Surrey GU9 8QT. info@osparchitecture.com www.osparchitecture.com Tel: 01252 267878
SCALE:	1:100 (A1 ORIGINAL)	DRAWING:	4J - Ambleside Plots 61-64 Proposed Plans and Elevations	
DRAWN:	A.Gh.	P224	-	
DATE:	Sep23	21173	-	