




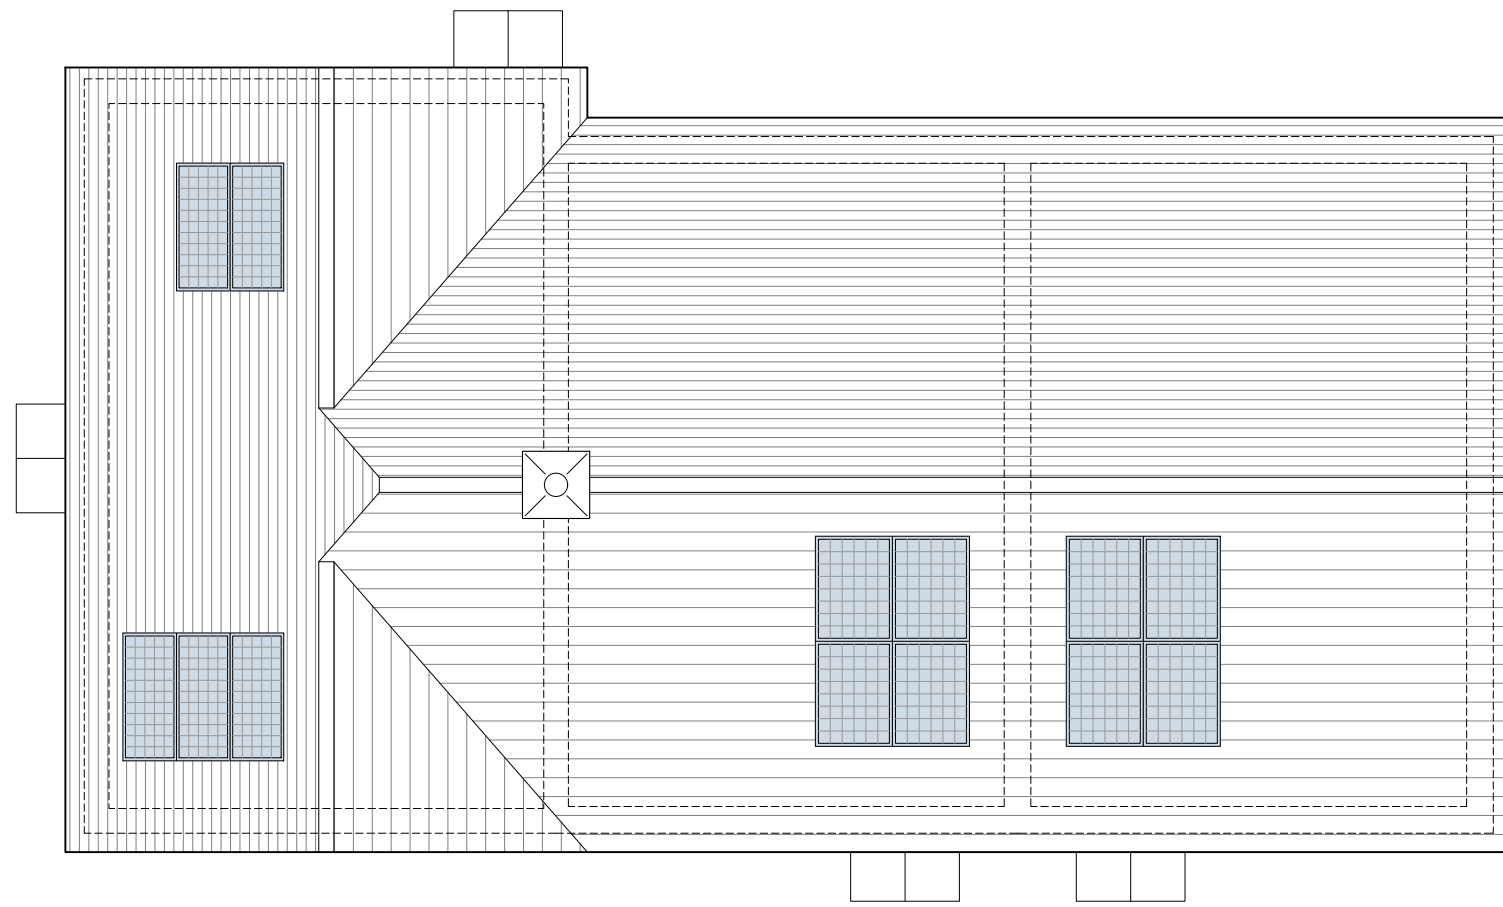

Roof Plan

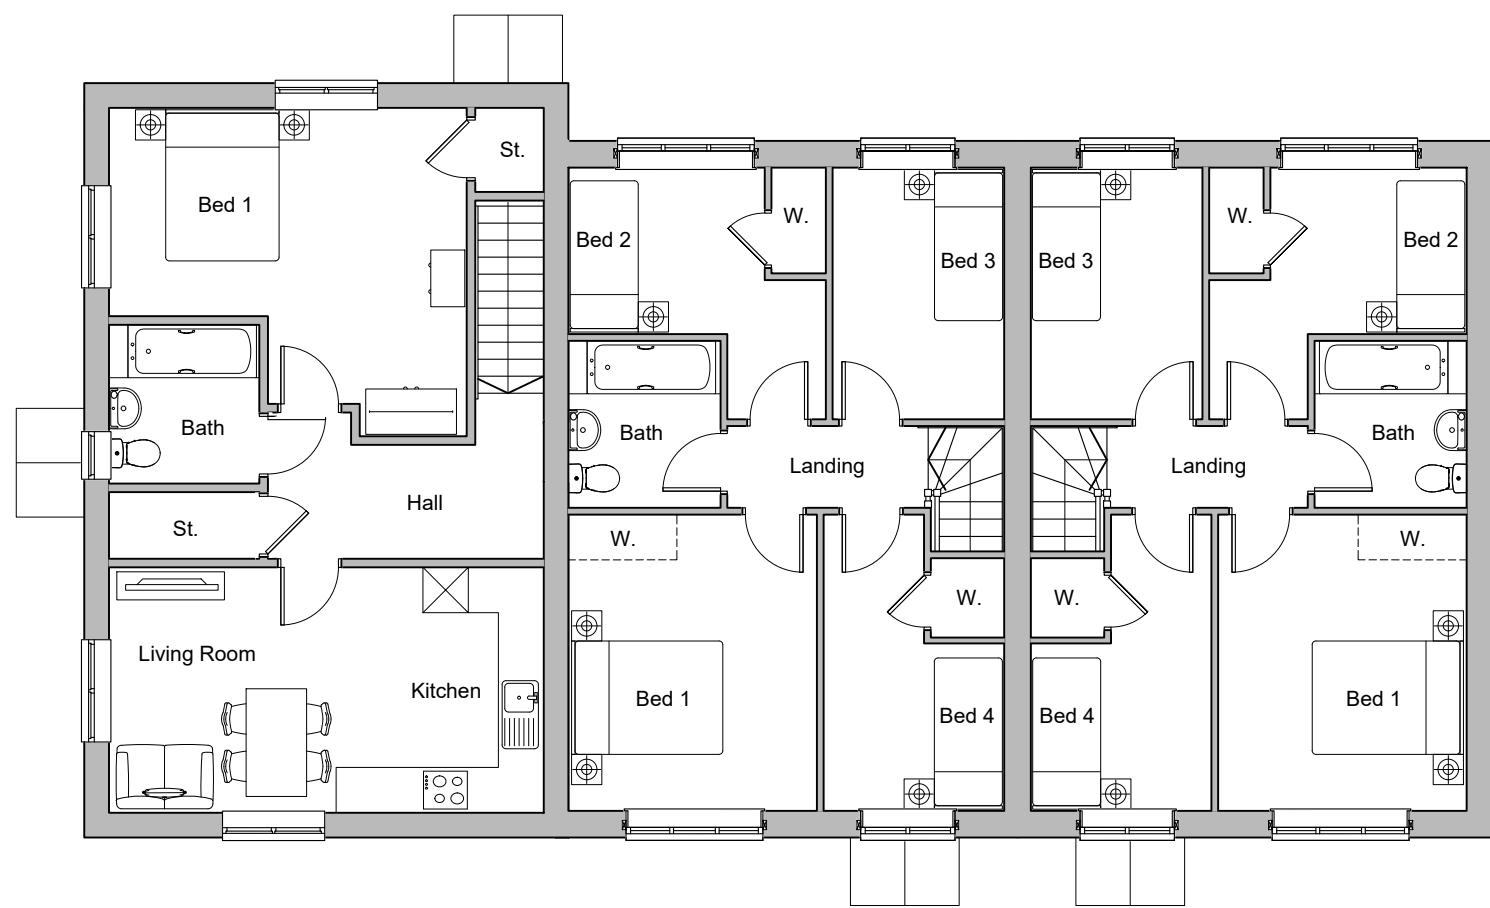


First Floor Plan

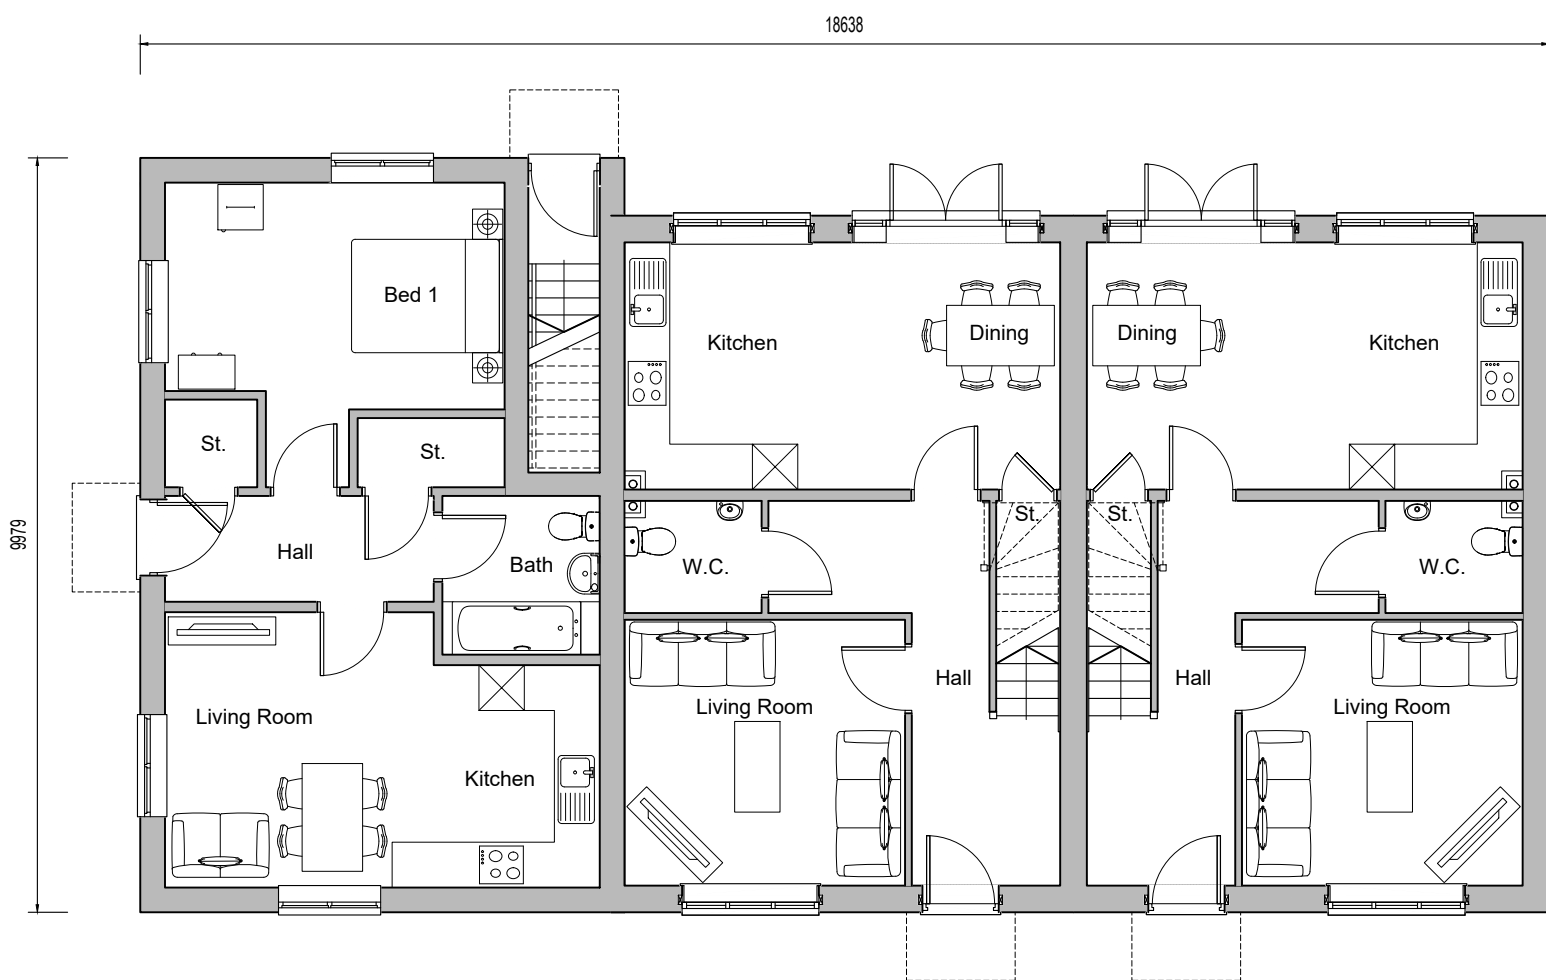

Ground Floor Plan
Plots 75-78



Front Elevation

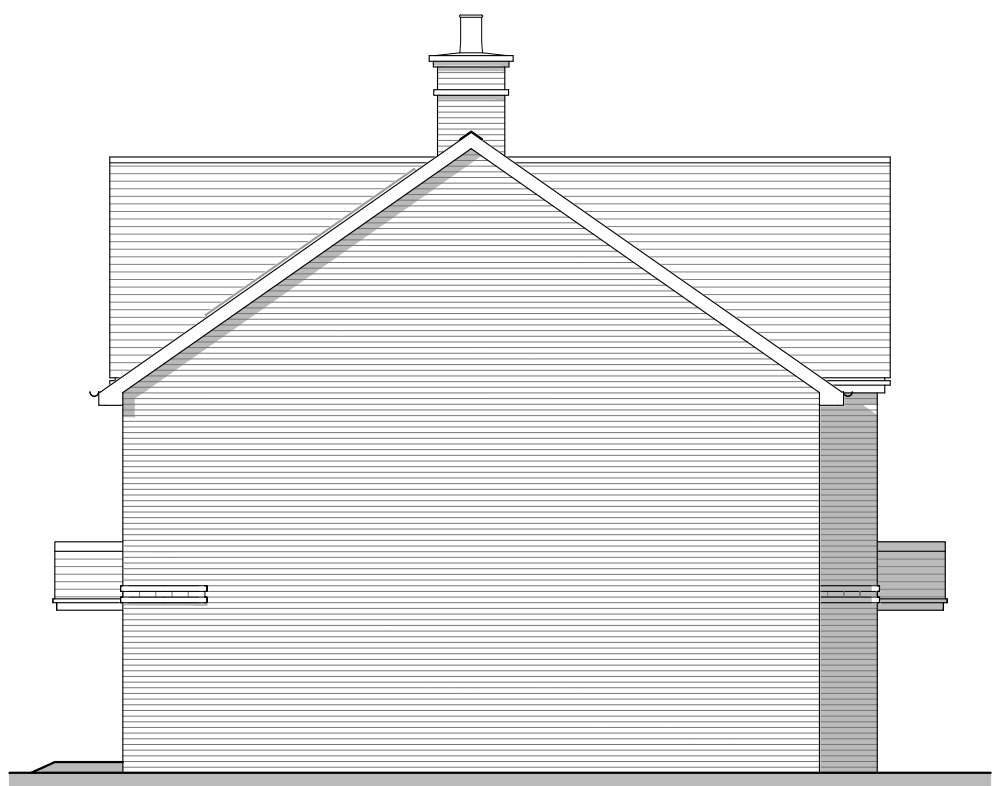

Side Elevation



Rear Elevation



Side Elevation

REV.	DATE	REVISIONS:	BY	REV.	DATE	REVISIONS:	BY	REV.	DATE	REVISIONS:	BY	STATUS:

Planning

CLIENT:	Crest Nicholson	PROJECT:	Kilwood Vale Phases 3D, 3E, 3F and 3G
SCALE:	1:100 (A1 ORIGINAL)	DRAWING:	4AR and 1BMA Plots 75-78 Proposed Plans and Elevations
DRAWN:	jg	21173	P226
DATE:	Sep23	—	—

