

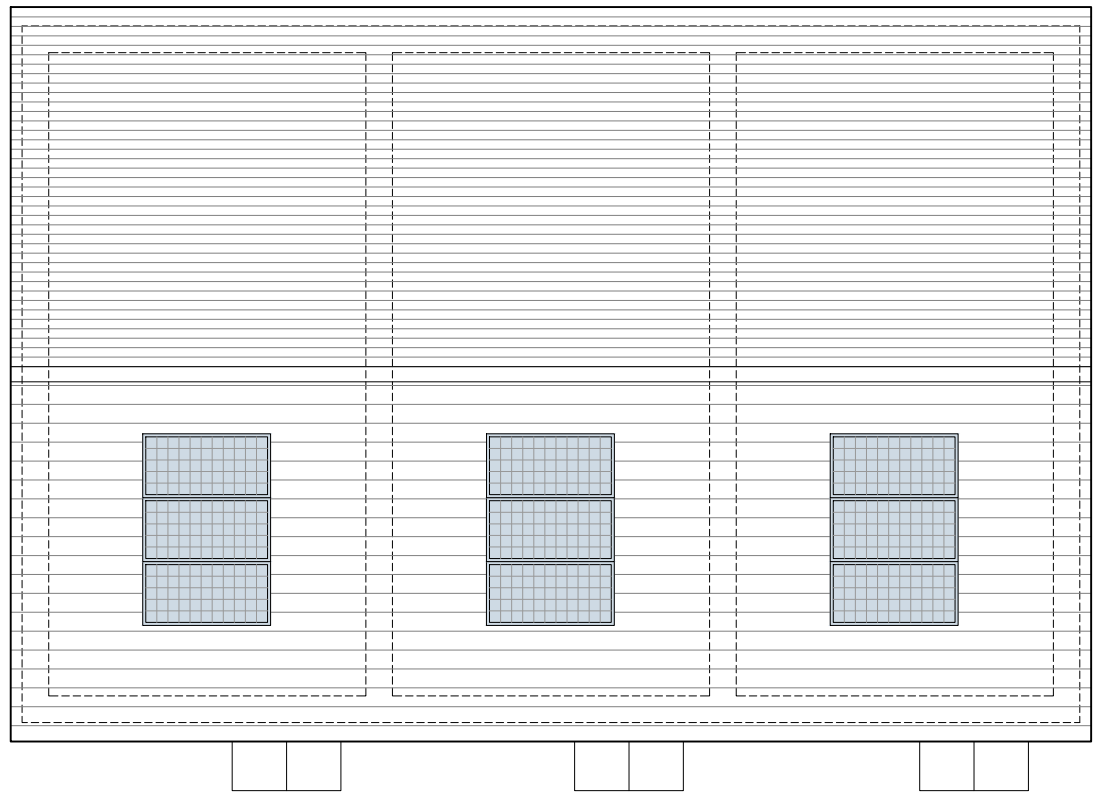


Figure 10.1 is a floor plan of a three-unit apartment building. The plan shows three identical units arranged side-by-side. Each unit includes a Living Room, Dining area, Kitchen, W.C. (Water Closet), and a Hall. The overall dimensions are 13089 (width) by 5215 (depth).

A diagram of a three-door house with a gabled roof. The house has three doors, each with a small triangular pediment. Above each door is a window. The roof has three dormer windows, each with a grid pattern. The house is shown in a side elevation view.

Architectural elevation drawing of a building facade. The drawing shows a two-story structure with a gabled roof. The upper story has three windows, and the lower story has six windows. Dimensions are indicated on the left: a total height of 8500 and a lower section height of 4875.

A simple line drawing of a house with a gabled roof. The house has a chimney on the right side. The drawing is minimalist, using only black outlines on a white background.

REV.	DATE	REVISIONS:	BY	REV.	DATE	REVISIONS:	BY	REV.	DATE	REVISIONS:	BY	STATUS:
												Planning

CLIENT: Crest Nicholson		PROJECT: Killnwood Vale Phases 3D, 3E, 3F and 3G	
SCALE: 1:100 (A1 ORIGINAL)		DRAWING: 2AR Plot 79-81 Proposed Plans and Elevations	
DRAWN: jg DATE: Sep23	21173	P227	—