


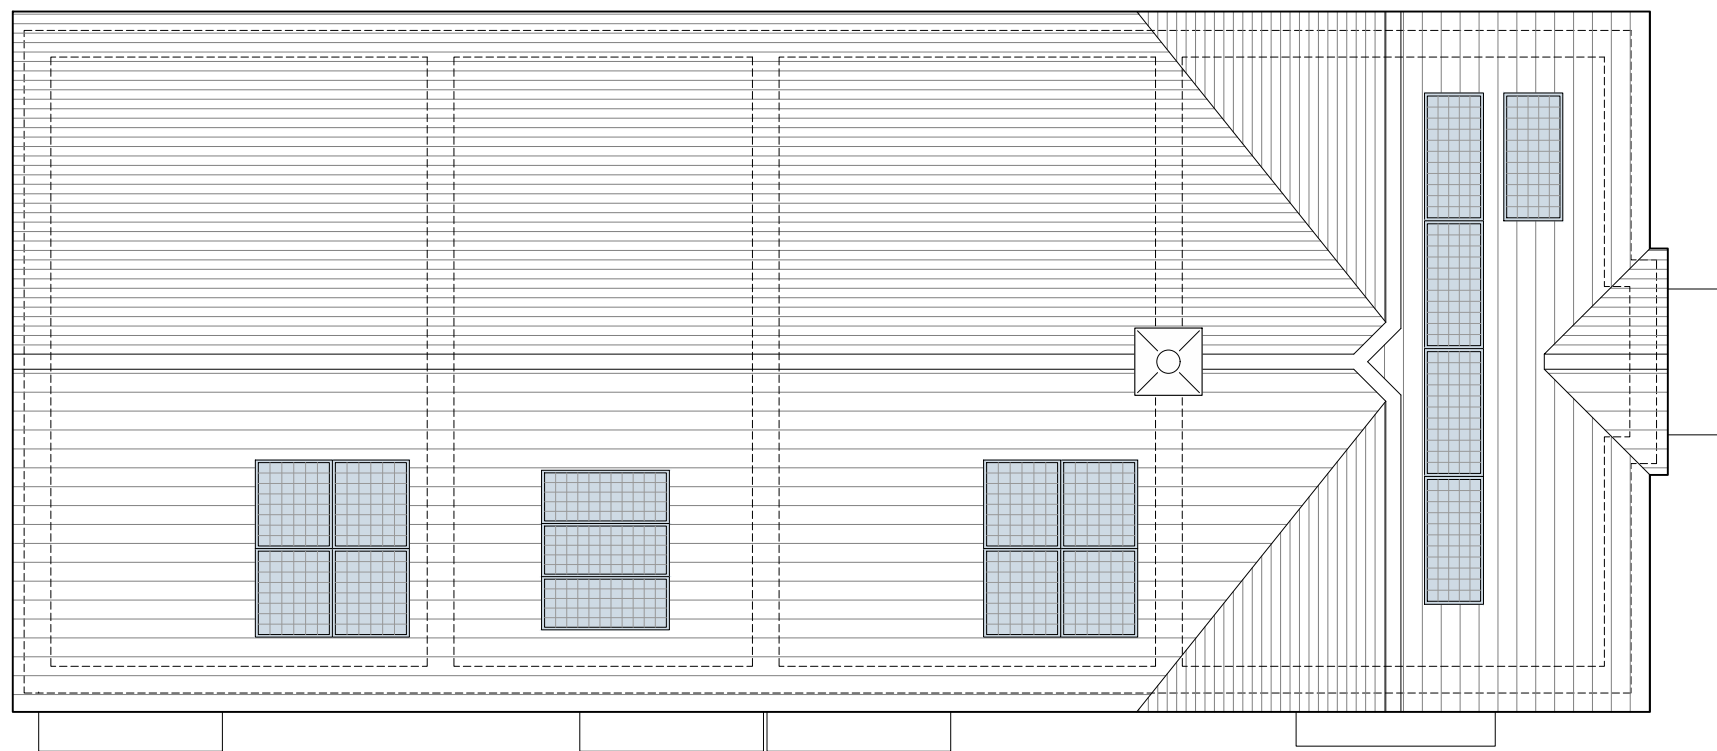


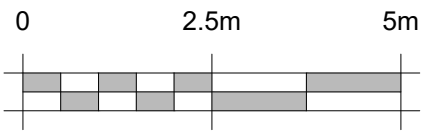

Roof Plan

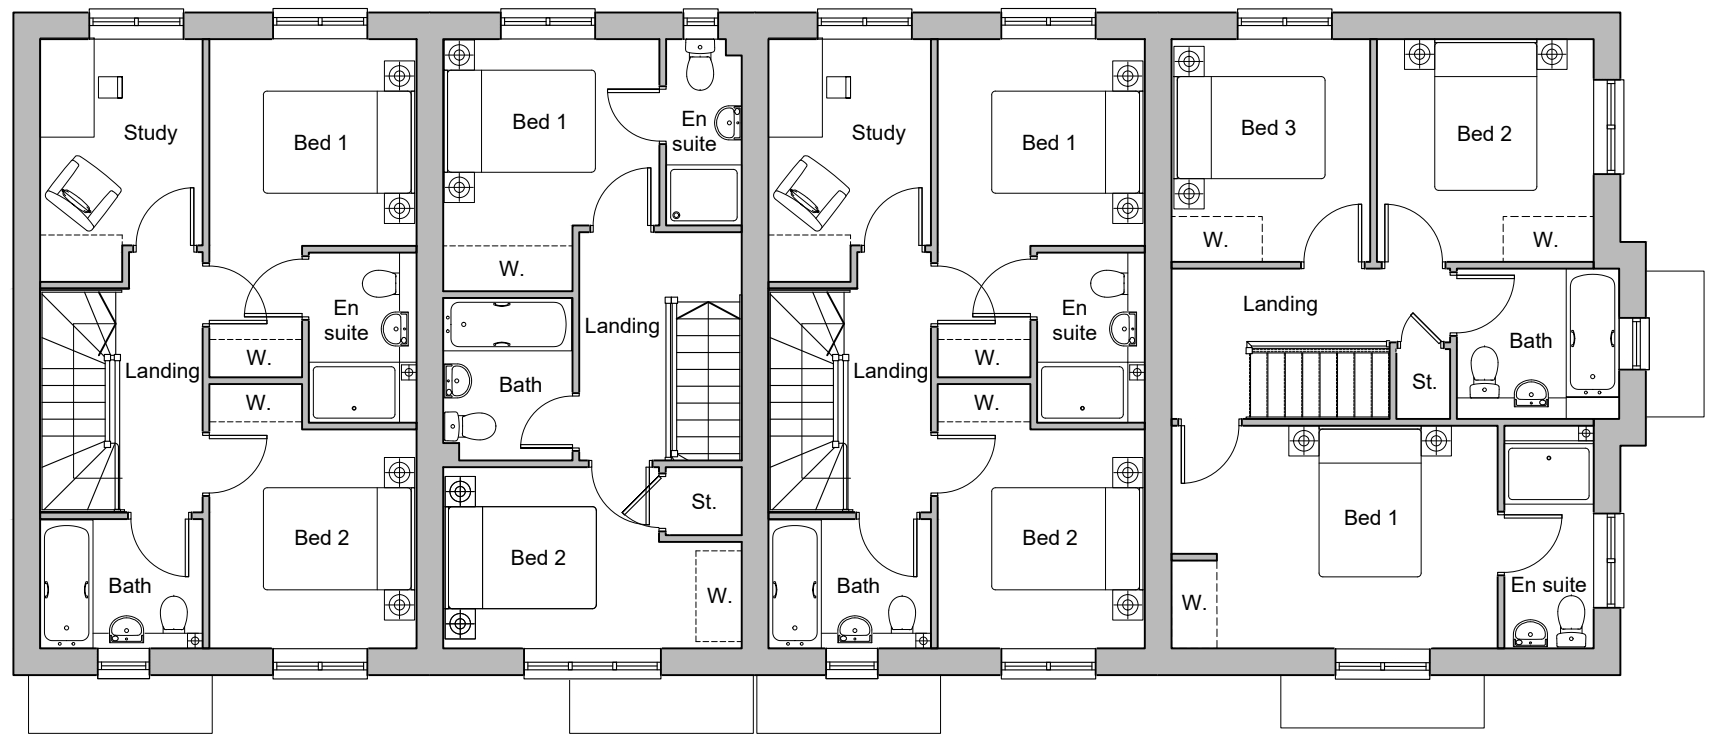

First Floor Plan

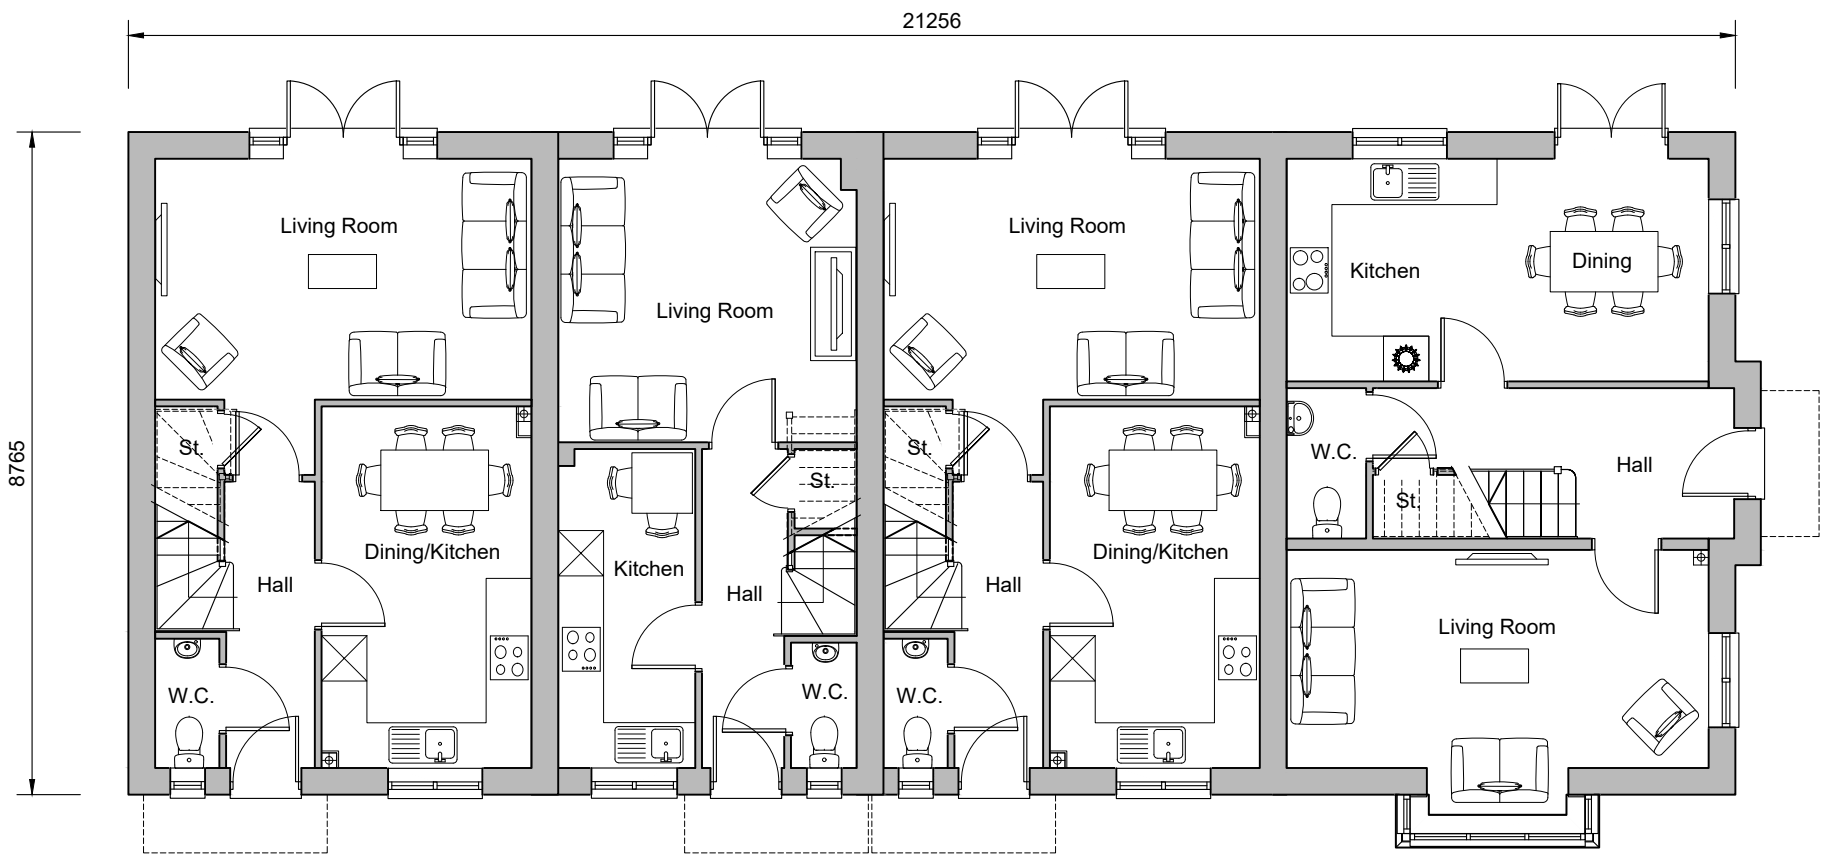

Ground Floor Plan
Plots 82-85



Front Elevation



Side Elevation



Rear Elevation



Side Elevation

REV.	DATE	REVISIONS:

BY	REV.	DATE	REVISIONS:

BY	REV.	DATE	REVISIONS:

BY	REV.	DATE	REVISIONS:

BY	STATUS:

Planning

CLIENT:	Crest Nicholson
SCALE:	1:100 (A1 ORIGINAL)
DRAWN:	A.Gh.
DATE:	Sep23

PROJECT:	Kilnwood Vale Phases 3D, 3E, 3F and 3G
DRAWING:	2C 2A 2C 3C Plots 82-85 Proposed Plans and Elevations
P228	-



architecture planning masterplanning

Broadmeade House, Farnham Business Park,
Weydon Lane, Farnham, Surrey GU9 8QT.
info@osparchitecture.com www.osparchitecture.com
Tel: 01252 267878