




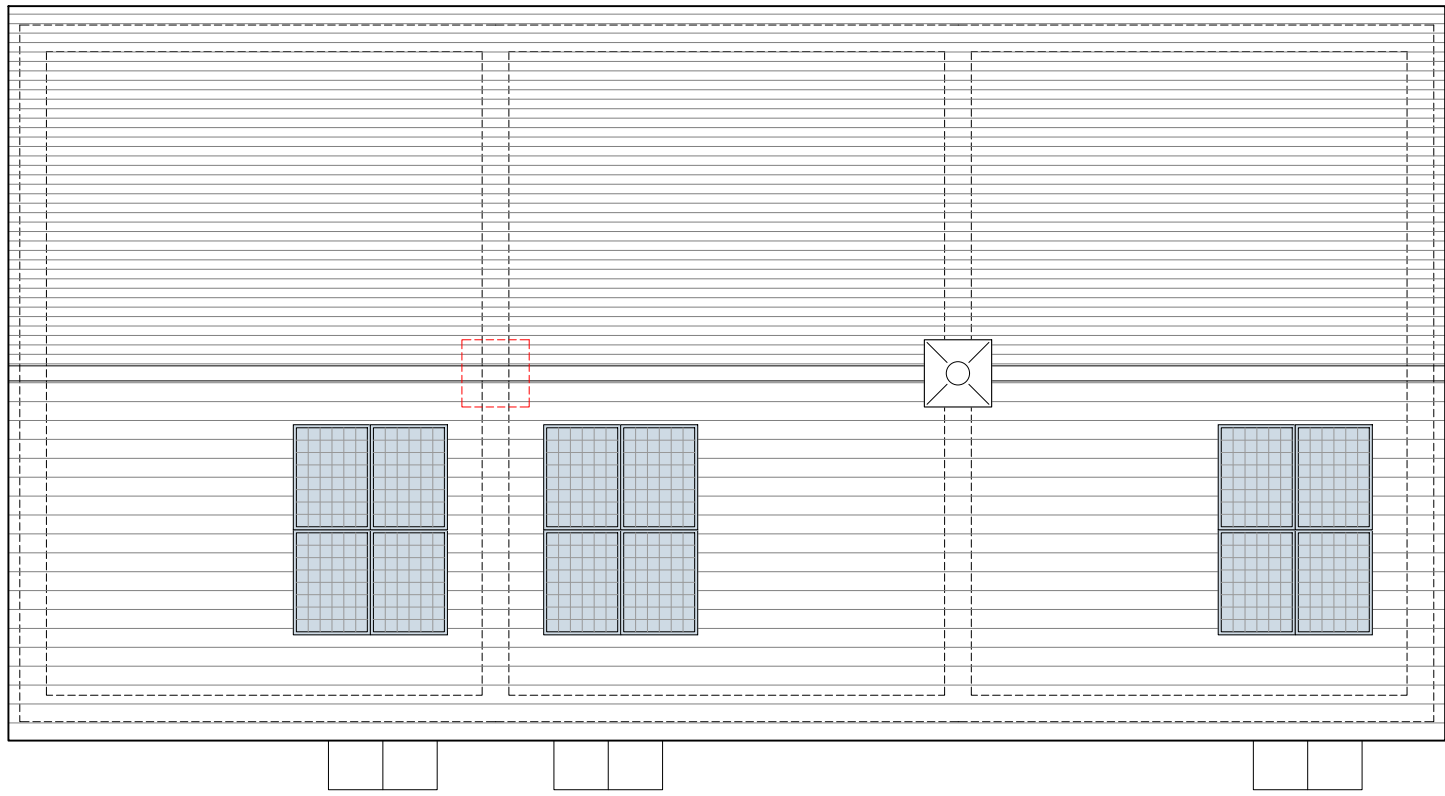

Roof Plan
Chimney shown dotted to Plots 164-166 only

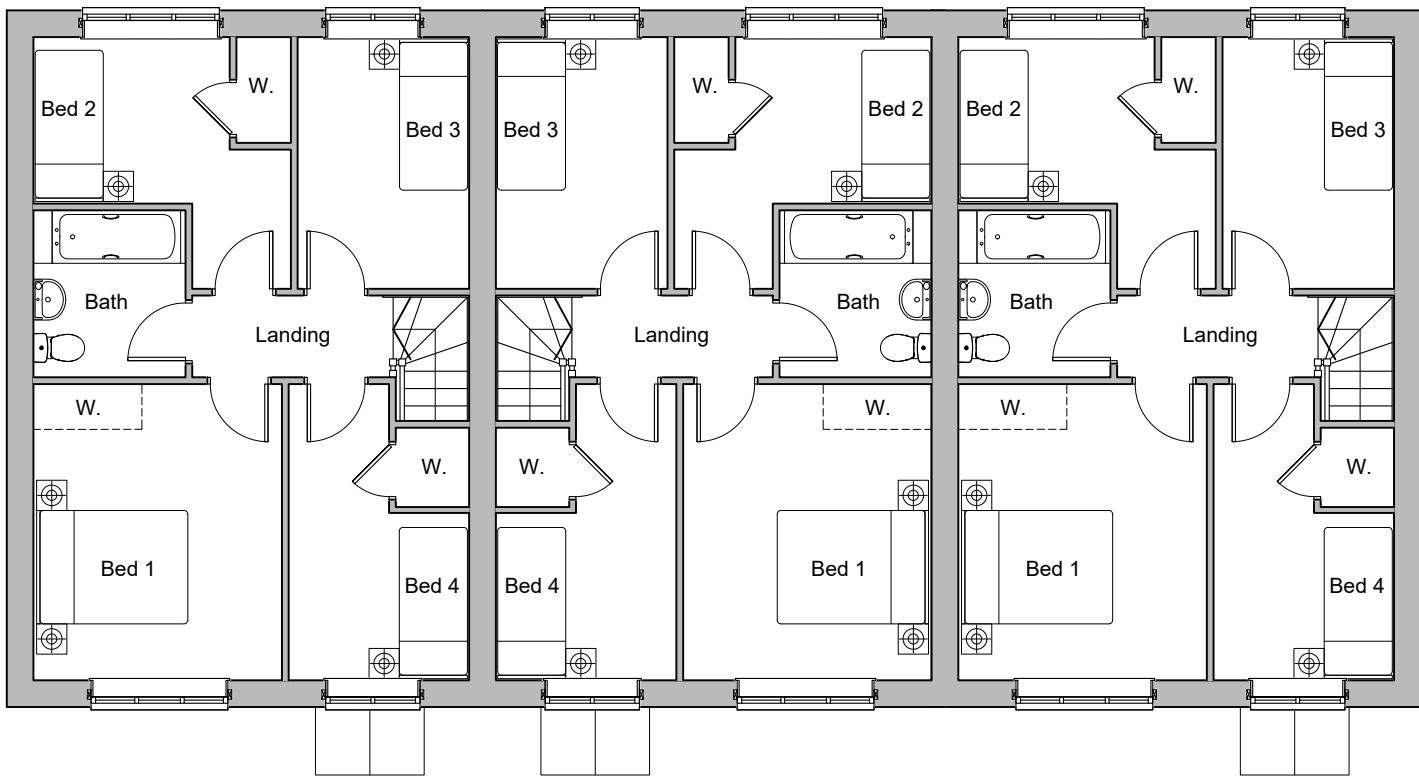

First Floor Plan

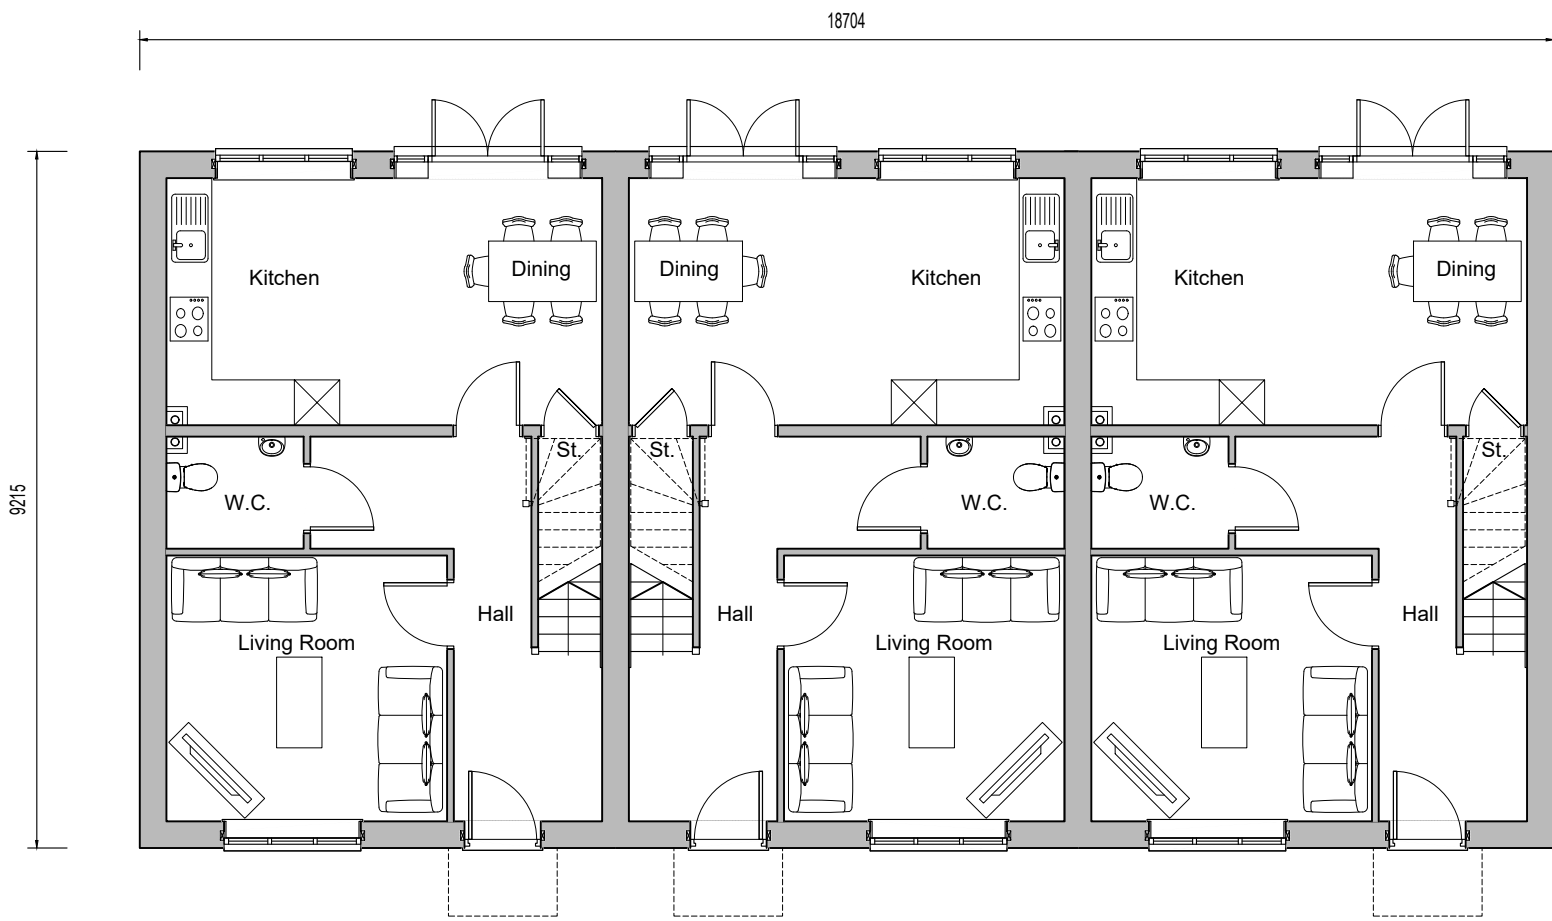


Ground Floor Plan
Plots 164-166, 168-170
Plots 127-129 (handed)




Front Elevation
Chimney shown dotted to Plots 164-166 only



Rear Elevation
Chimney shown dotted to Plots 164-166 only

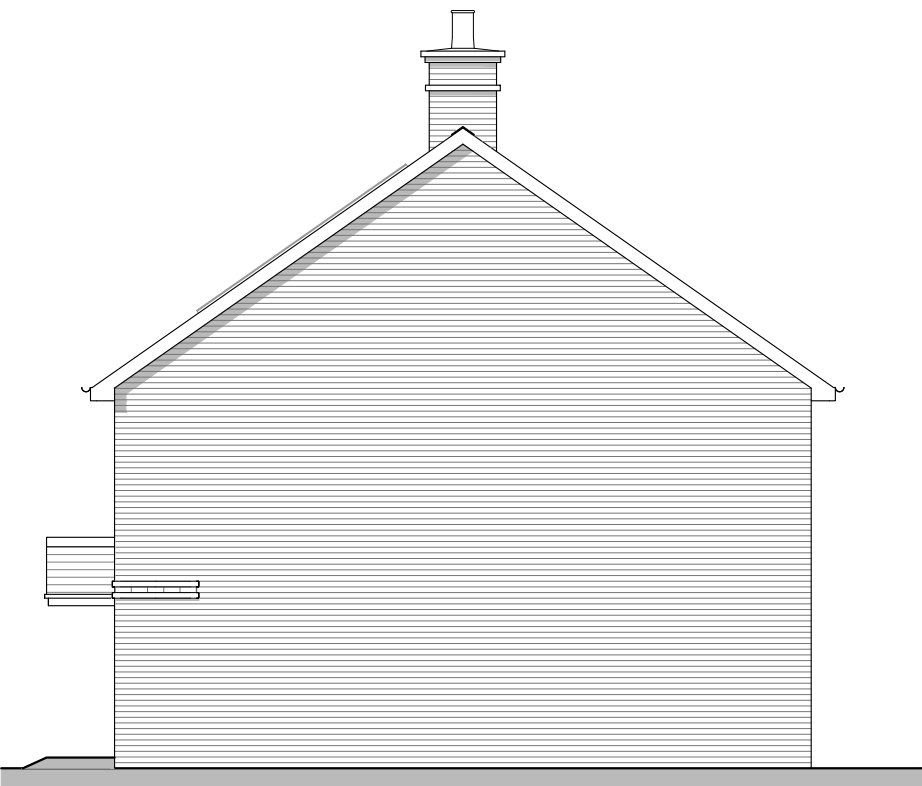

Side Elevation

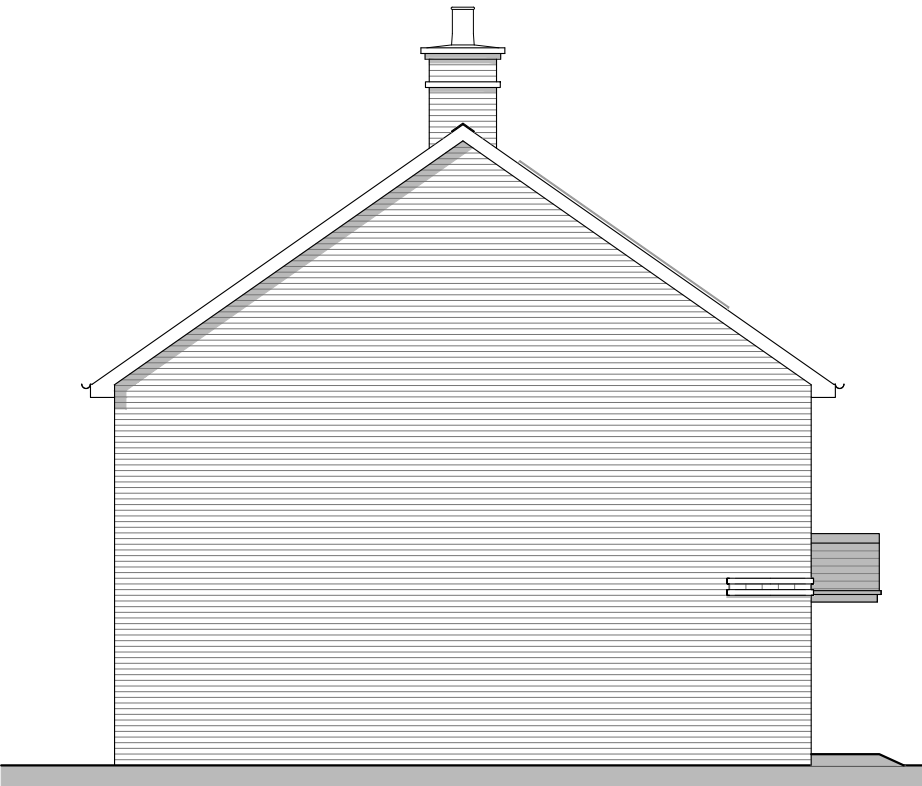

Side Elevation

Planning

REV.		DATE	REVISIONS:		BY	REV.	DATE	REVISIONS:		BY	REV.	DATE	REVISIONS:		BY	STATUS:	Planning				CLIENT:		Crest Nicholson		PROJECT:		4AR and 1BMA Phases 3D, 3E, 3F and 3G		 architecture planning masterplanning Broadmeade House, Farnham Business Park, Weydon Lane, Farnham, Surrey GU9 8QT. info@osparchitecture.com www.osparchitecture.com Tel: 01252 267878		
																					SCALE:		1:100		(A1 ORIGINAL)		DRAWING:			4AR and 1BMA Plots 127-129, 164-166 and 168-170 Proposed Plans and Elevations	
																					DRAWN:		jg		21173		P240			—	
																					DATE:		Sep23								
© COPYRIGHT EXISTS ON THE DESIGNS AND INFORMATION SHOWN ON THIS DRAWING. This drawing may be scaled or cross referenced to the scale bar for planning application purposes only. Do not scale for any other purpose, use figured dimensions only. Subject to site survey and all necessary consents. All dimensions to be checked by user and any discrepancies, errors or omissions to be reported to the Architect before work commences. This drawing is to be read in conjunction with all other relevant materials.																	OS Licence No. 100007327														