






Roof Plan

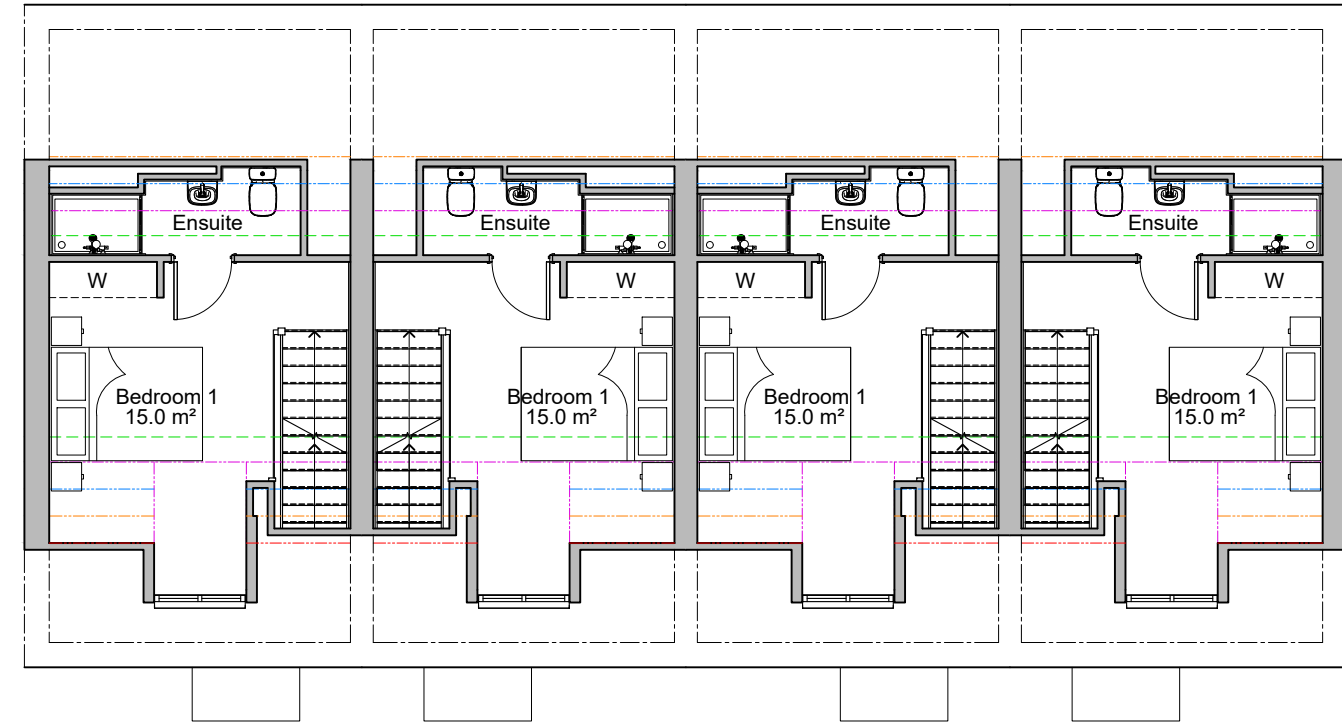

Second Floor Plan

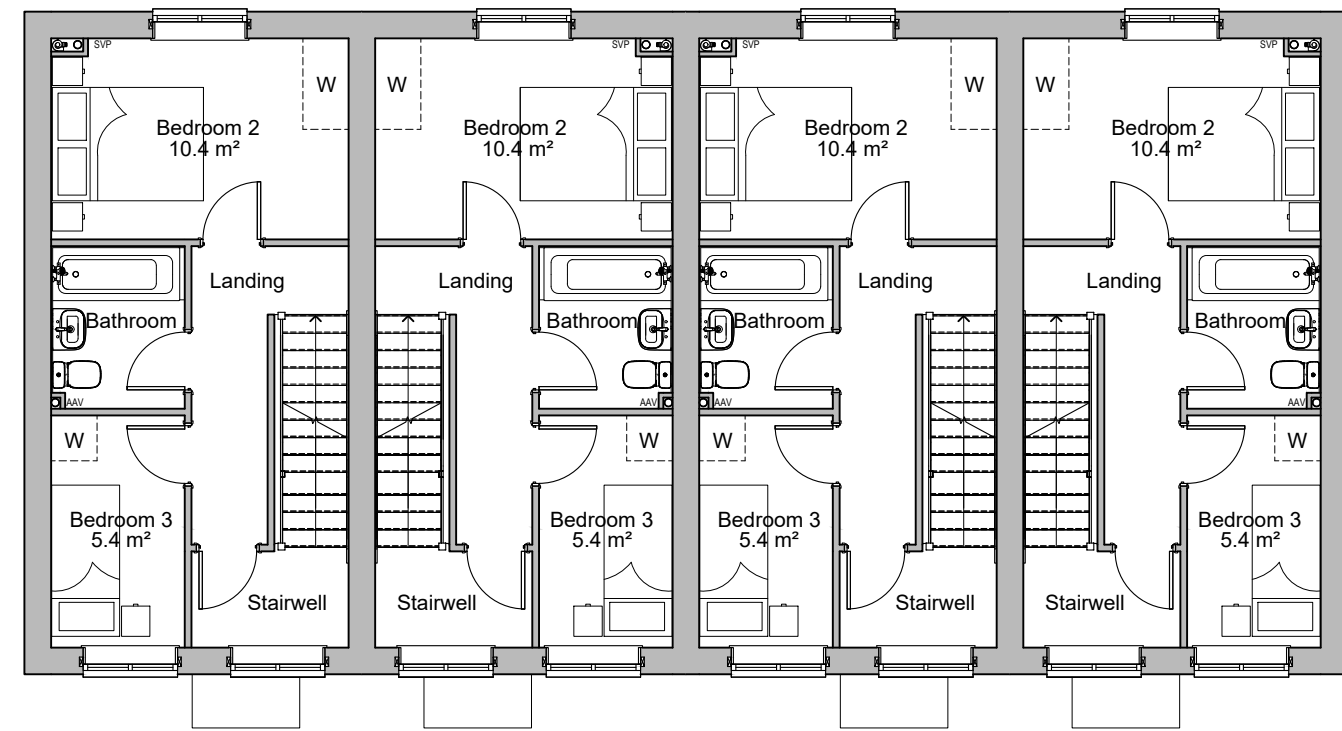


First Floor Plan

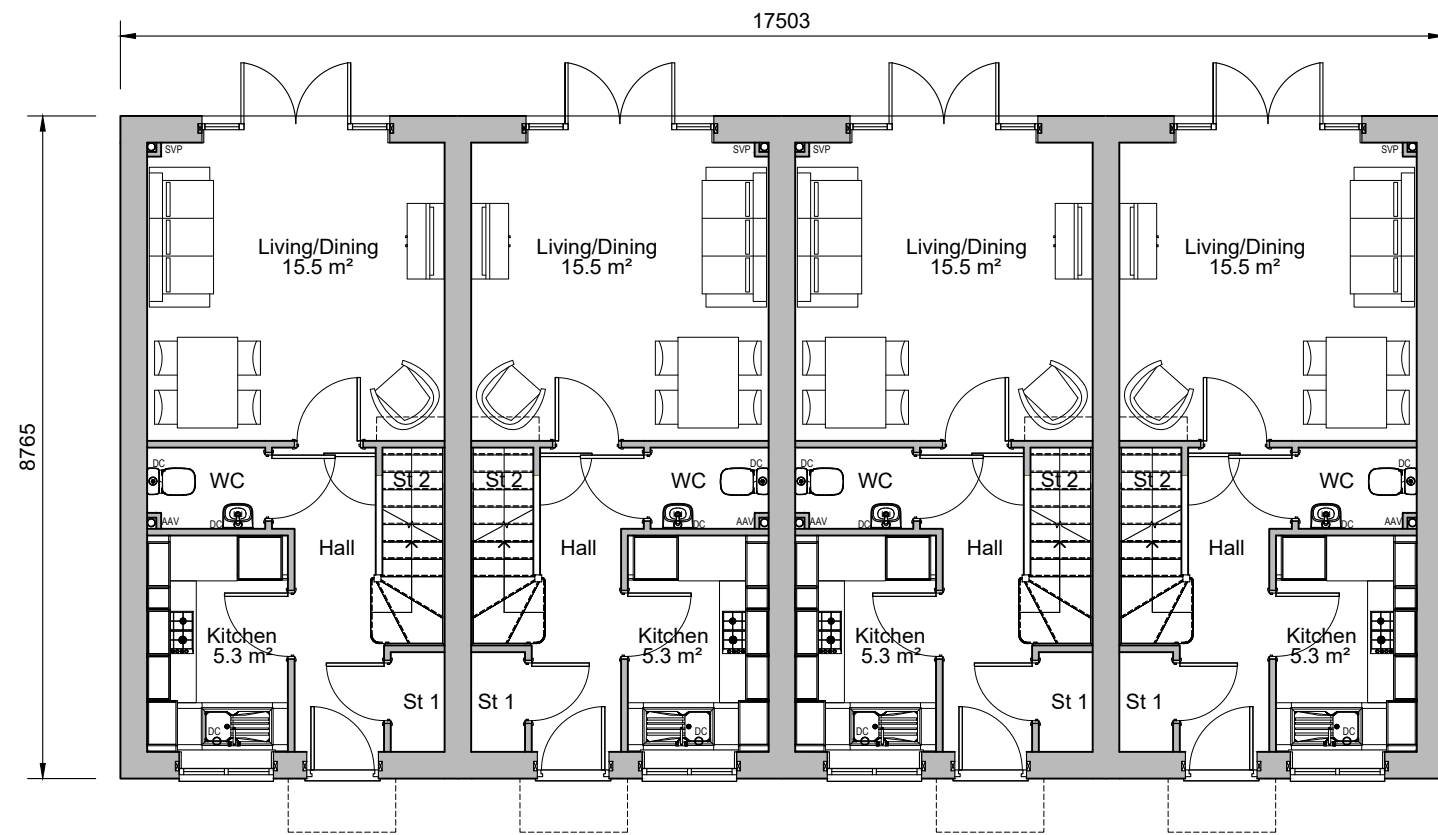

Ground Floor Plan
Plots 217-220




Front Elevation

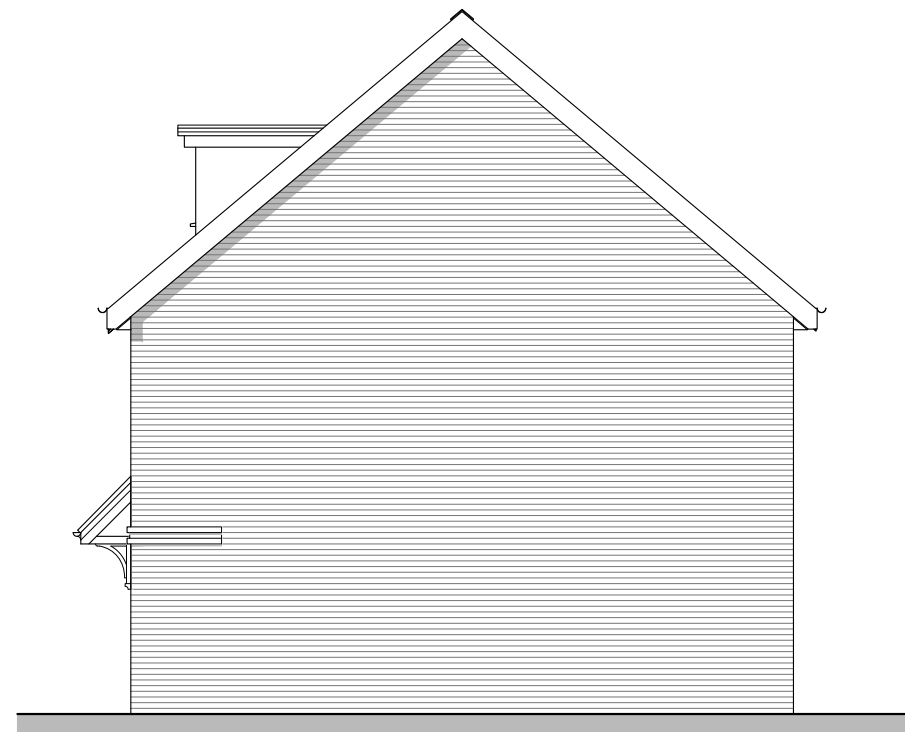

Side Elevation



Rear Elevation

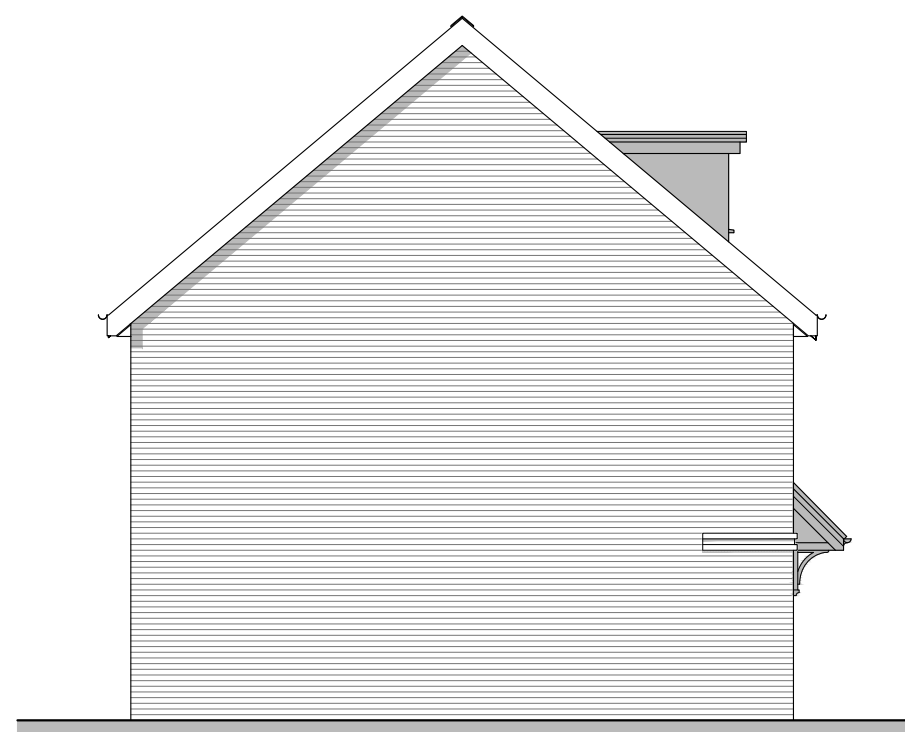

Side Elevation



Skelling Heights	
1200 Skelling Line	
1500 Skelling Line	
1800 Skelling Line	
2100 Skelling Line	
2400 Ceiling Line	

REV.	DATE	REVISIONS:	BY	REV.	DATE	REVISIONS:	BY	REV.	DATE	REVISIONS:	BY	STATUS:

Planning

CLIENT:	Crest Nicholson	PROJECT:	Kilnwood Vale Phases 3D, 3E, 3F and 3G
SCALE:	1:100 (A1 ORIGINAL)	DRAWING:	3E- Leigh Plots 217-220 Proposed Plans and Elevations
DRAWN:	jg	21173	P256
DATE:	Sep23	—	—



architecture planning masterplanning

Broadmeade House, Farnham Business Park,
Weydon Lane, Farnham, Surrey GU9 9QT.
info@osparchitecture.com www.osparchitecture.com
Tel: 01252 267878