


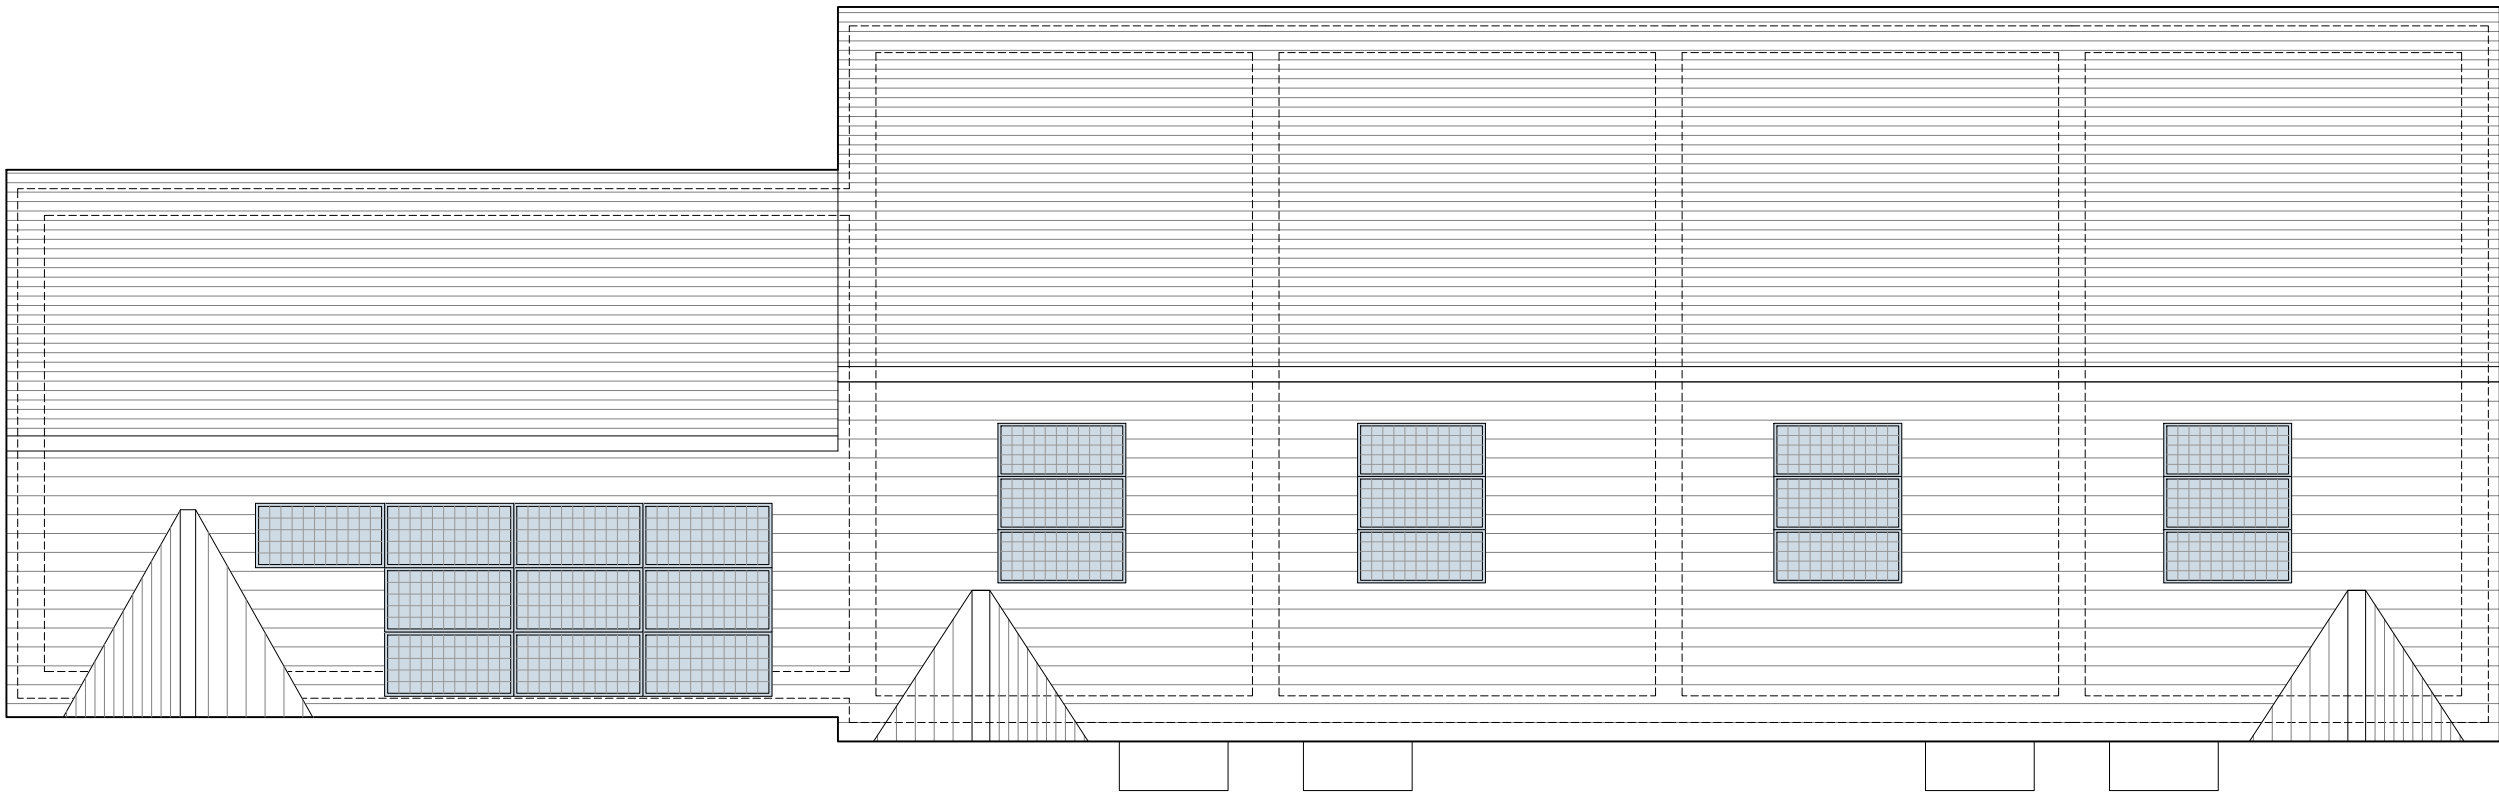


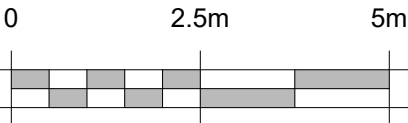

Roof Plan

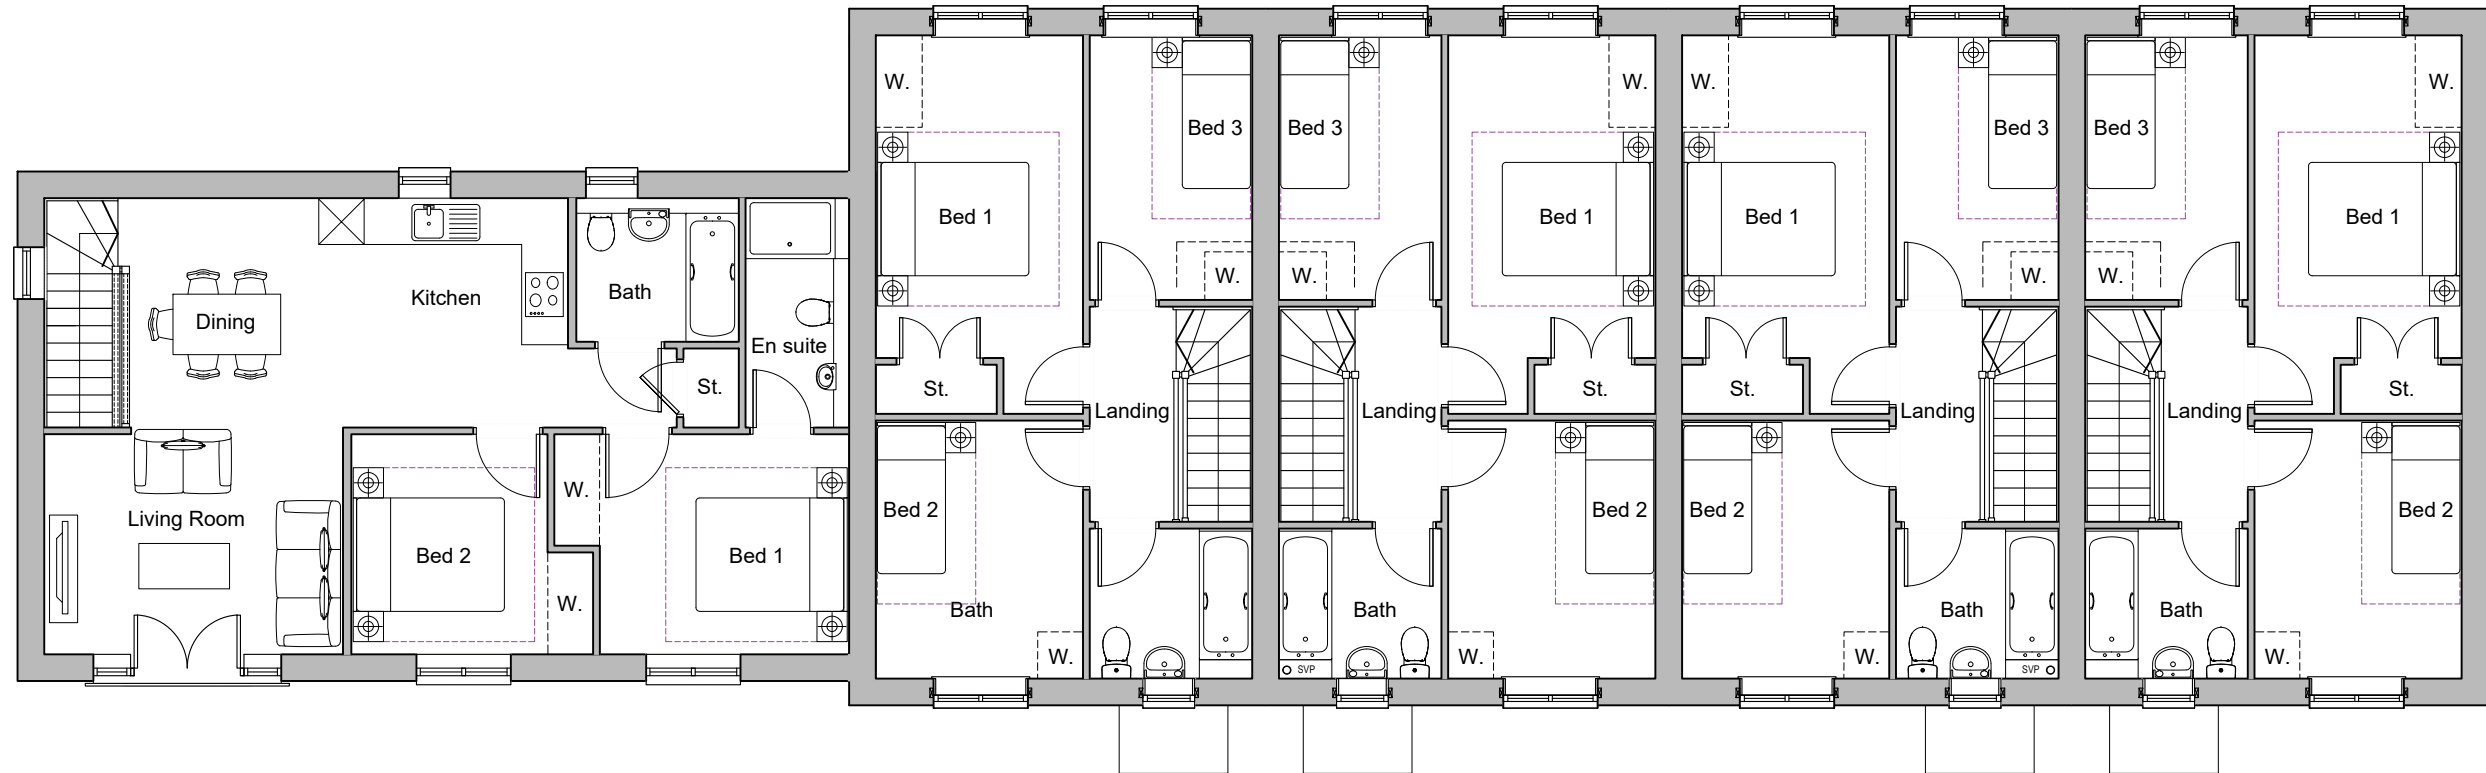

First Floor Plan

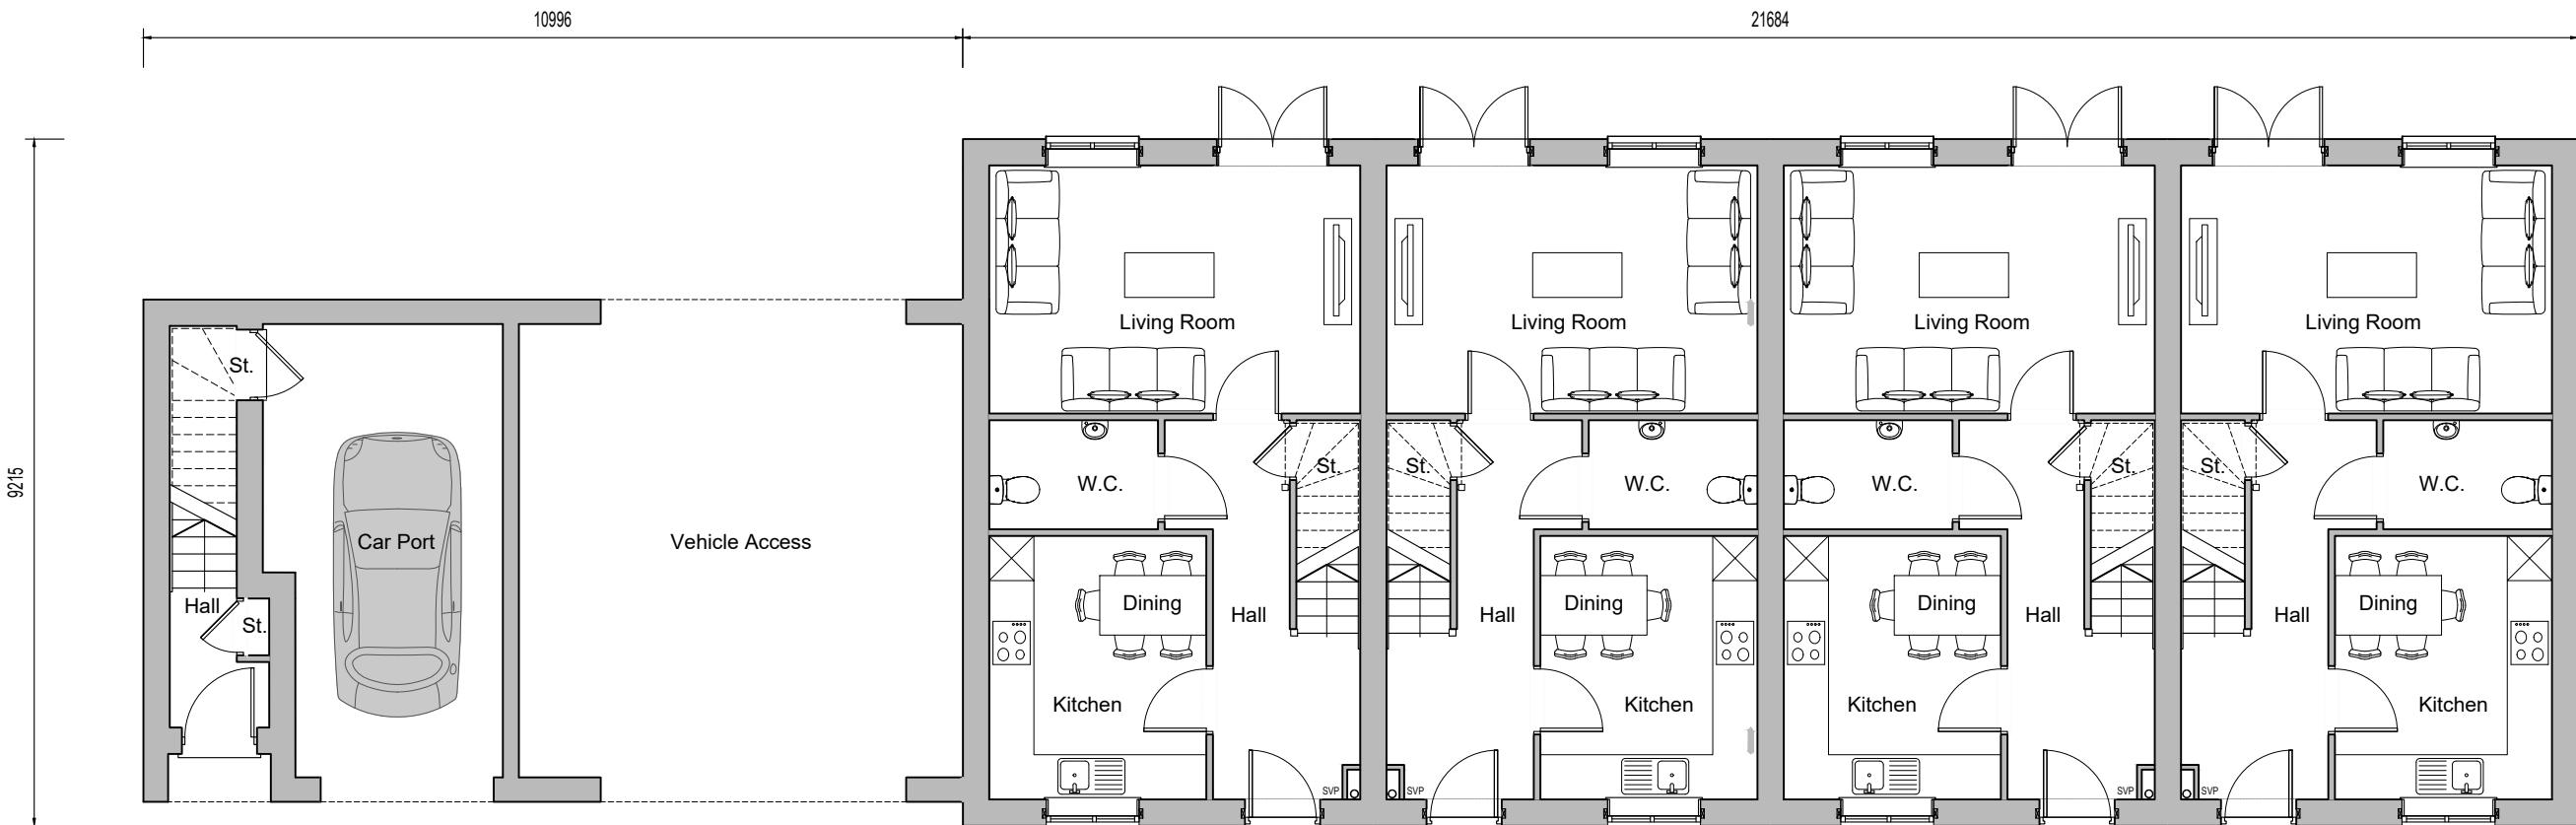

Ground Floor Plan
Plots 241-245

REV.	DATE	REVISIONS:	BY	REV.	DATE	REVISIONS:	BY	REV.	DATE	REVISIONS:	BY	STATUS:

Planning

CLIENT:	Crest Nicholson	PROJECT:	Kilnwood Vale Phases 3D, 3E, 3F and 3G
SCALE:	1:100 (A1 ORIGINAL)	DRAWING:	3AR and FOGA Plots 241-245 Proposed Plans
DRAWN:	jg	21173	P260
DATE:	Sep23	—	—



architecture planning masterplanning

Broadmeade House, Farnham Business Park,
Weydon Lane, Farnham, Surrey GU9 8QT.
info@osparchitecture.com www.osparchitecture.com
Tel: 01252 267878