


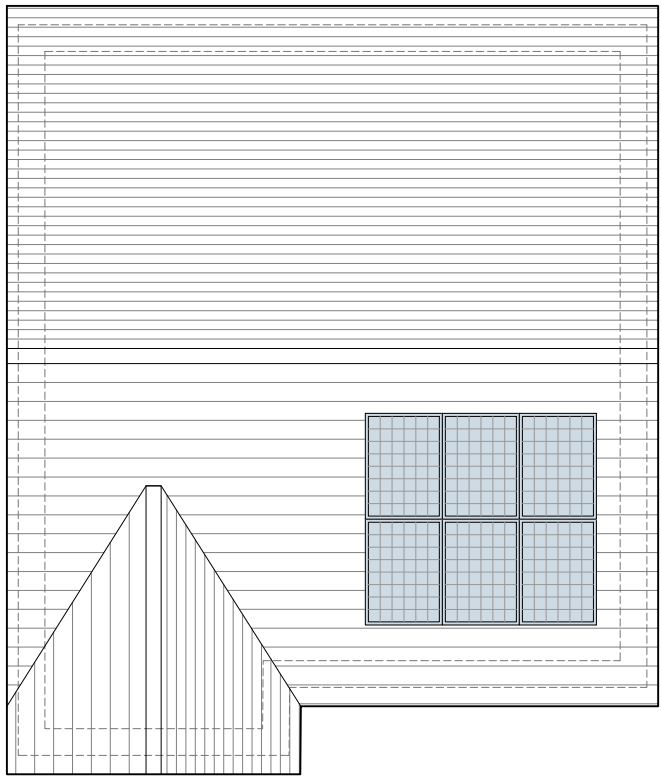


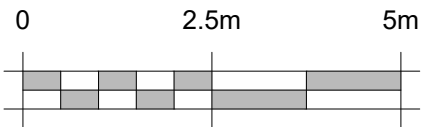


Roof Plan

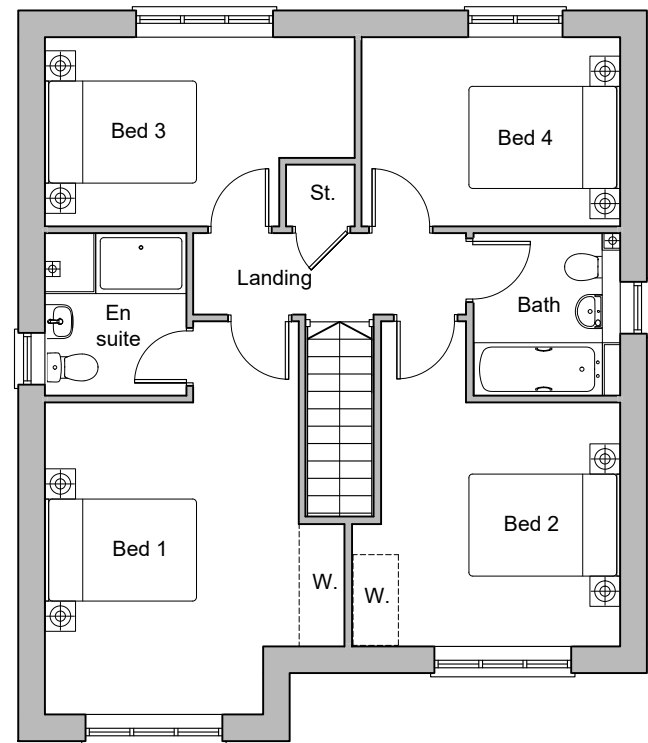


First Floor Plan

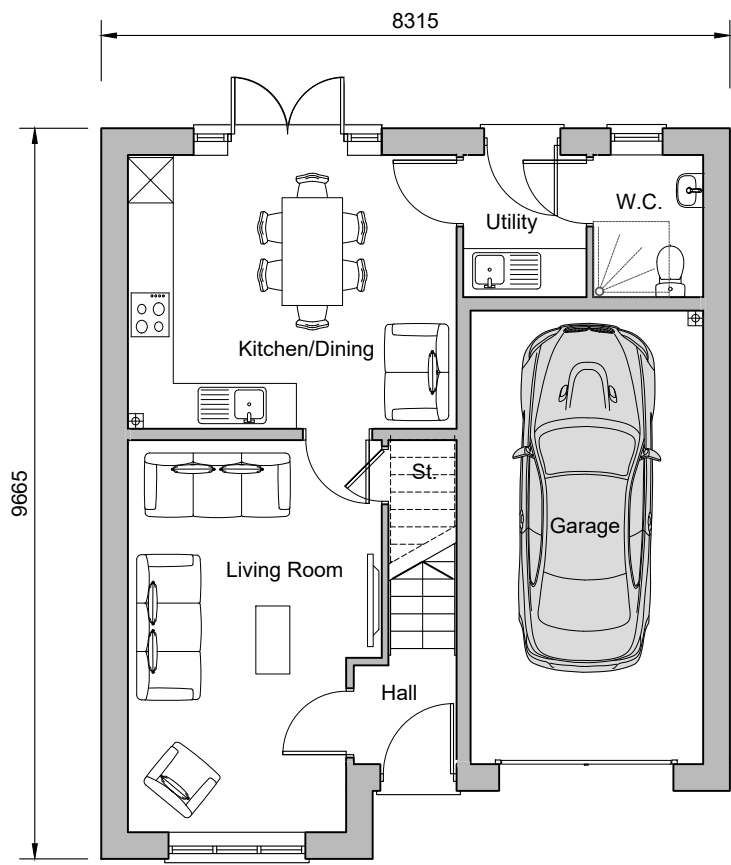

Ground Floor Plan
Plots 250, 252

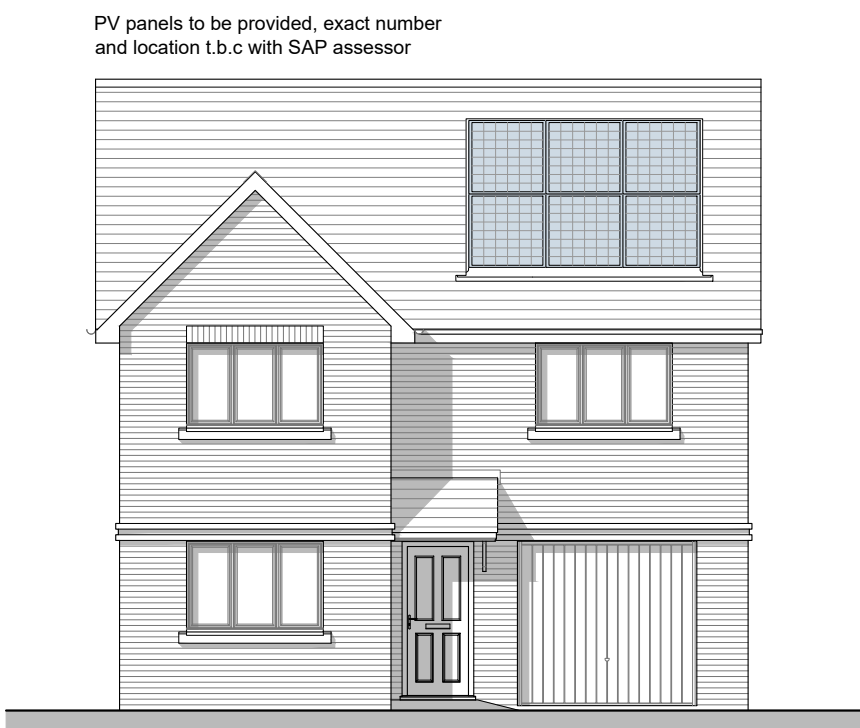

Front Elevation

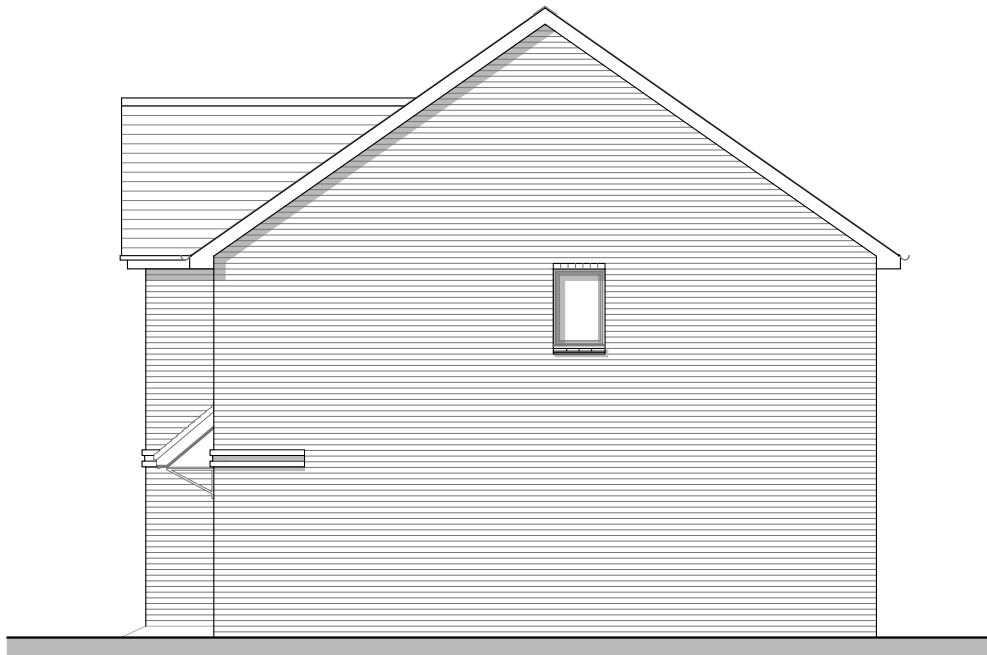

Side Elevation



Rear Elevation



Side Elevation

REV.		DATE	REVISIONS:		BY	REV.	DATE	REVISIONS:		BY	REV.	DATE	REVISIONS:		BY	STATUS:	Planning	CLIENT: Crest Nicholson		PROJECT: Kilnwood Vale Phases 3D, 3E, 3F and 3G		 architecture planning masterplanning Broadmeade House, Farnham Business Park, Weydon Lane, Farnham, Surrey GU9 8QT. info@osparchitecture.com www.osparchitecture.com Tel: 01252 267878
																		SCALE: 1:100 (A1 ORIGINAL)	DRAWING: 4H - Yorkley Plots 250 and 252 Proposed Plans and Elevations			
																		DRAWN: jg	21173	P262	—	
																		DATE: Sep23				
© COPYRIGHT EXISTS ON THE DESIGNS AND INFORMATION SHOWN ON THIS DRAWING. This drawing may be scaled or cross referenced to the scale bar for planning application purposes only. Do not scale for any other purpose, use figured dimensions only. Subject to site survey and all necessary consents. All dimensions to be checked by user and any discrepancies, errors or omissions to be reported to the Architect before work commences. This drawing is to be read in conjunction with all other relevant materials.																	OS Licence No. 100007327					

Planning